

# K.E. HILTON & ASSOCIATES

Chartered Structural Engineers

Studio 1  
Manor Nursery  
Lagness Road  
Chichester  
PO20 1LJ

Tel/Ans: 01243 771158

Tel/Mob: 07968 333140

E-mail: k\_e\_hilton@yahoo.co.uk

Job CHANGE OF USE

f LOUNGE DINING

EXT<sup>H</sup> & ALT<sup>NE</sup>

19 ROSE GREEN RD. BOCHUM


Ref No. 5031

Sheet No. 4


Scale 1:100

Date JAN 15.

ELEVATIONS AS EXISTING.

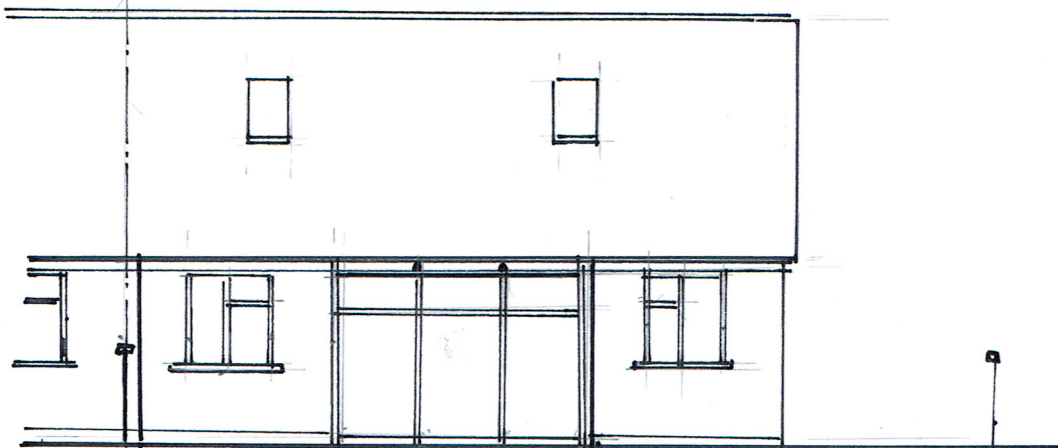

WEST ELEVATION.

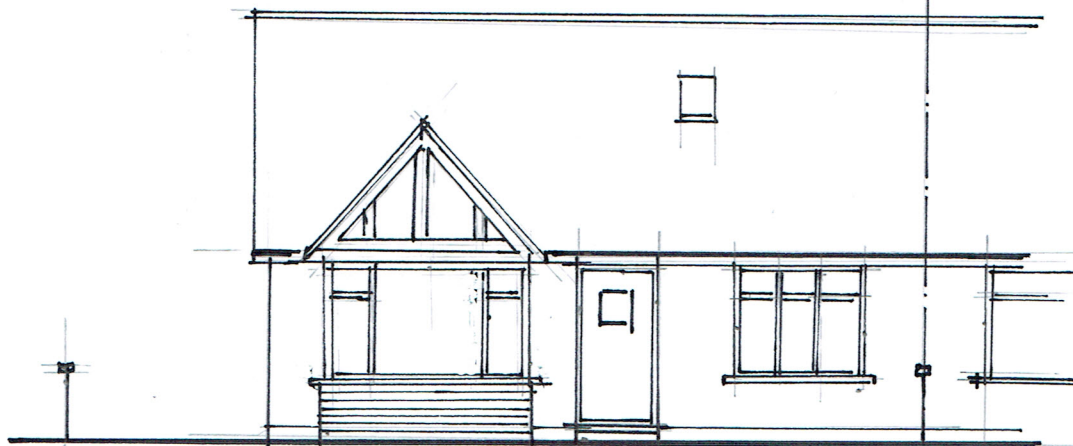

EAST ELEVATION.