

K.E. HILTON & ASSOCIATES

Chartered Structural Engineers

Job CHANGE OF USE

Ref No. 5051

of LOUNGE DINING

Sheet No. 5

EXT^H & ALT^{NS}

Scale 1:100

19 ROSE GREEN RD. BOUGH

Date JAN 15.


Studio 1
Manor Nursery
Lagness Road
Chichester
PO20 1LJ

Tel/Ans: 01243 771158


Tel/Mob: 07968 333140

E-mail: k_e_hilton@yahoo.co.uk

ELEVATIONS AS EXISTING.

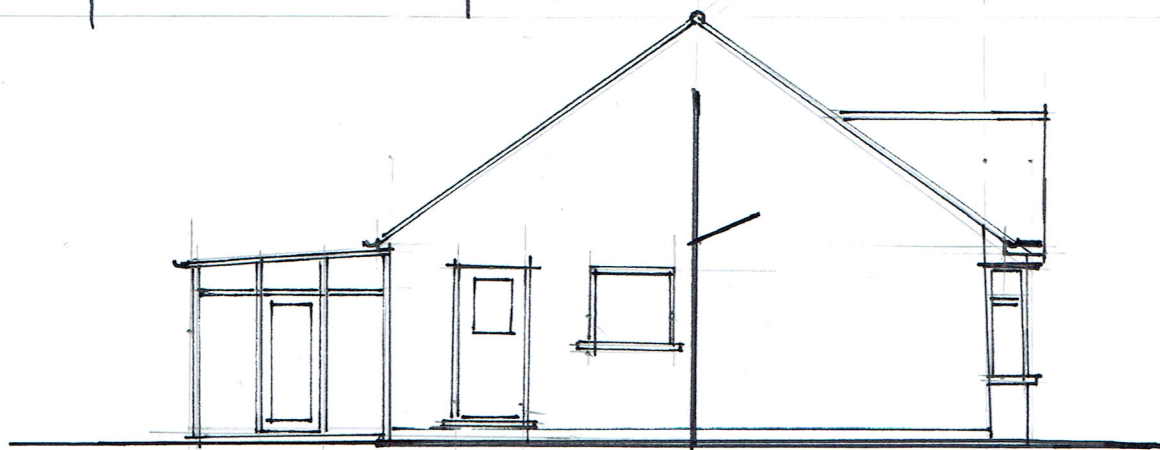

SOUTH ELEVATION.

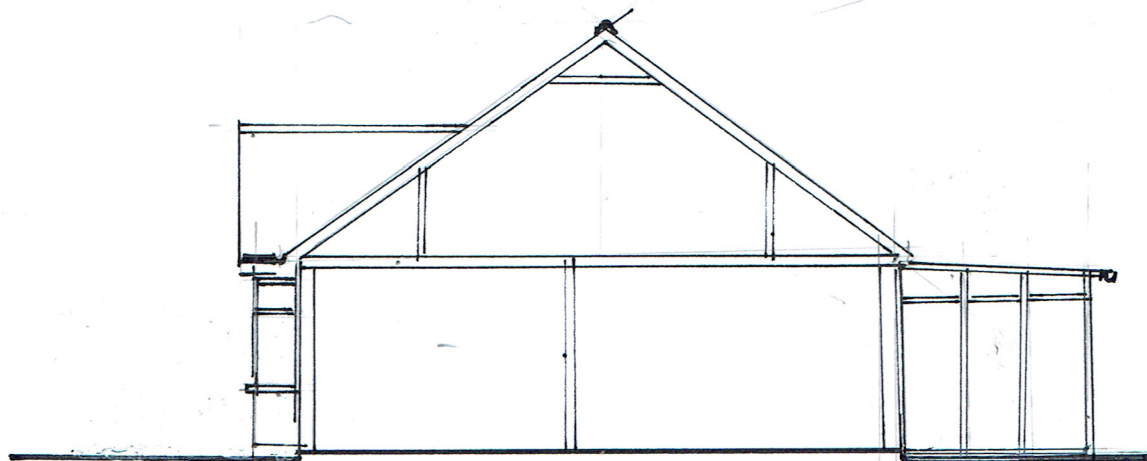

NORTH ELEVATION.