

K.E. HILTON & ASSOCIATES

Chartered Structural Engineers

Studio 1
Manor Nursery
Lagness Road
Chichester
PO20 1LJ

Tel/Ans: 01243 771158

Tel/Mob: 07968 333140

E-mail: k_e_hilton@yahoo.co.uk

Job CHANGE OF USE

f LOUNGE DINING

EXTⁿ & ALTⁿ

19 ROSE GREEN RD. BOCHUM


Ref No. 5051

Sheet No. 8


Scale 1:100

Date JAN 15.

ELEVATIONS AS PROPOSED.

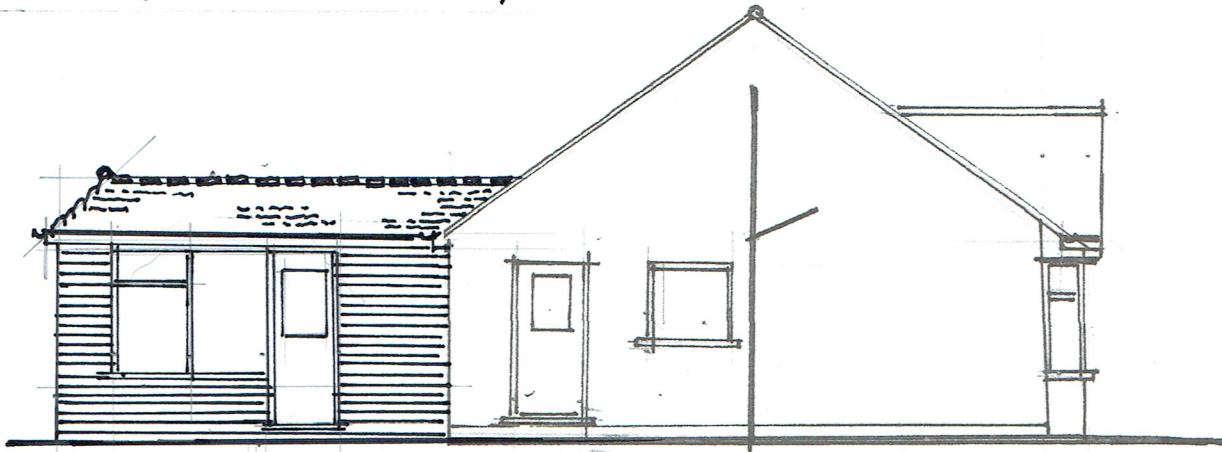

SOUTH ELEVATION.

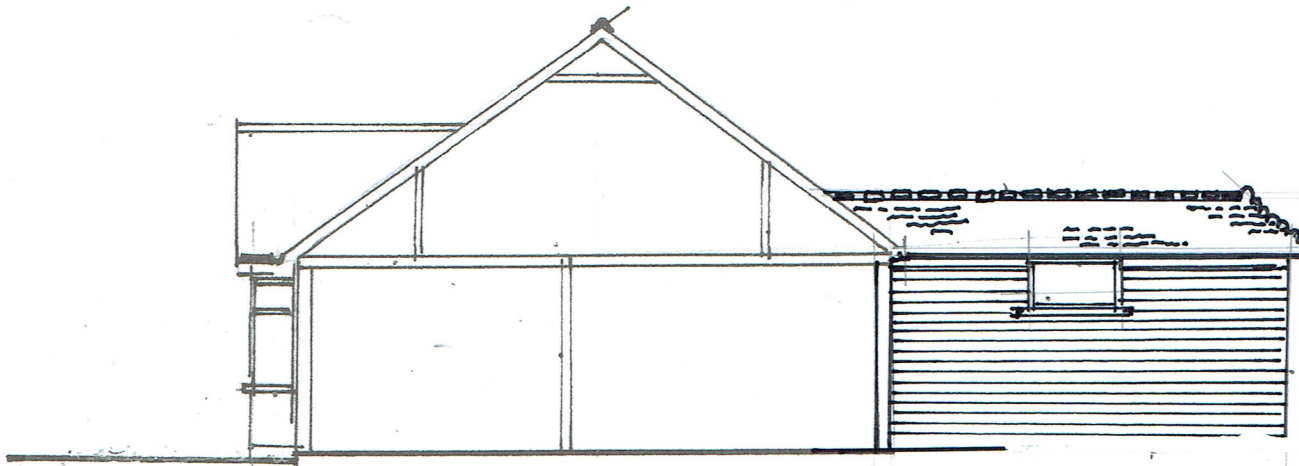

NORTH ELEVATION.