

K.E. HILTON & ASSOCIATES

Chartered Structural Engineers

Studio 1
Manor Nursery
Lagness Road
Chichester
PO20 1LJ

Tel/Ans: 01243 771158

Tel/Mob: 07968 333140

E-mail: k_e_hilton@yahoo.co.uk

Job CHANGE OF USE

f LOUNGE DINING

EXT^H & ALT^{NS}

19 ROSE GREEN RD. BOGHER


Ref No. 5051

Sheet No. 9

Scale 1:100

Date JAN 15.

NORTH. 

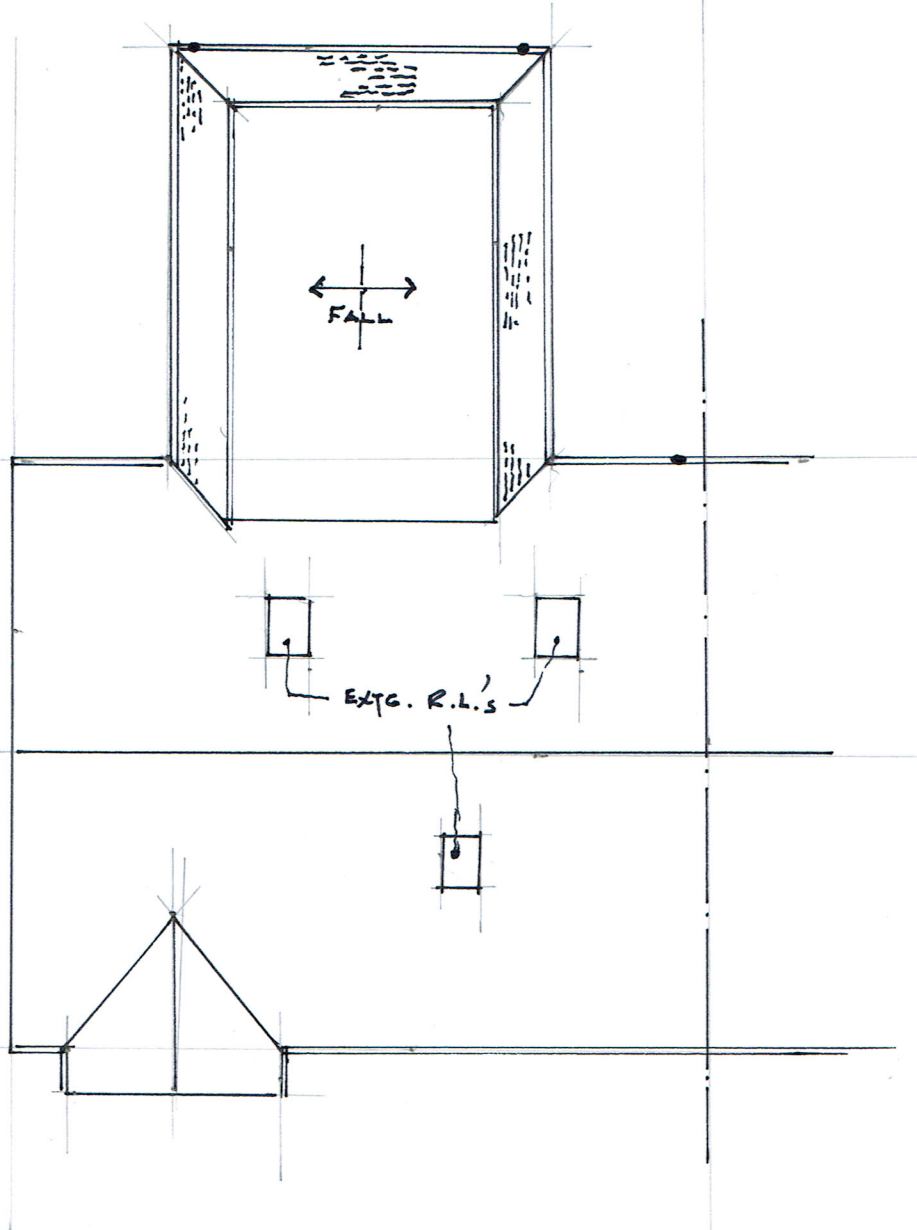

ROOF PLAN.