


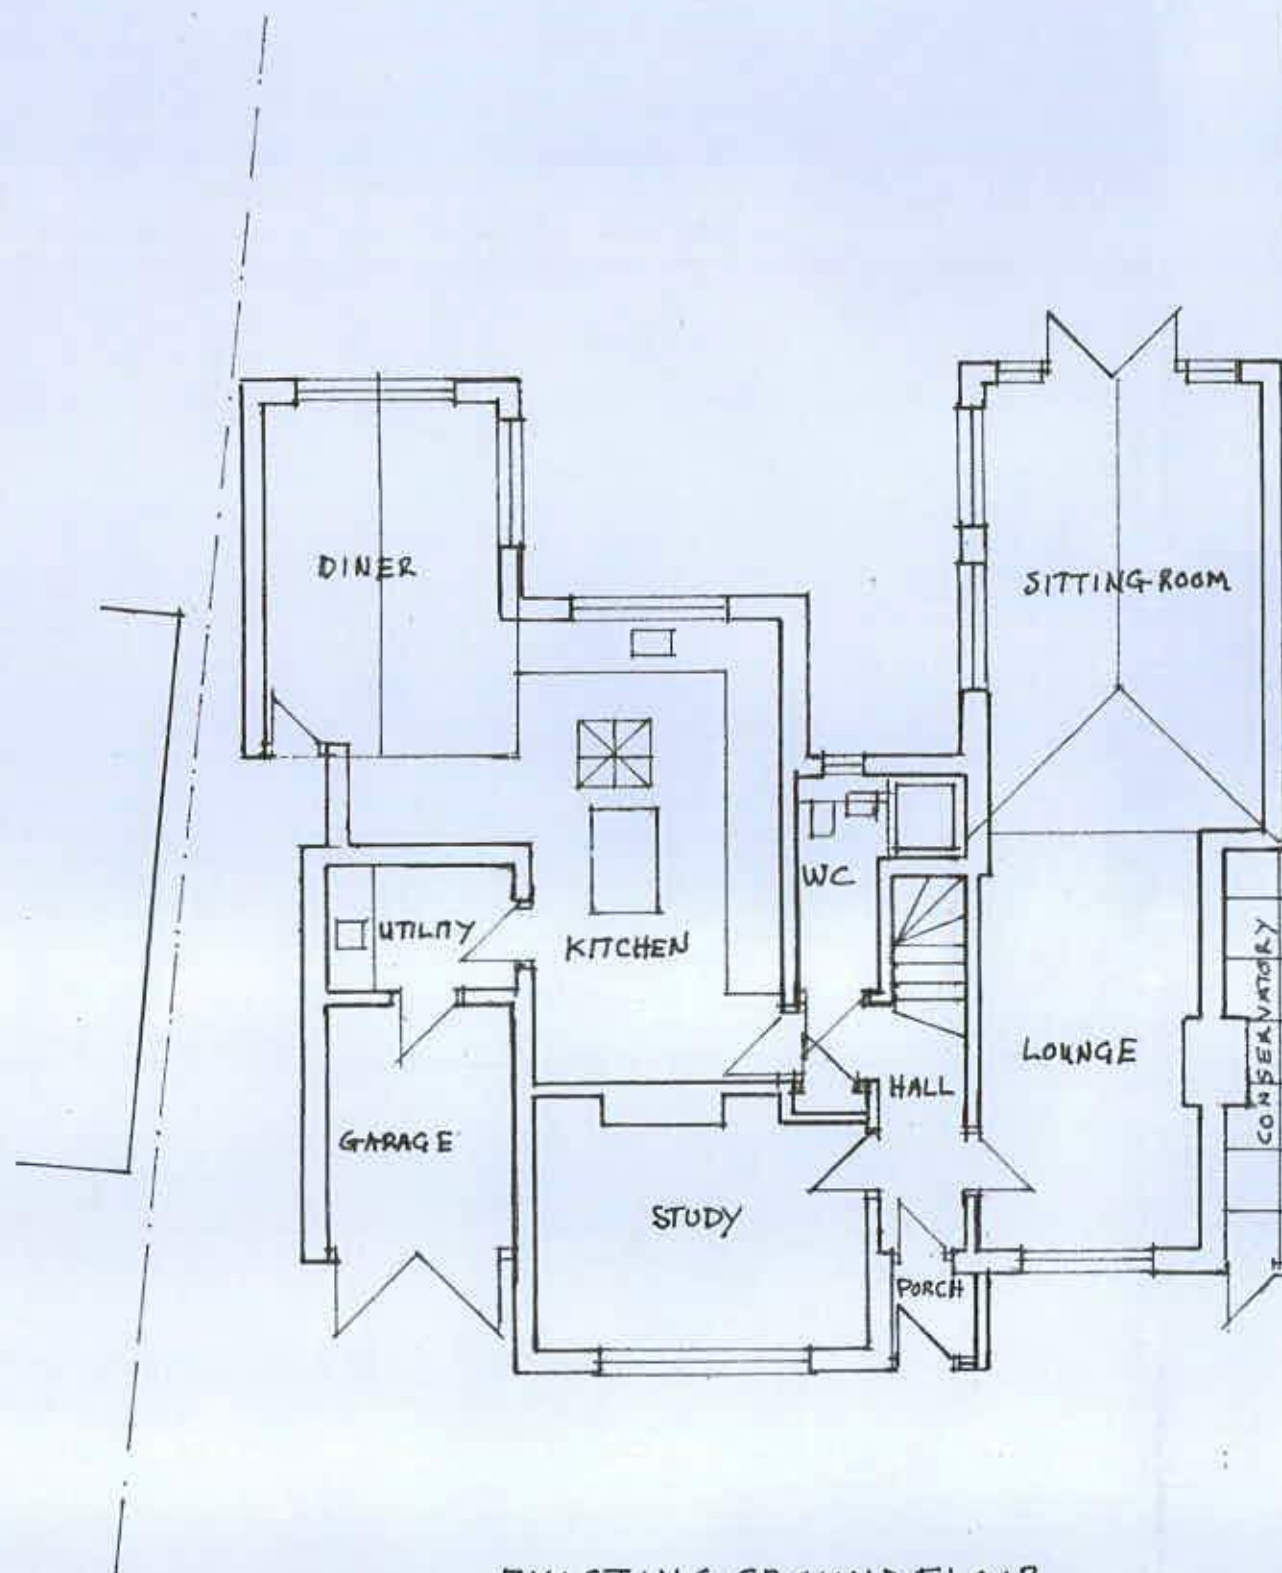

EXISTING GROUND FLOOR

SCALE 1:100 @ A3



PROJECT: Replacement Front Porch

DRAWING: Ground Floor Plan SCALE: 1:100

ADDRESS: 22 A'beckets Avenue
Aldwick, Bognor Regis
West Sussex PO21 4LX

CLIENT: Paul Turner TELE: 07718240435