




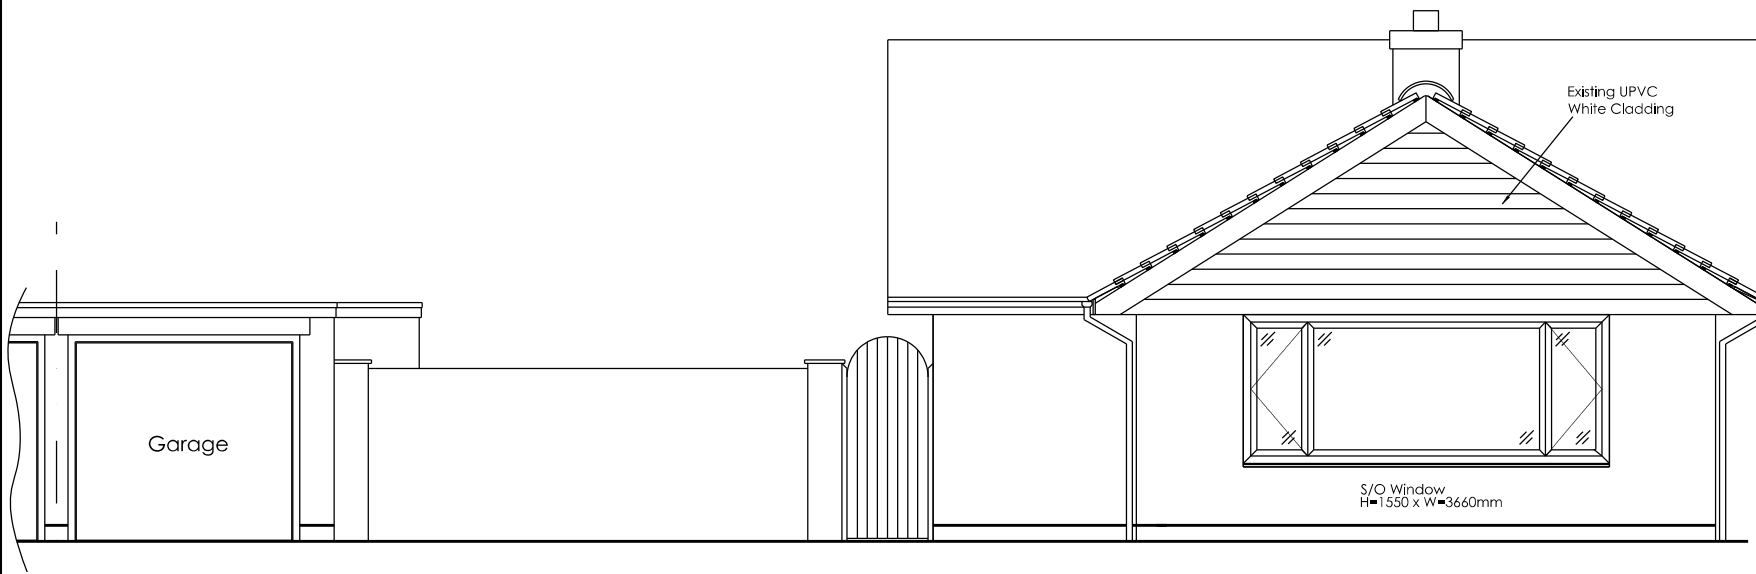


Front Elevation AA

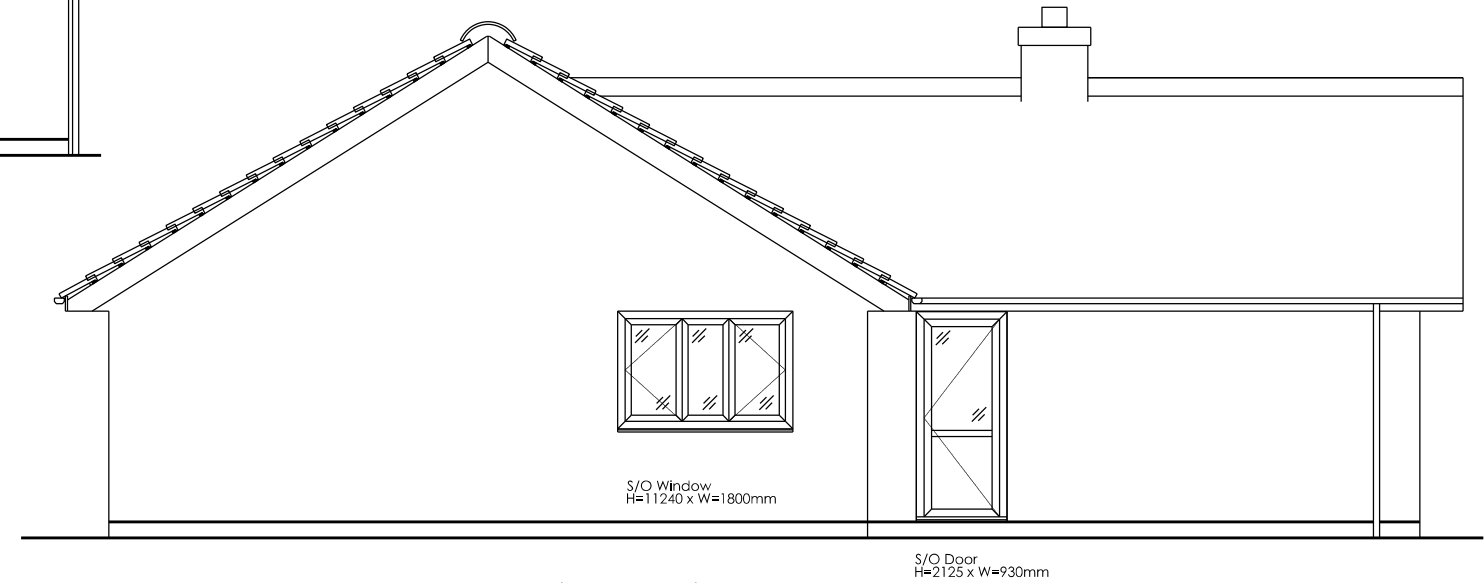


Side Elevation BB

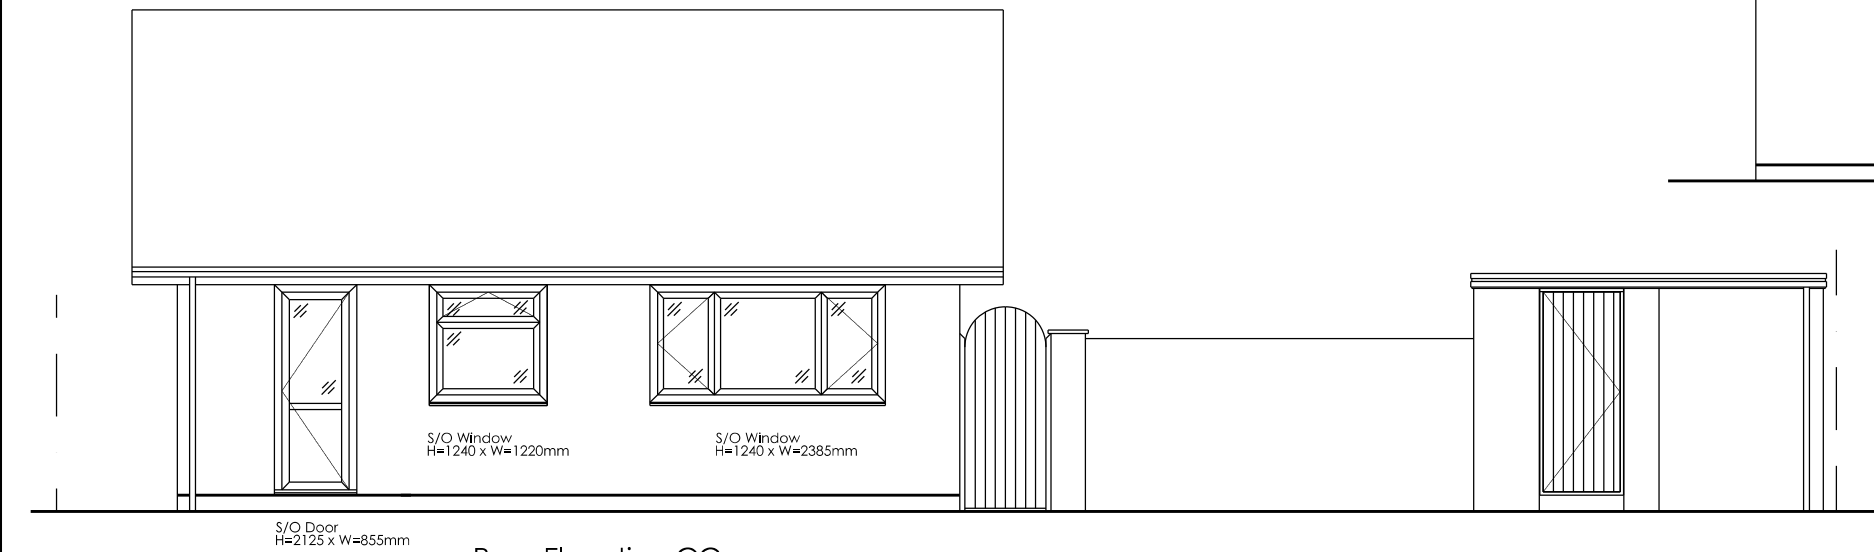


Rear Elevation CC

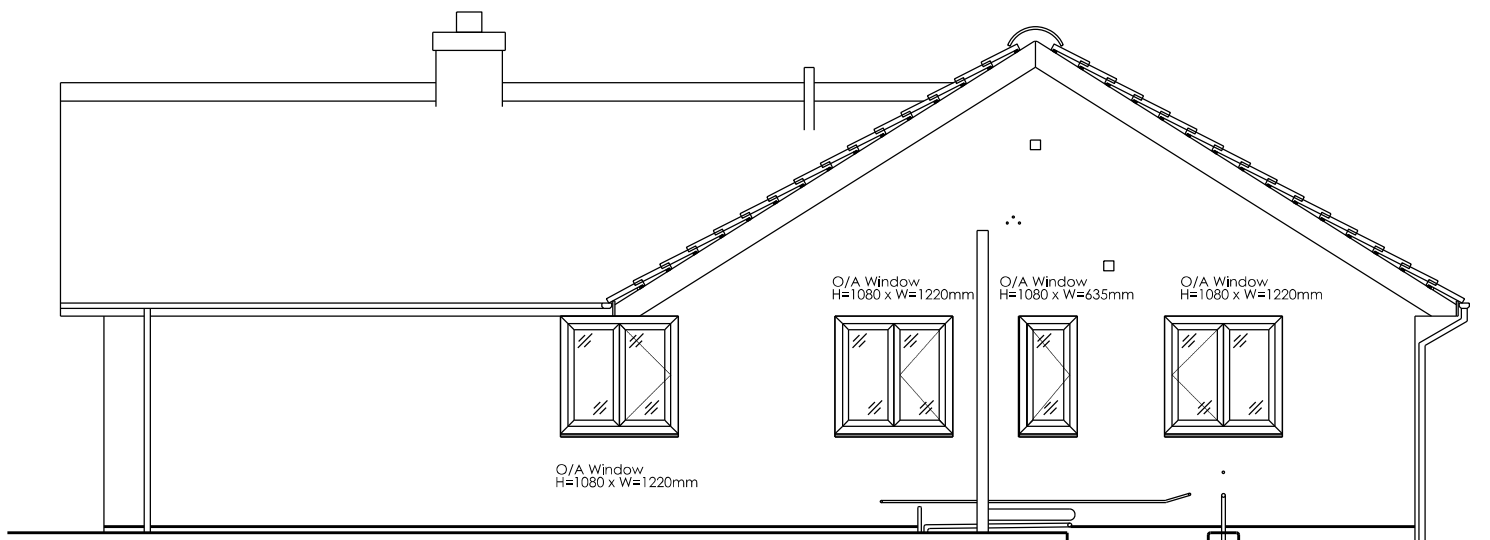

Side Elevation DD

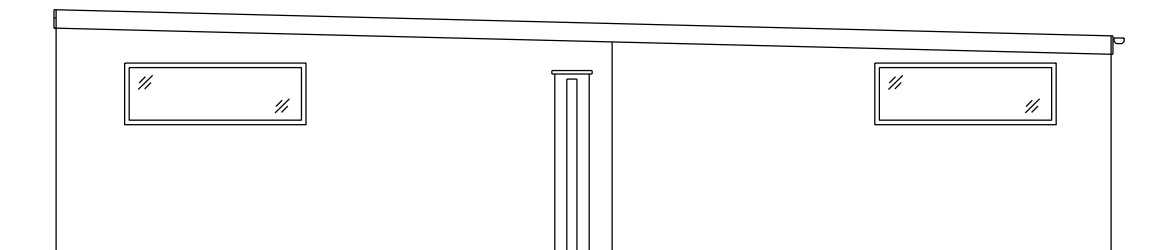

Garage Side Elevation EE

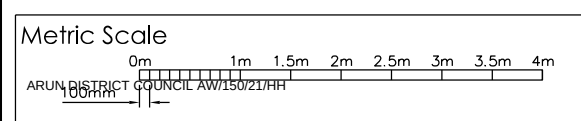

Job : Mr & Mrs M Harman 6,Trinity Way West Meads,Aldwick Bognor P021 5RQ			
Description : Existing External Elevations			
Drawing Title : Existing External AA,BB,CC & DD			
Date :	Scale :	Drg Size :	
April 2021	1:75@A3	A3	
Drg No : MH-EX-002			Rev : -