




Serial number: 327729
© Crown copyright and database right 2026
Ordnance Survey licence AC0000848283
Reproduction in whole or in part is prohibited
without the prior permission of Ordnance Survey.


Location Plan

1:1250 | EXISTING

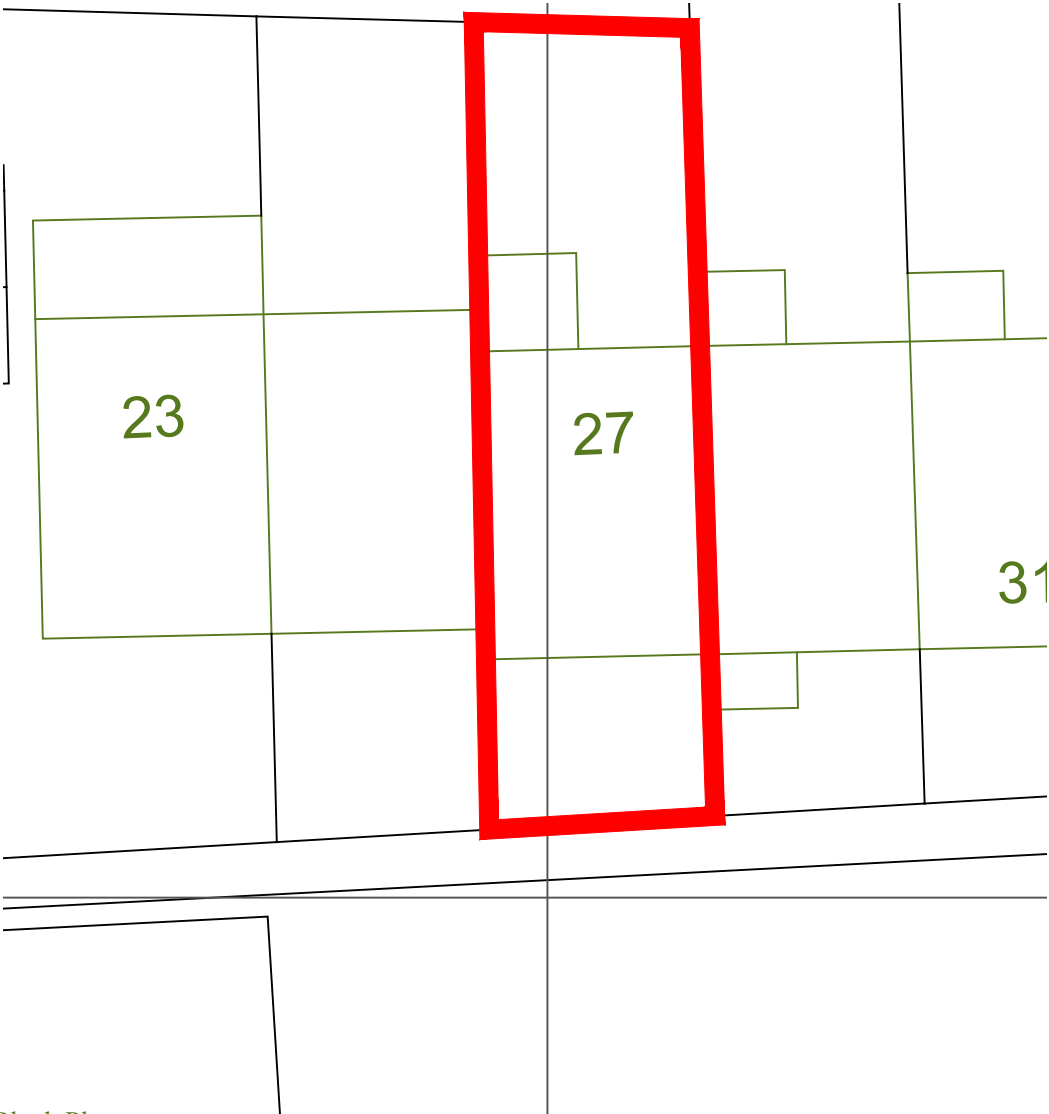

Block Plan

1:200 | EXISTING

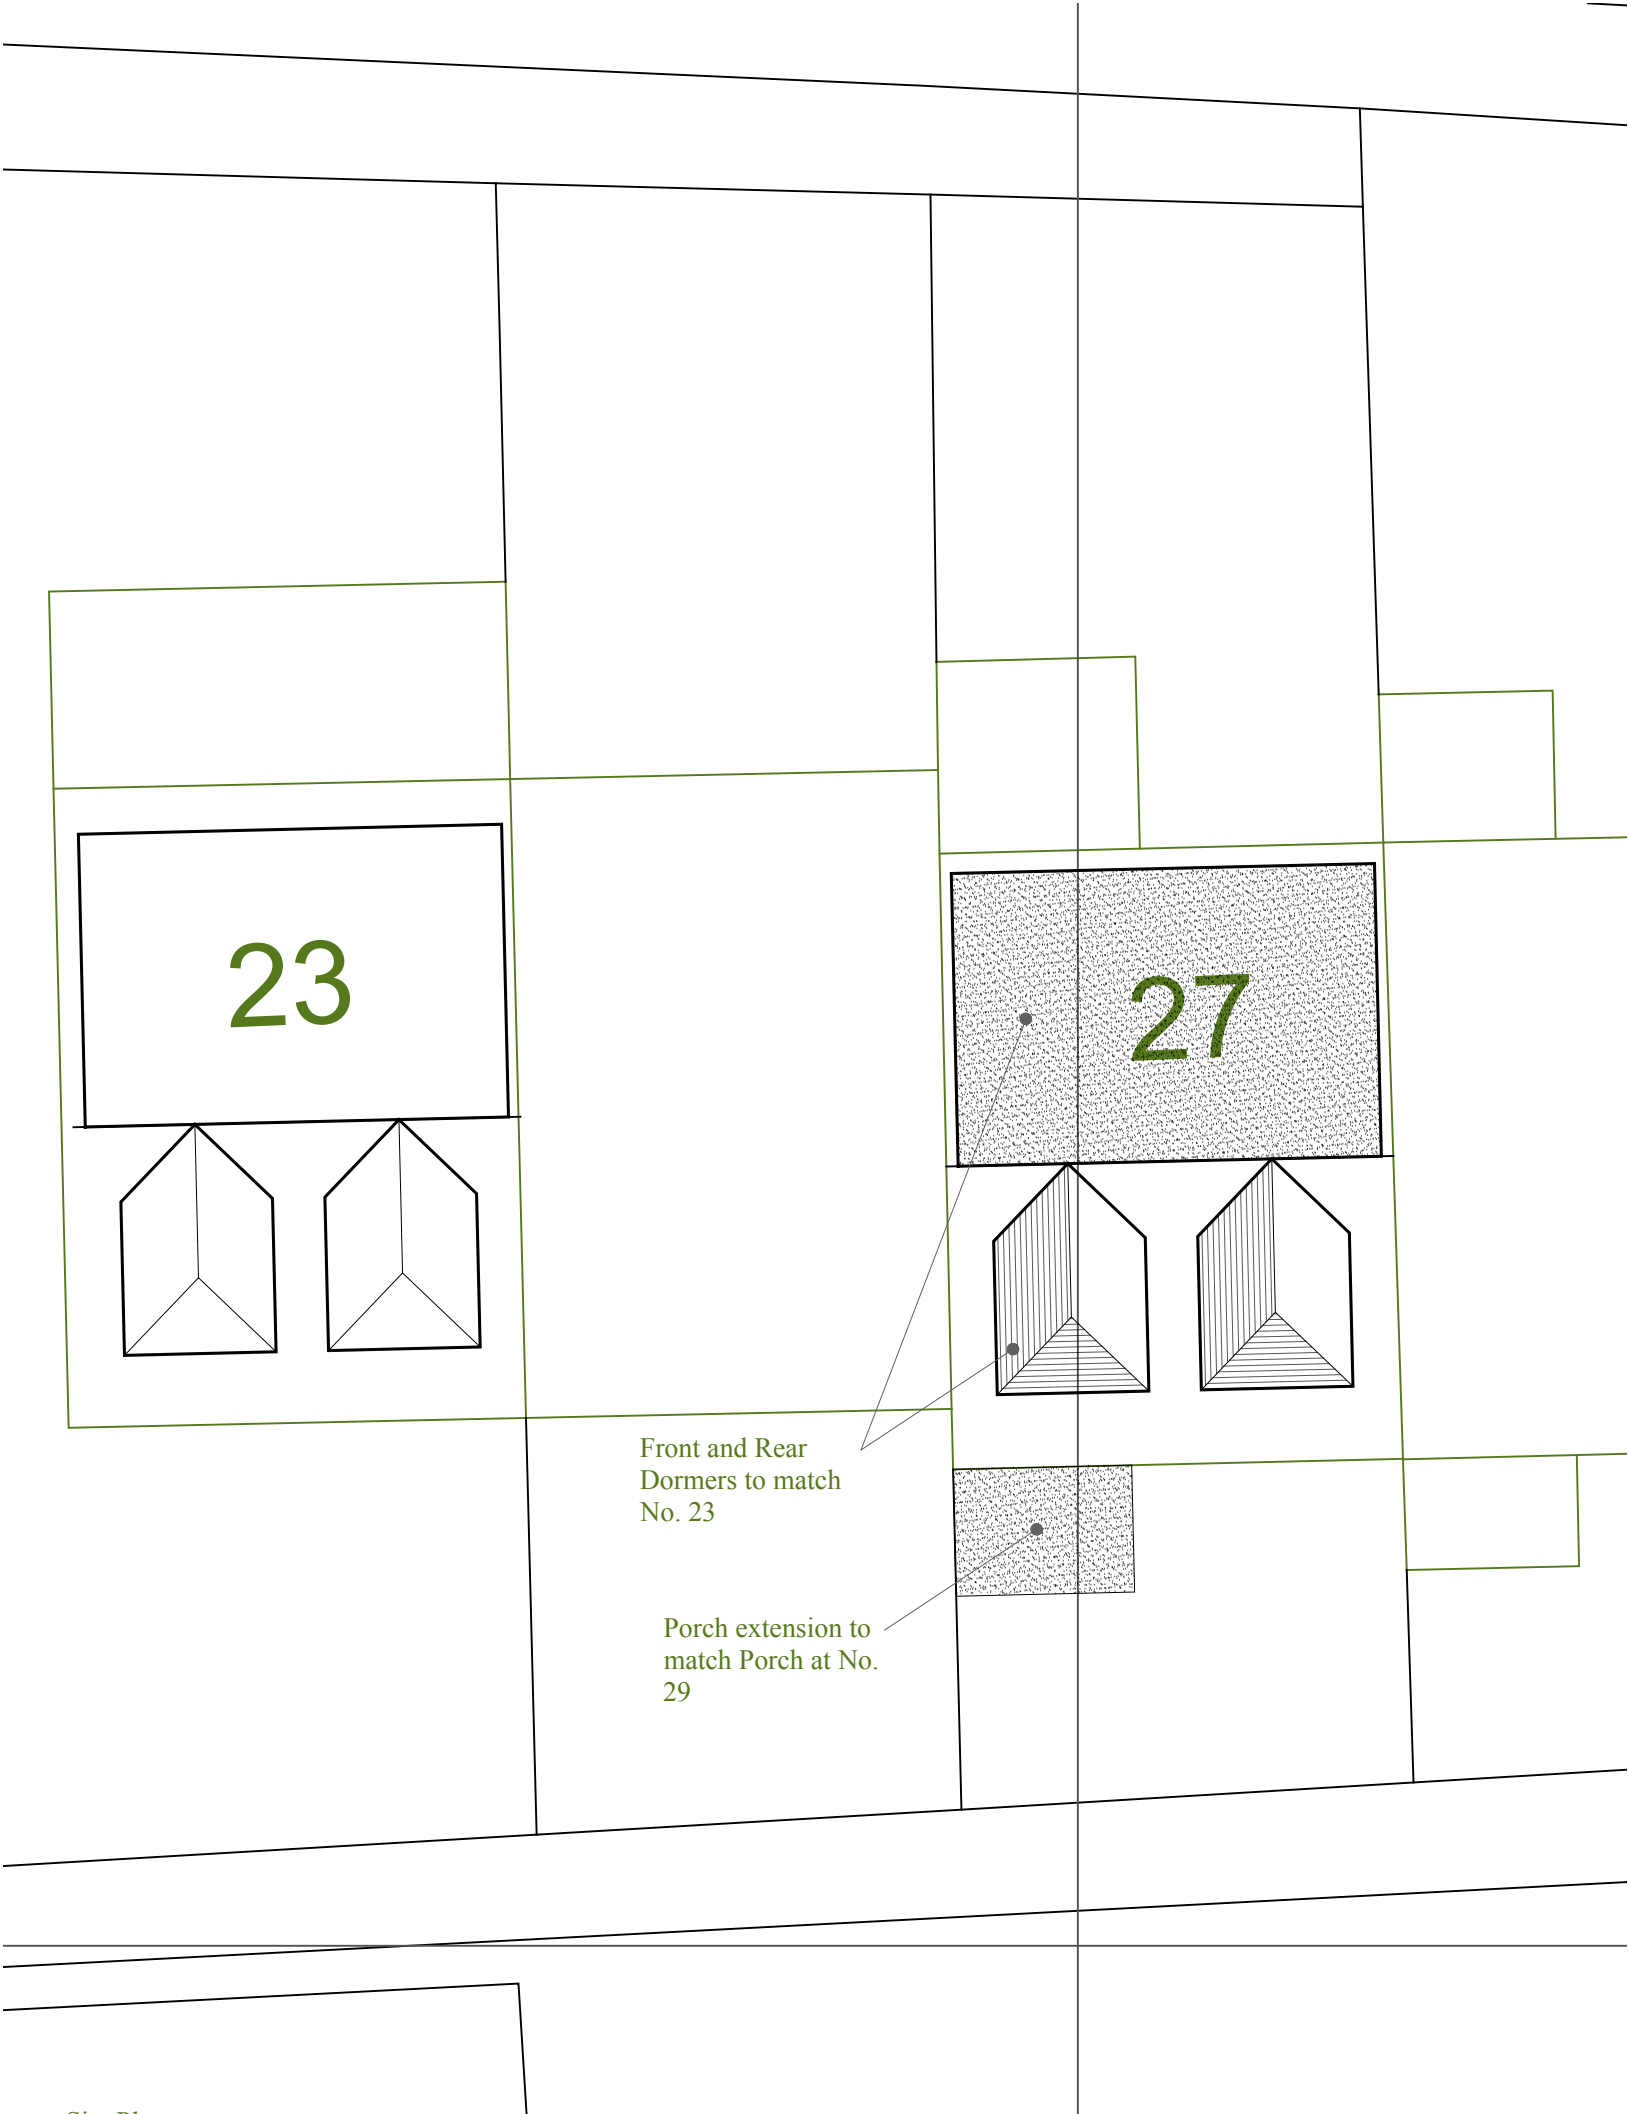

Site Plan

1:100

This drawing is the copyright of Manorwood Construction Ltd but may be used for planning purposes by the Local Authority without breach of copyright.

Do not scale from this drawing unless for Local Authority planning purposes.

All dimensions must be checked on site prior to commencement of works.

Construction (Design and Management) Regulations 2015

This drawing is intended for Planning purposes only and as such does not highlight residual design related health and safety risks.

This information can be provided on request; however, it is anticipated that the full extent of residual risks will be identified during the detailed Building Regulations or construction design Status and prior to construction works commencing on site.

All responsibilities and duties of Principle Designer as stated within the above regulations now revert to the client unless Manorwood are appointed to undertake Building Regulations or construction drawings.



Suite 114
26 The Hornet
Chichester
West Sussex
PO19 7BB

tel: 01243 201 102
email: enquiries@manorwood.co.uk
web: www.manorwood.co.uk

Address

27 Countisbury Close, Bognor Regis, PO21 3QW

Drawing No. 2602CO_001

Scale @ A3 1:1250, 1:200

Job No. 2602CO

Drawn By SGL

Checked By --

Drawn On 03.02.2026

Issued On .

Drawing Location, Block and Site Plans

Phase Proposed

Status Planning

Revision 000

000 13.02.26 Draft Issue

001 09.02.26 Planning

