




PROPOSED GROUND FLOOR PLAN 1/50

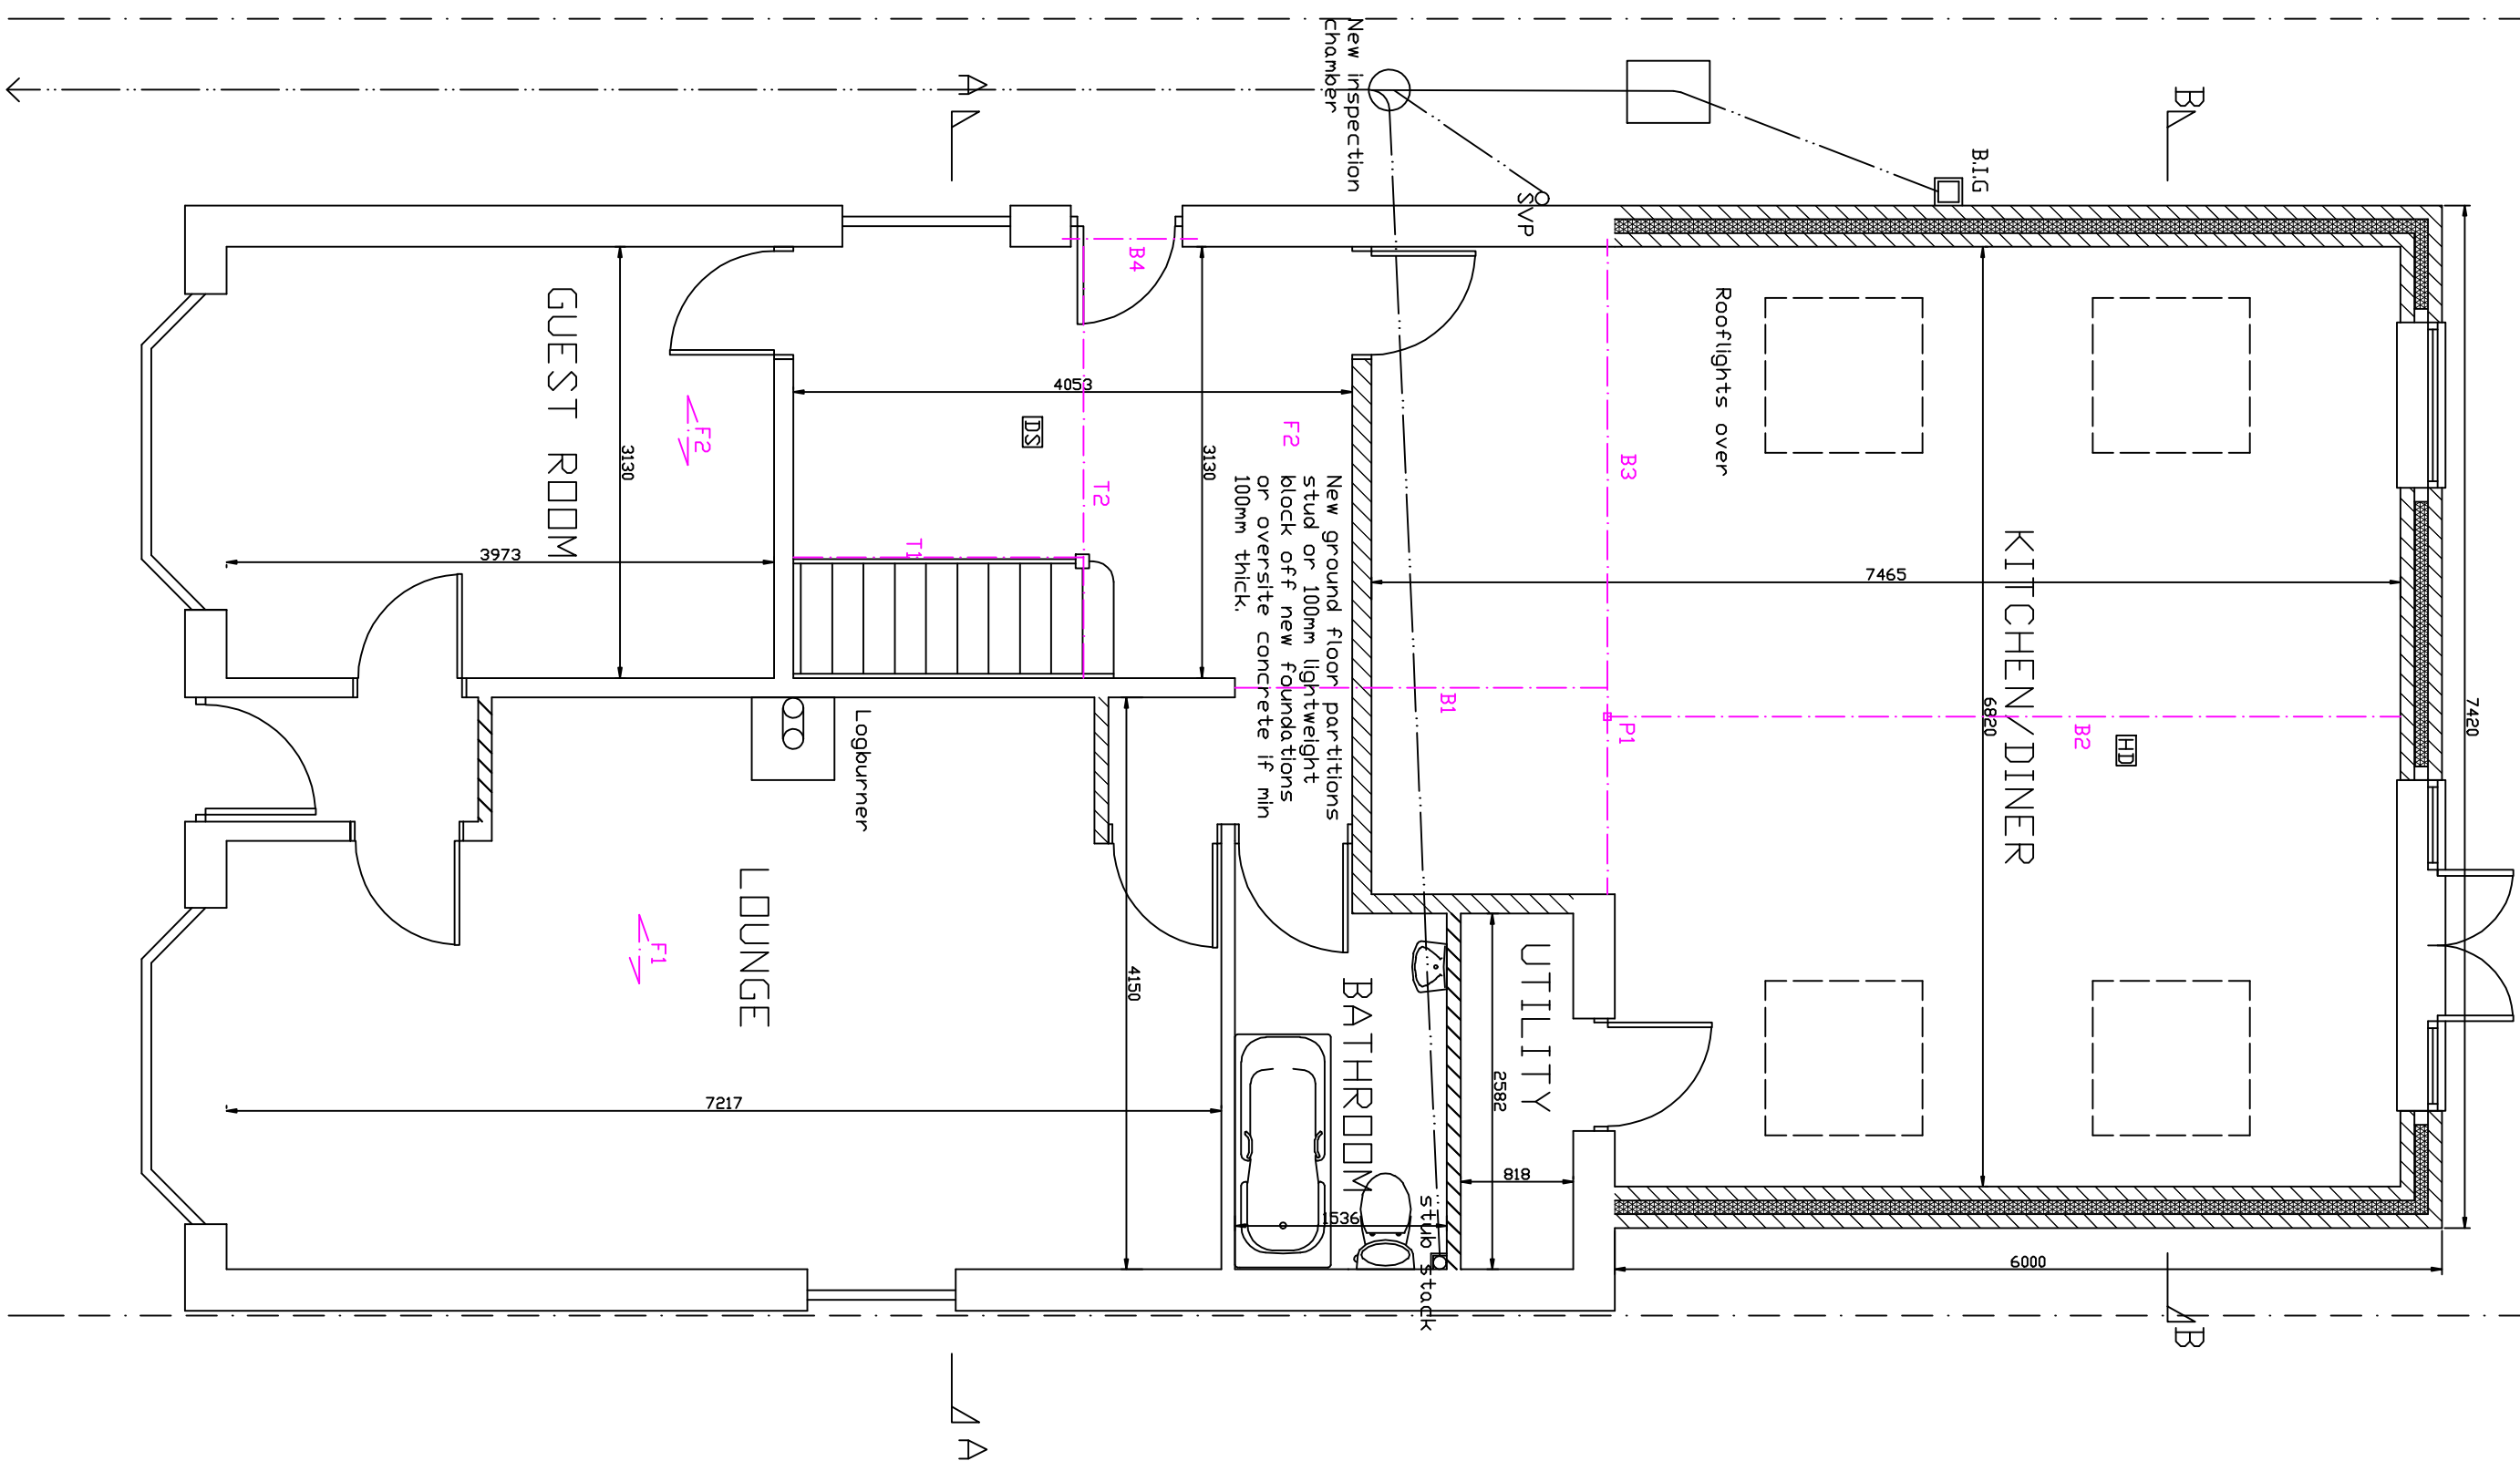


PROPOSED FIRST FLOOR PLAN 1/100

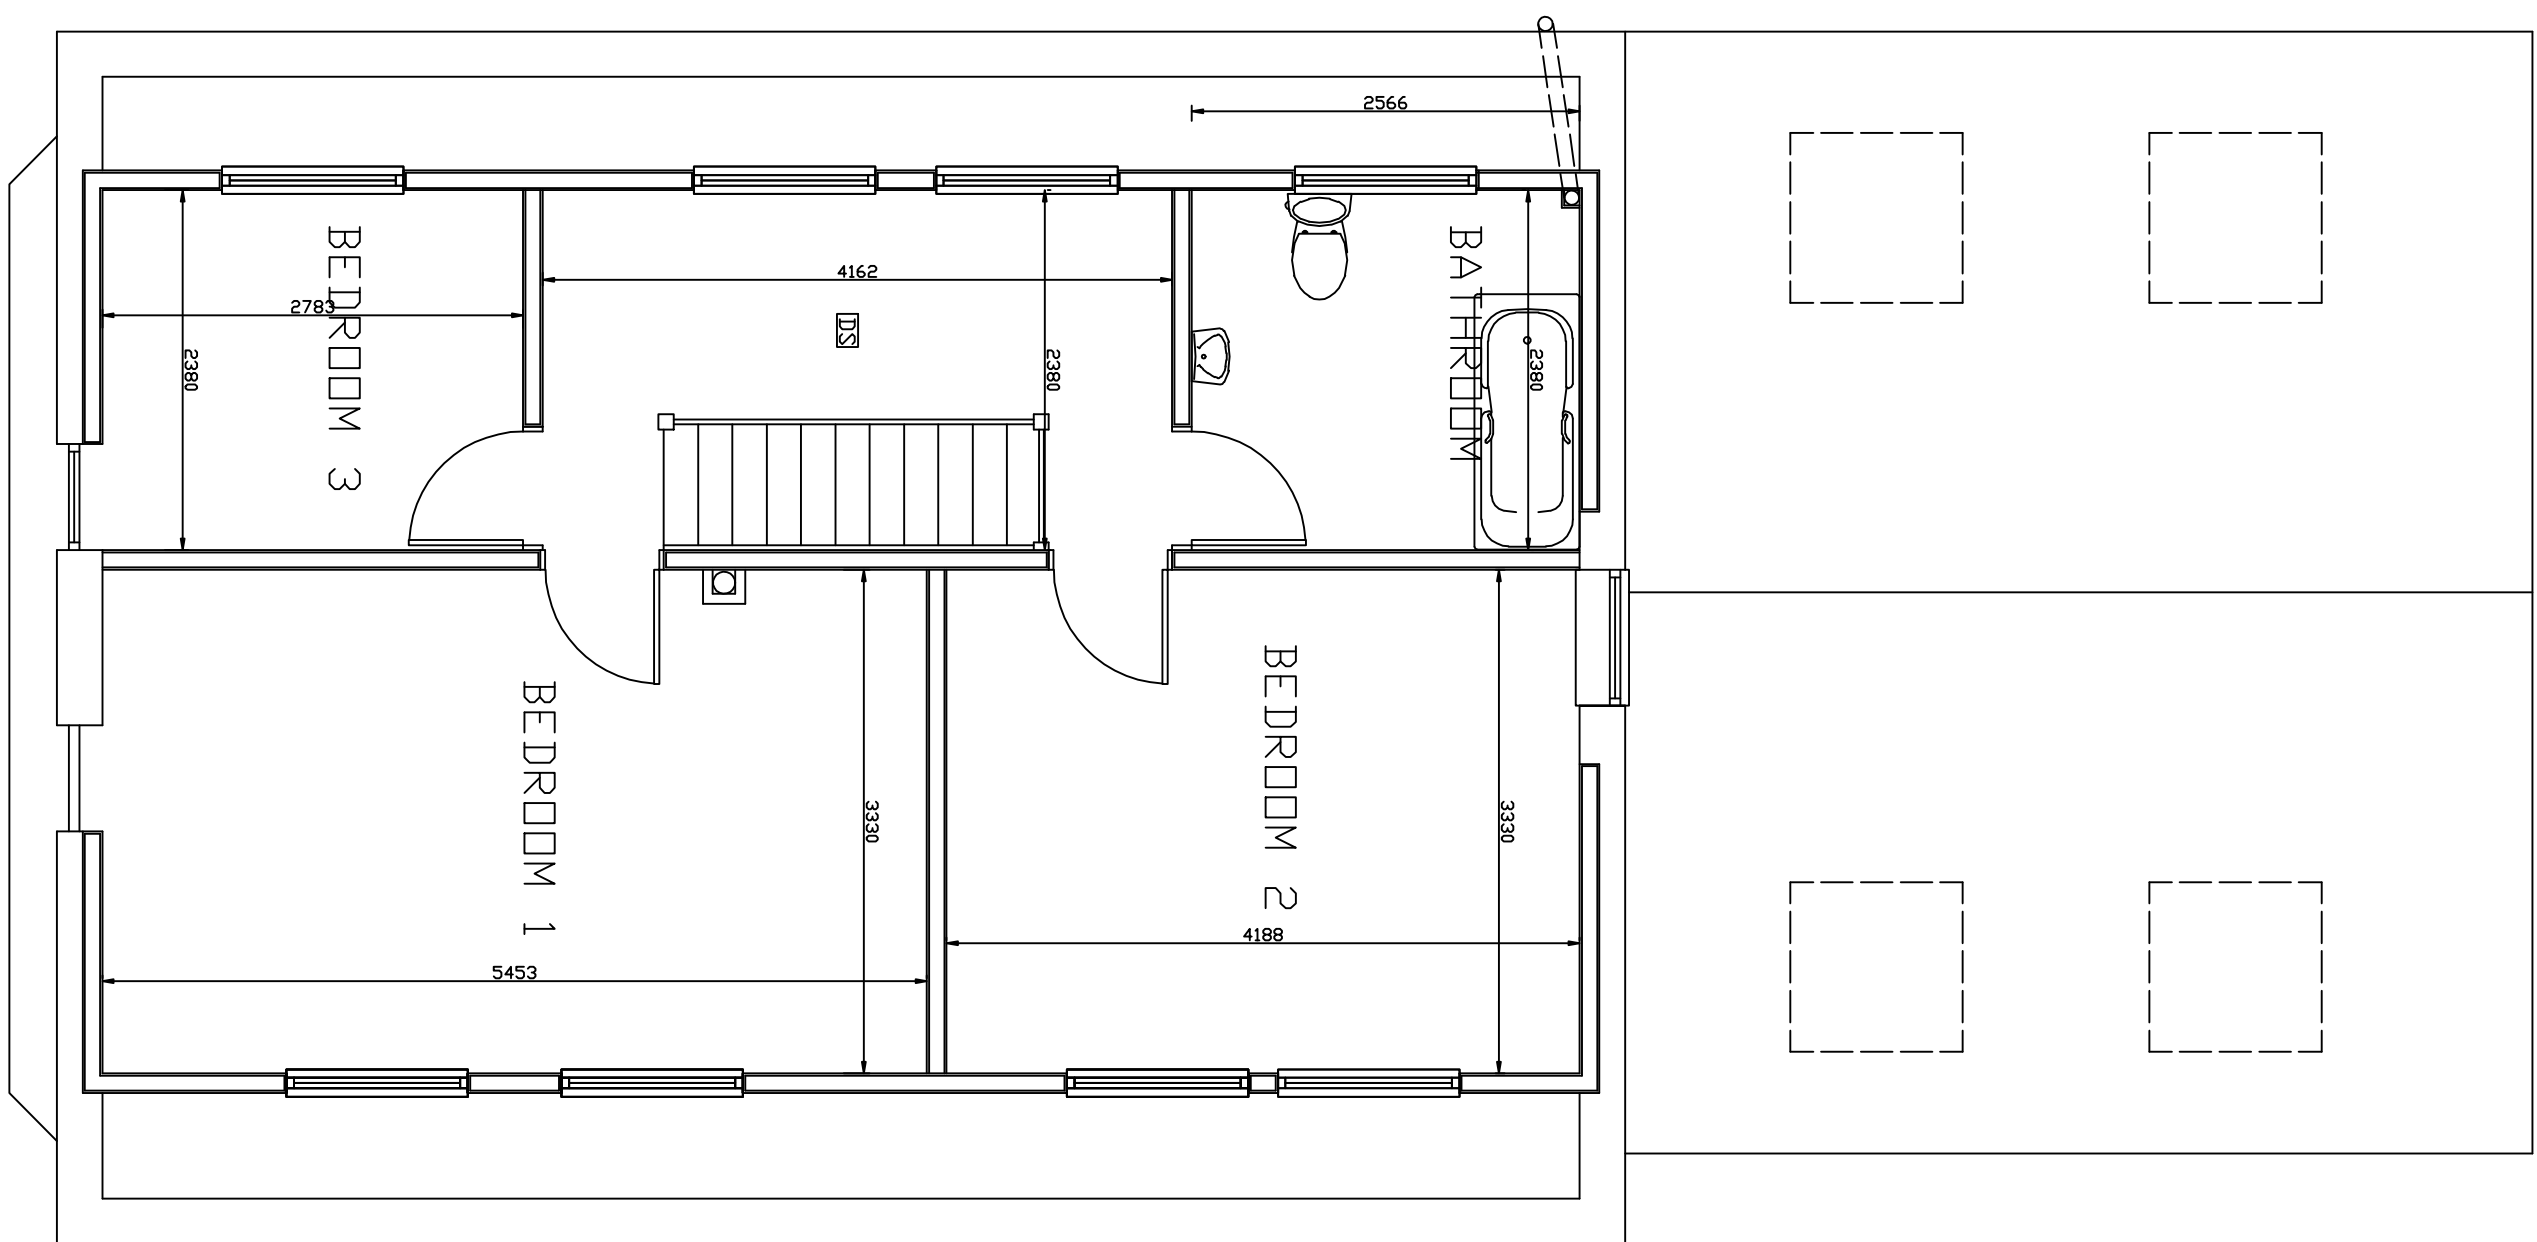


SECTION AA

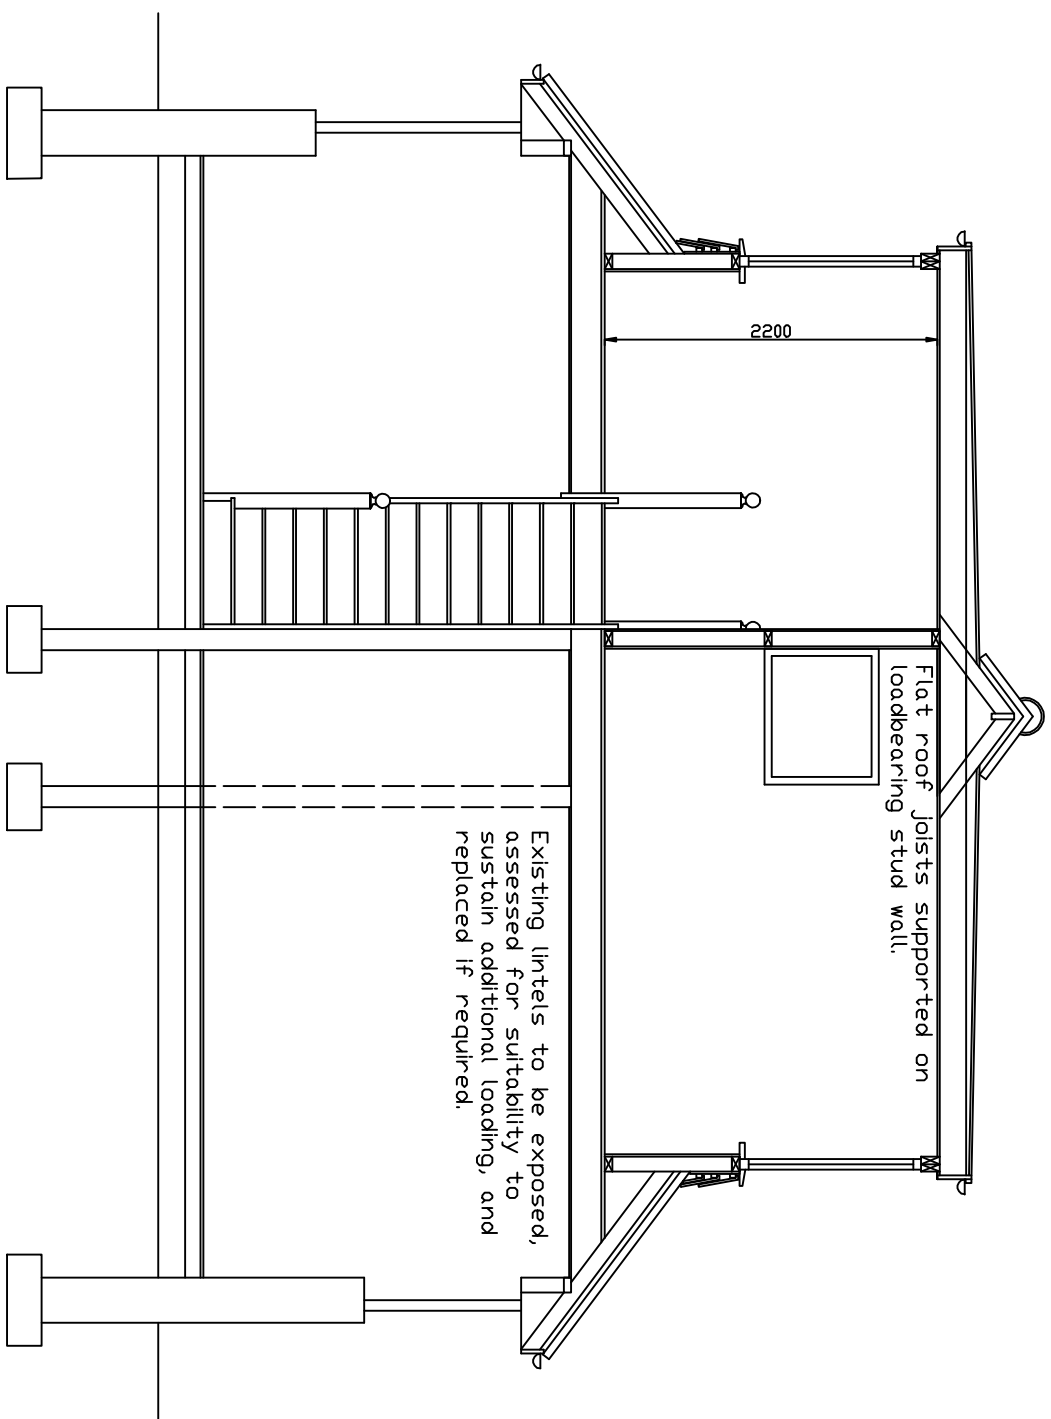


SECTION BB

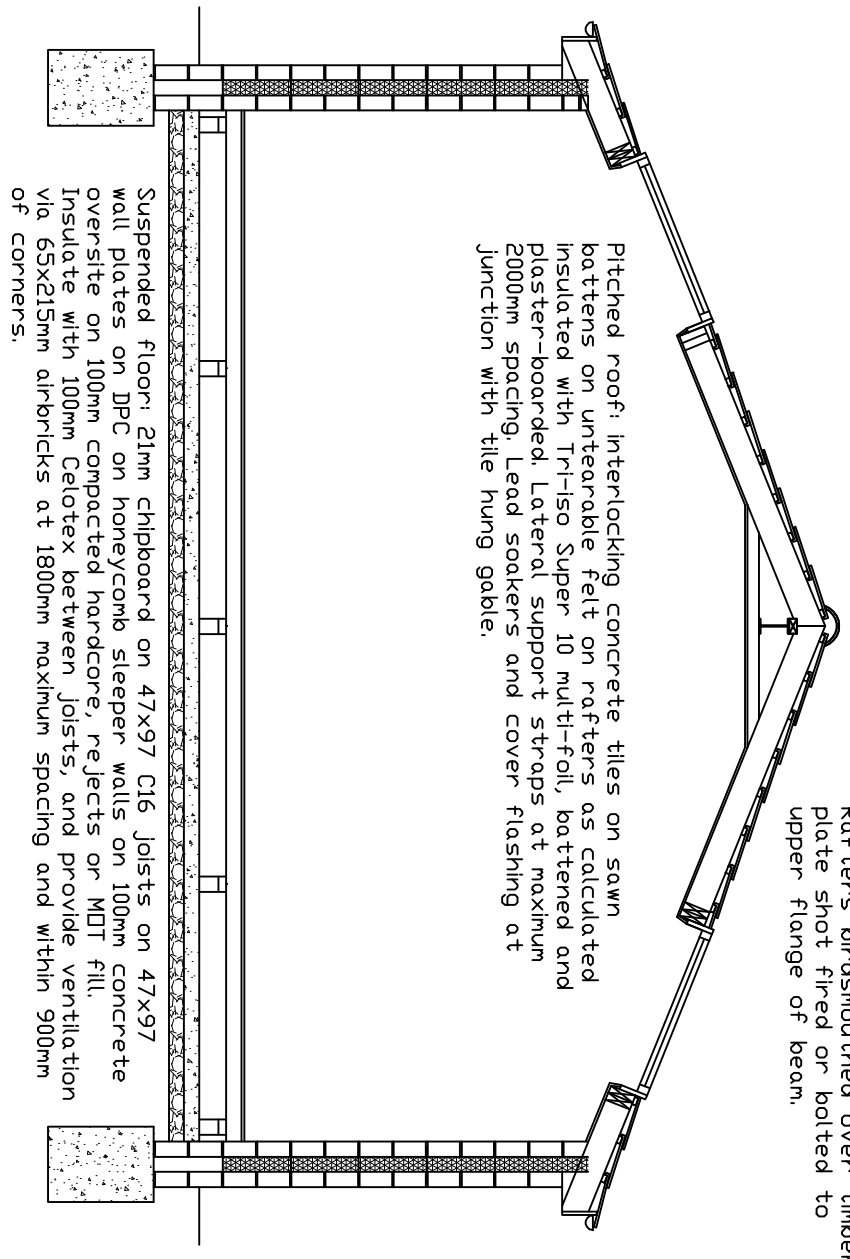


EXISTING ELEVATIONS 1/100

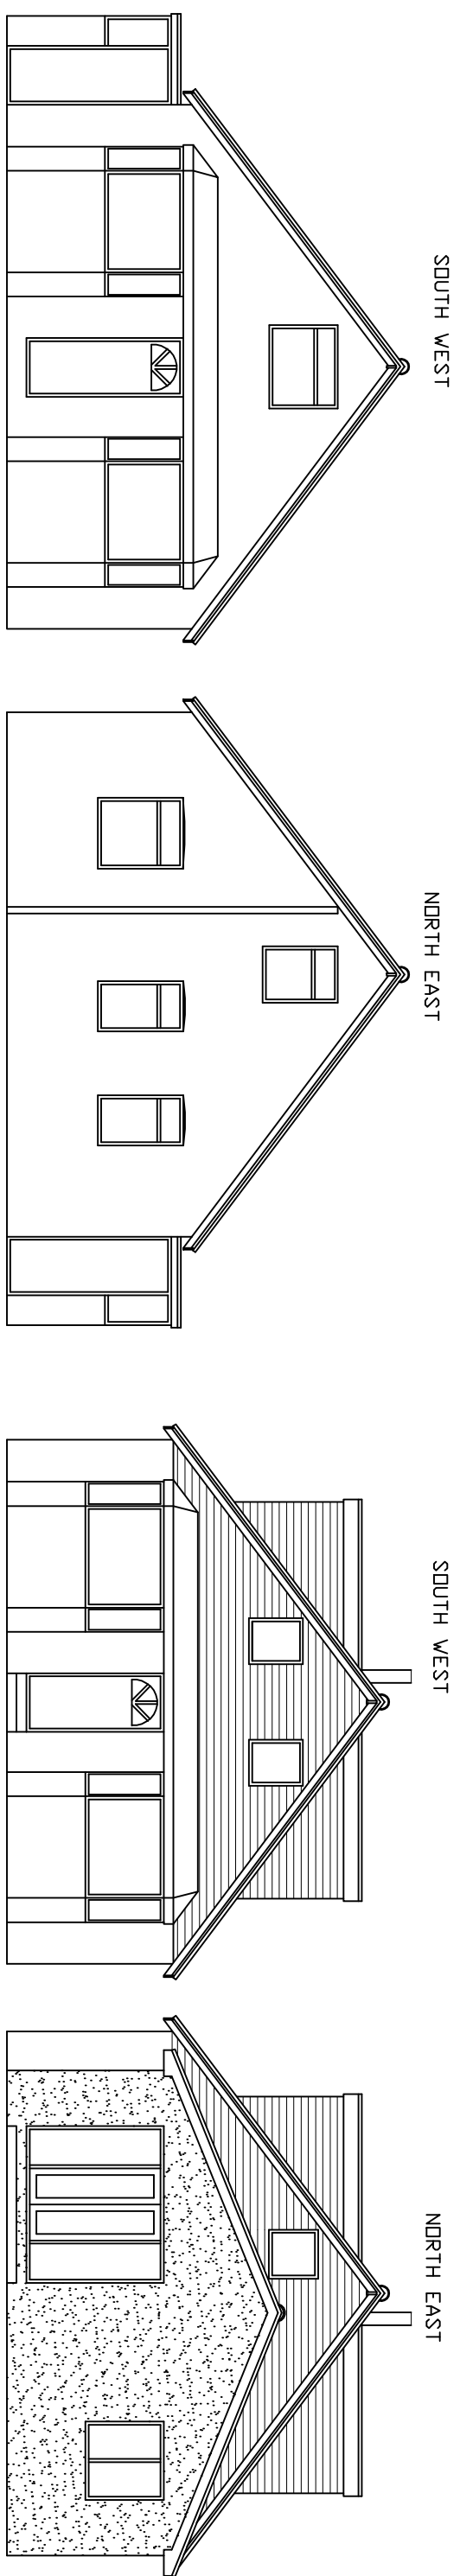


PROPOSED ELEVATIONS 1/100

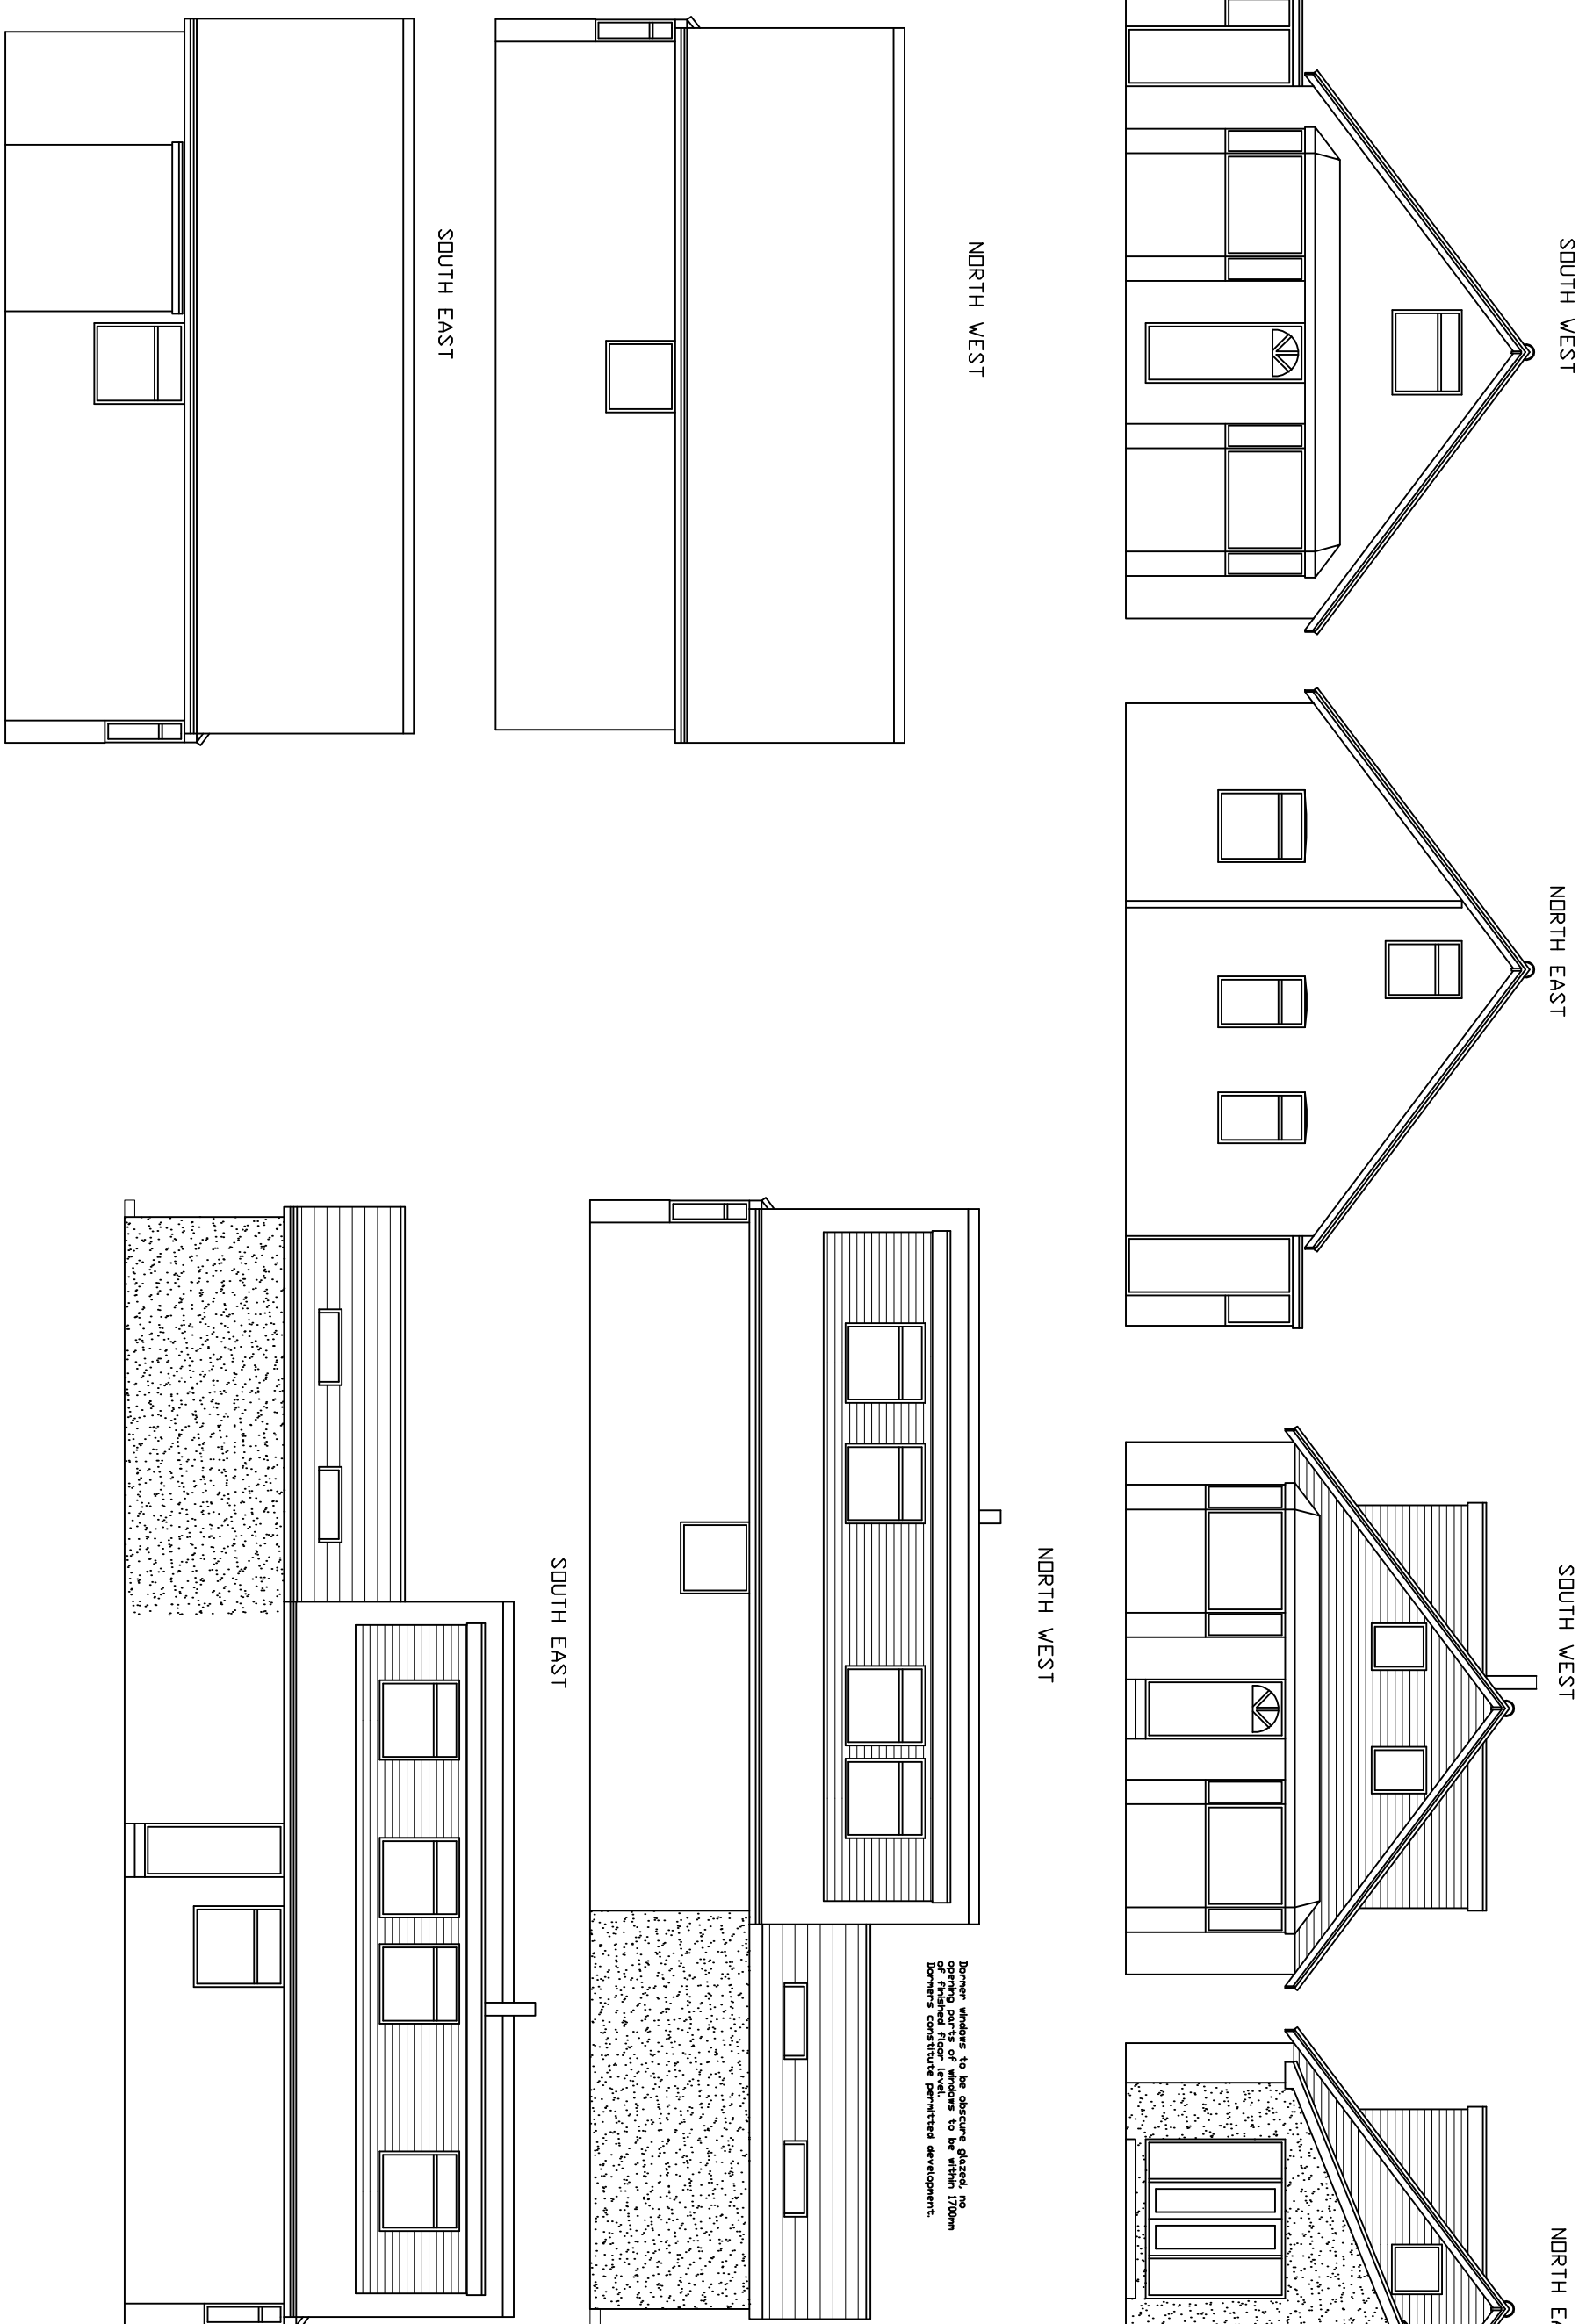


EXISTING ELEVATIONS 1/100

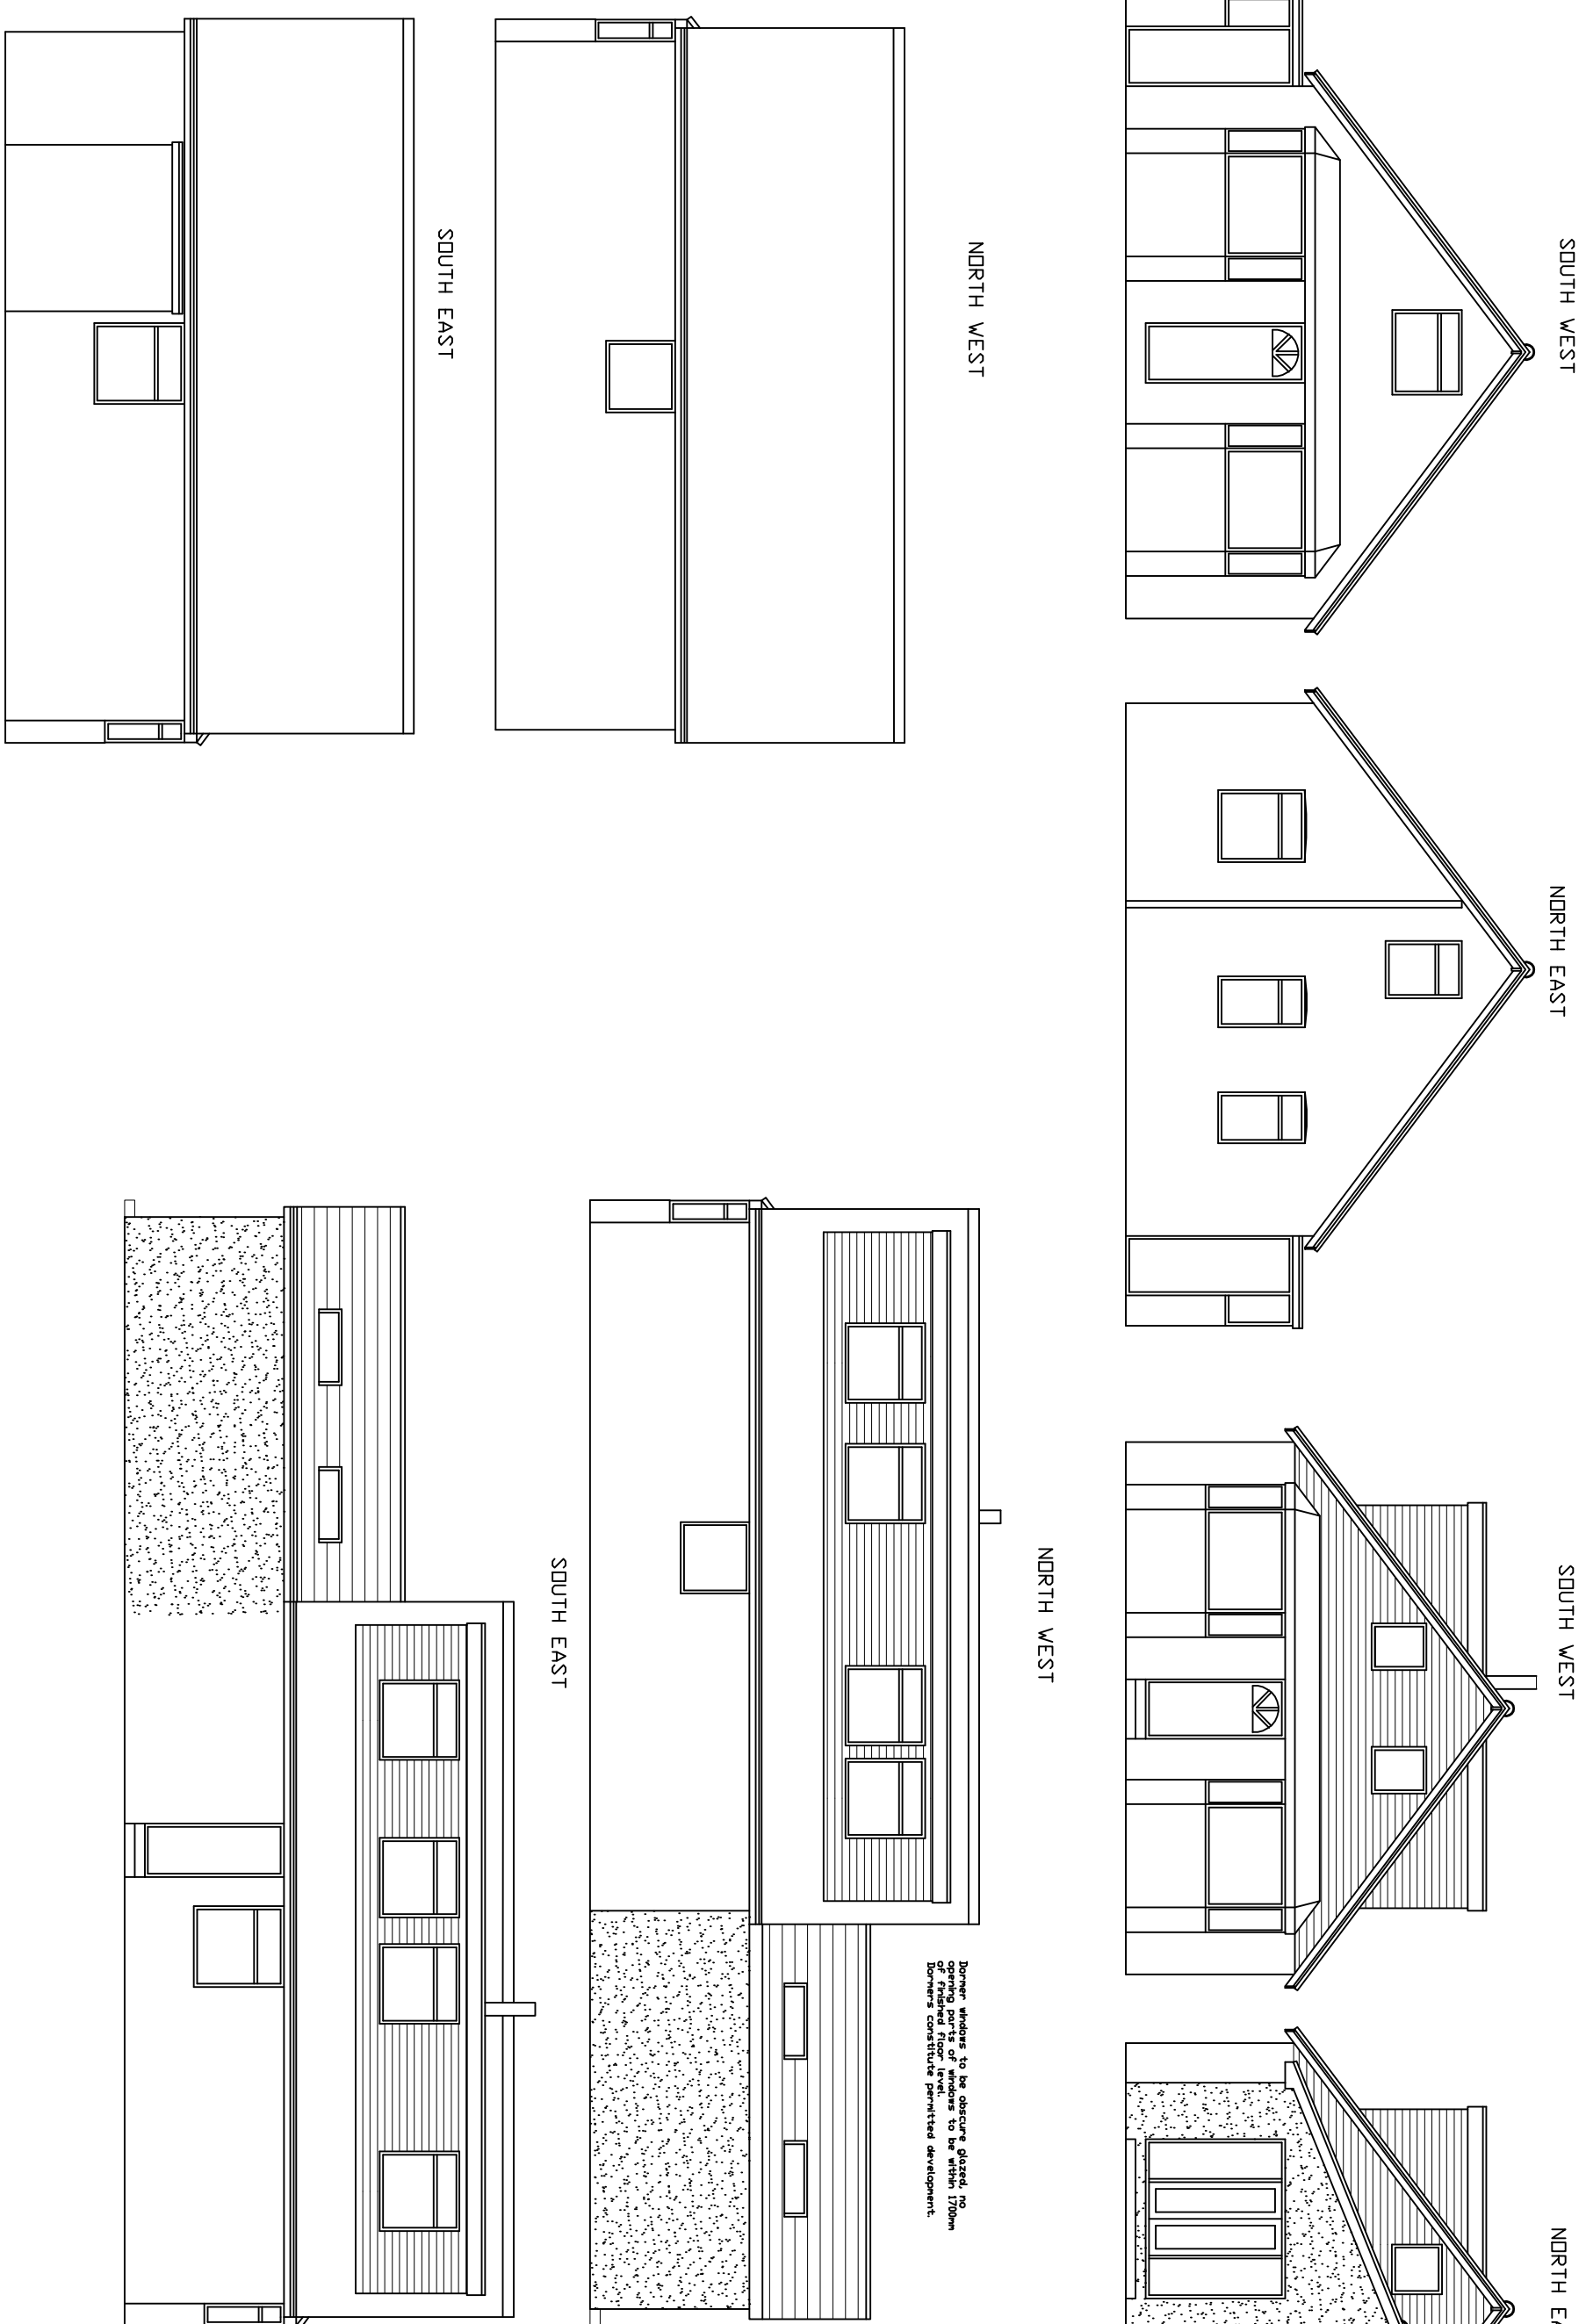


PROPOSED ELEVATIONS 1/100

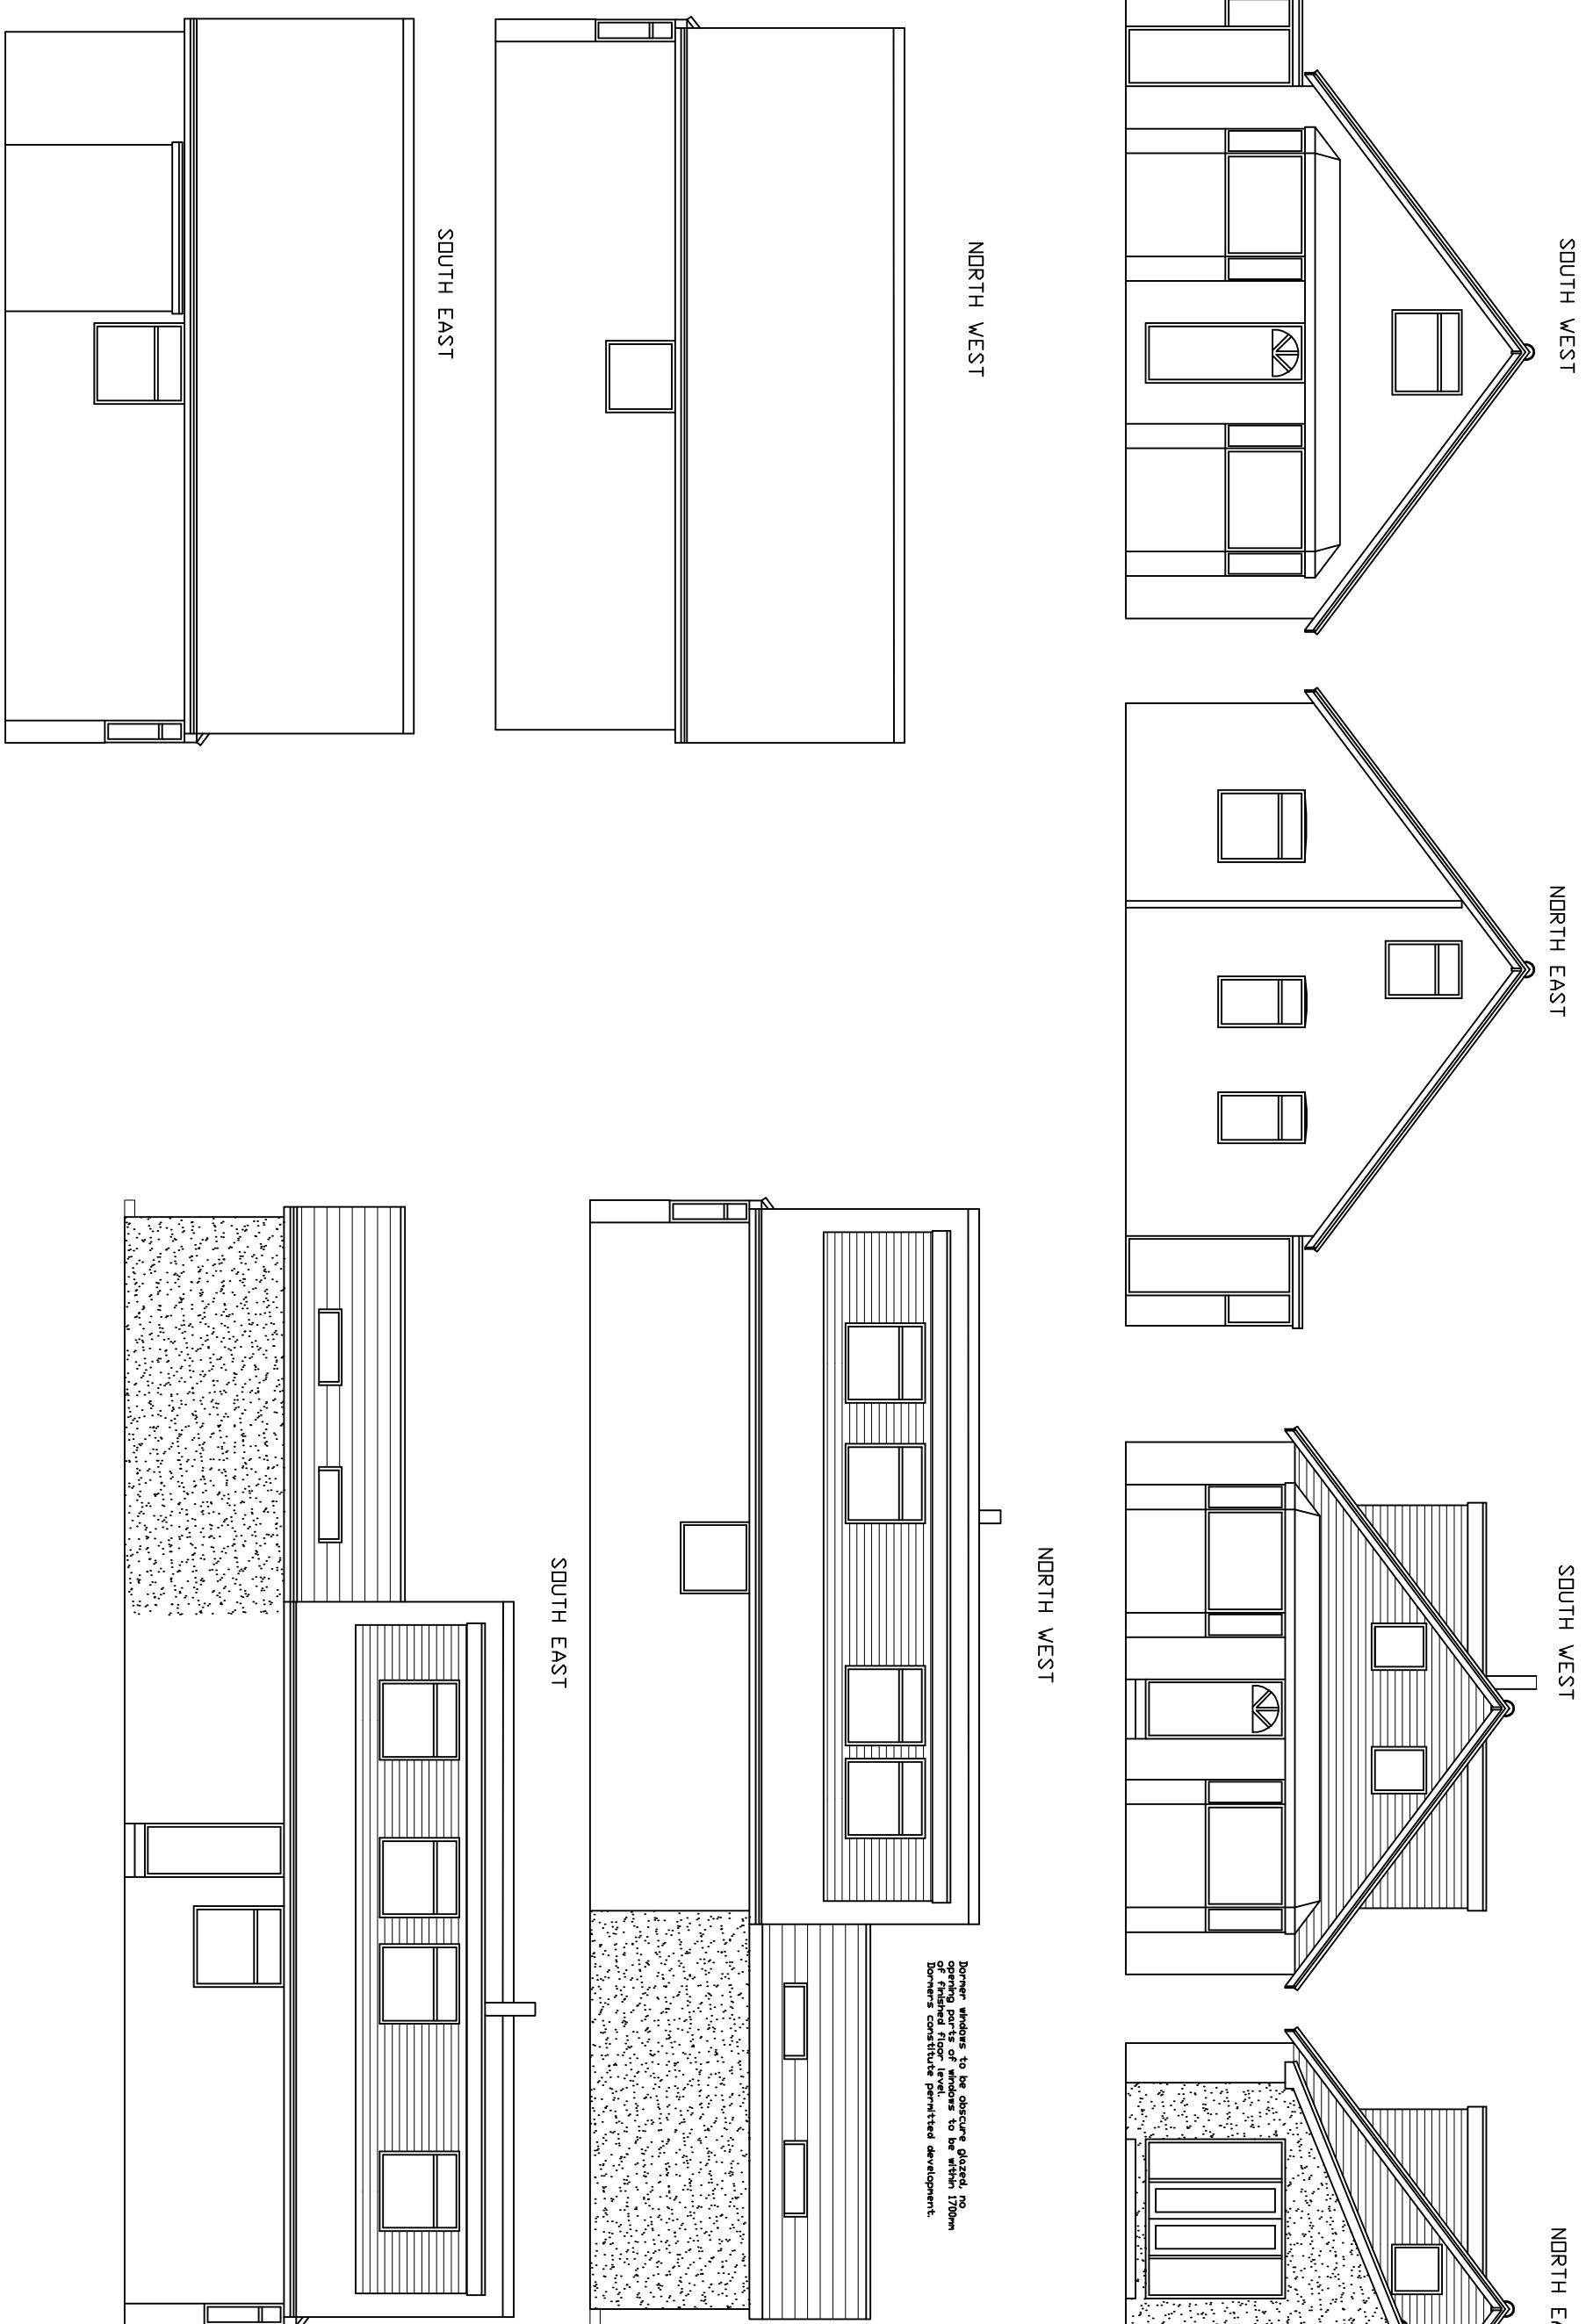


EXISTING GROUND FLOOR PLAN 1/100

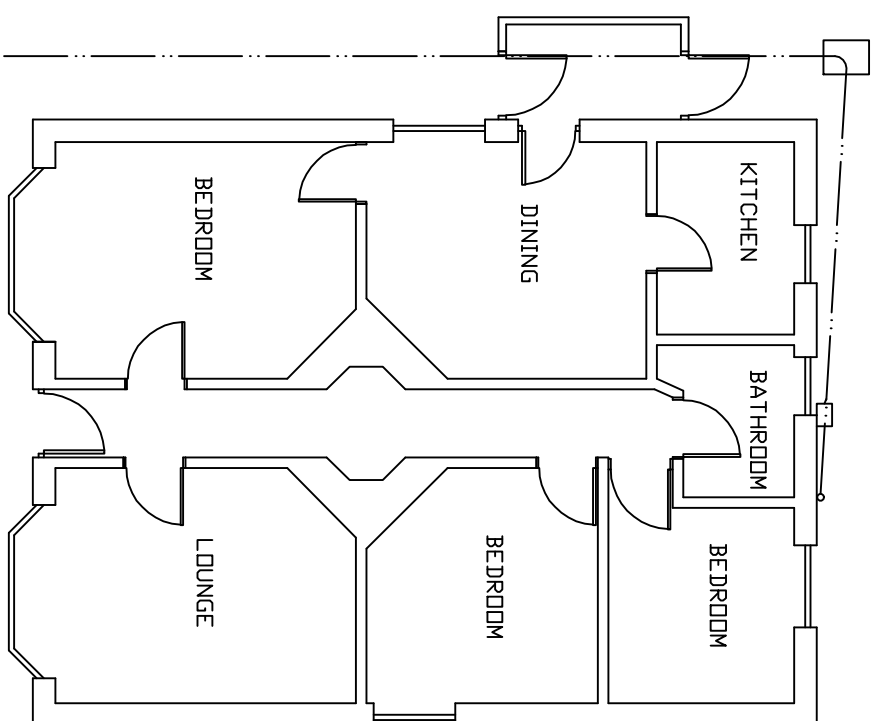

EXISTING ROOF PLAN 1/100

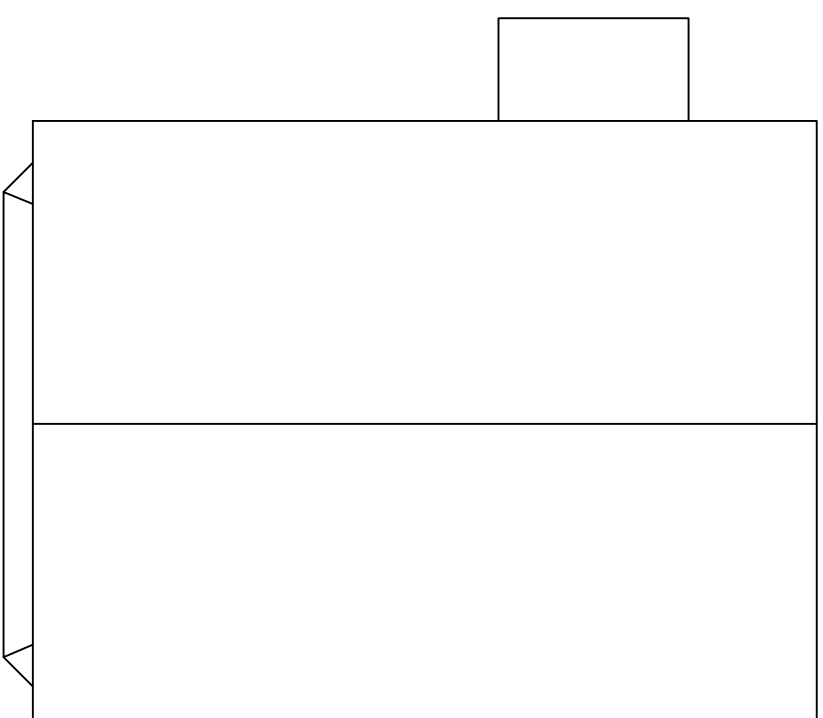

PROPOSED RDD PLAN 1/100

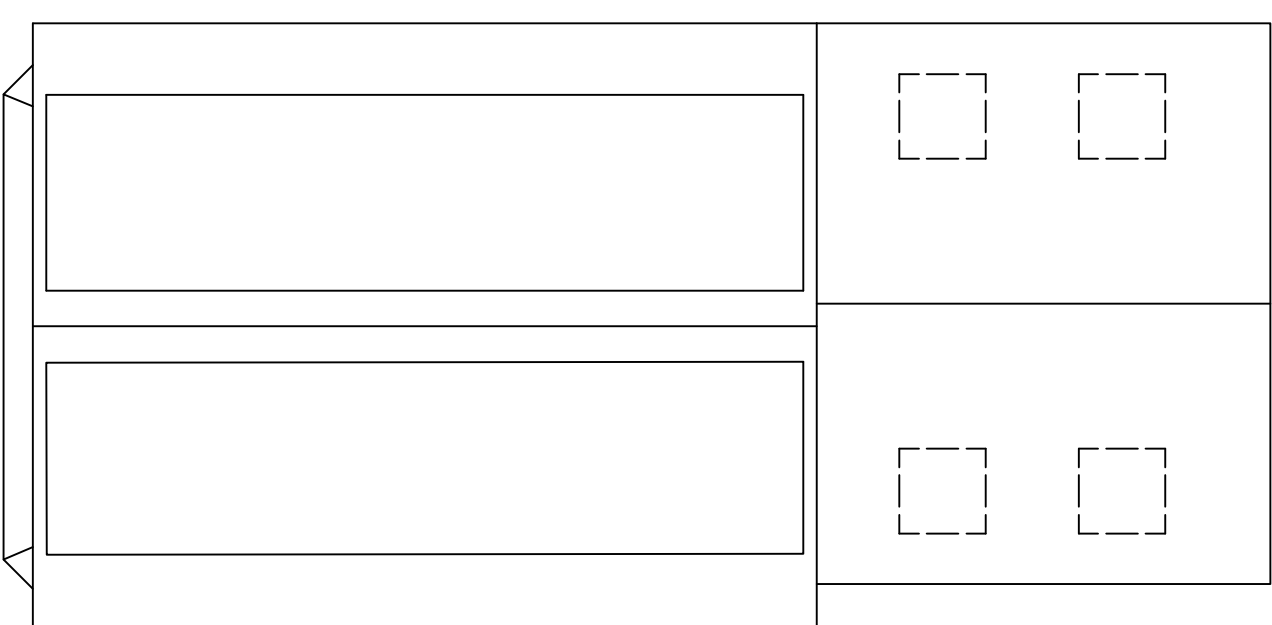

REVISIONS DATE: 11/1/97 BY: [Signature]		PROJECT DETAIL 1114 ROSE GREEN ROAD BOHANNAN REGIS, WEST SUSSEX, PO2 8EP REAR EXTENSION/DORMER WINDOWS FOR: DARYN BRIGHT	
DRAWING GENERAL ARRANGEMENT DATE: JUNE 93 DRAWN: T. Mamby		SCALE 1/50, 1/100 REVISION:	