

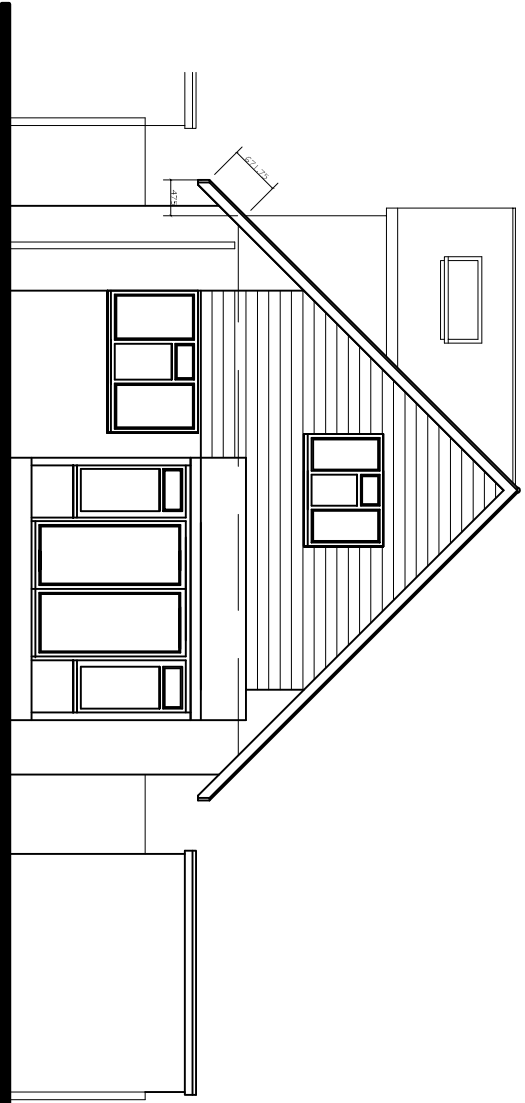




REAR ELEVATION

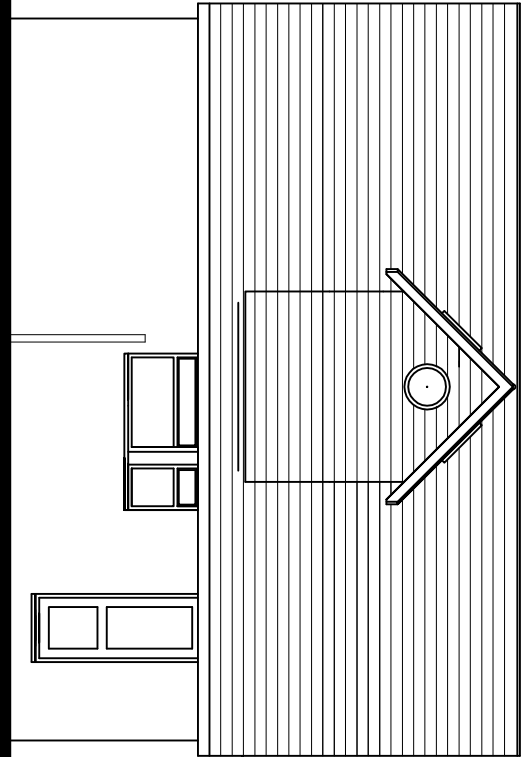




SIDE ELEVATION

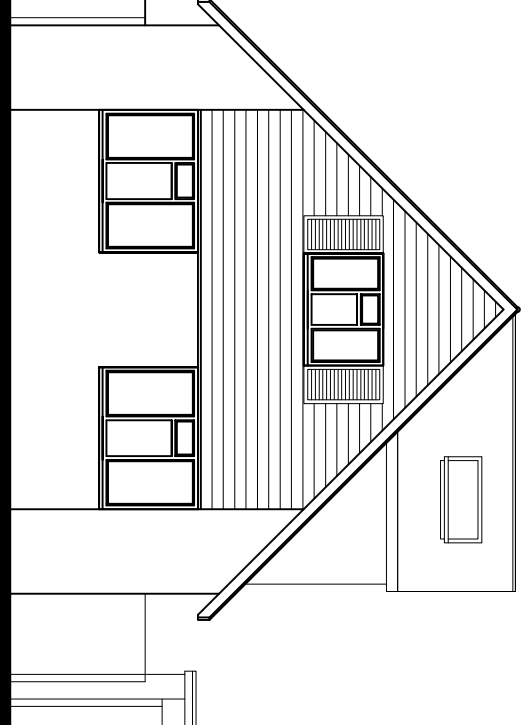


FRONT ELEVATION

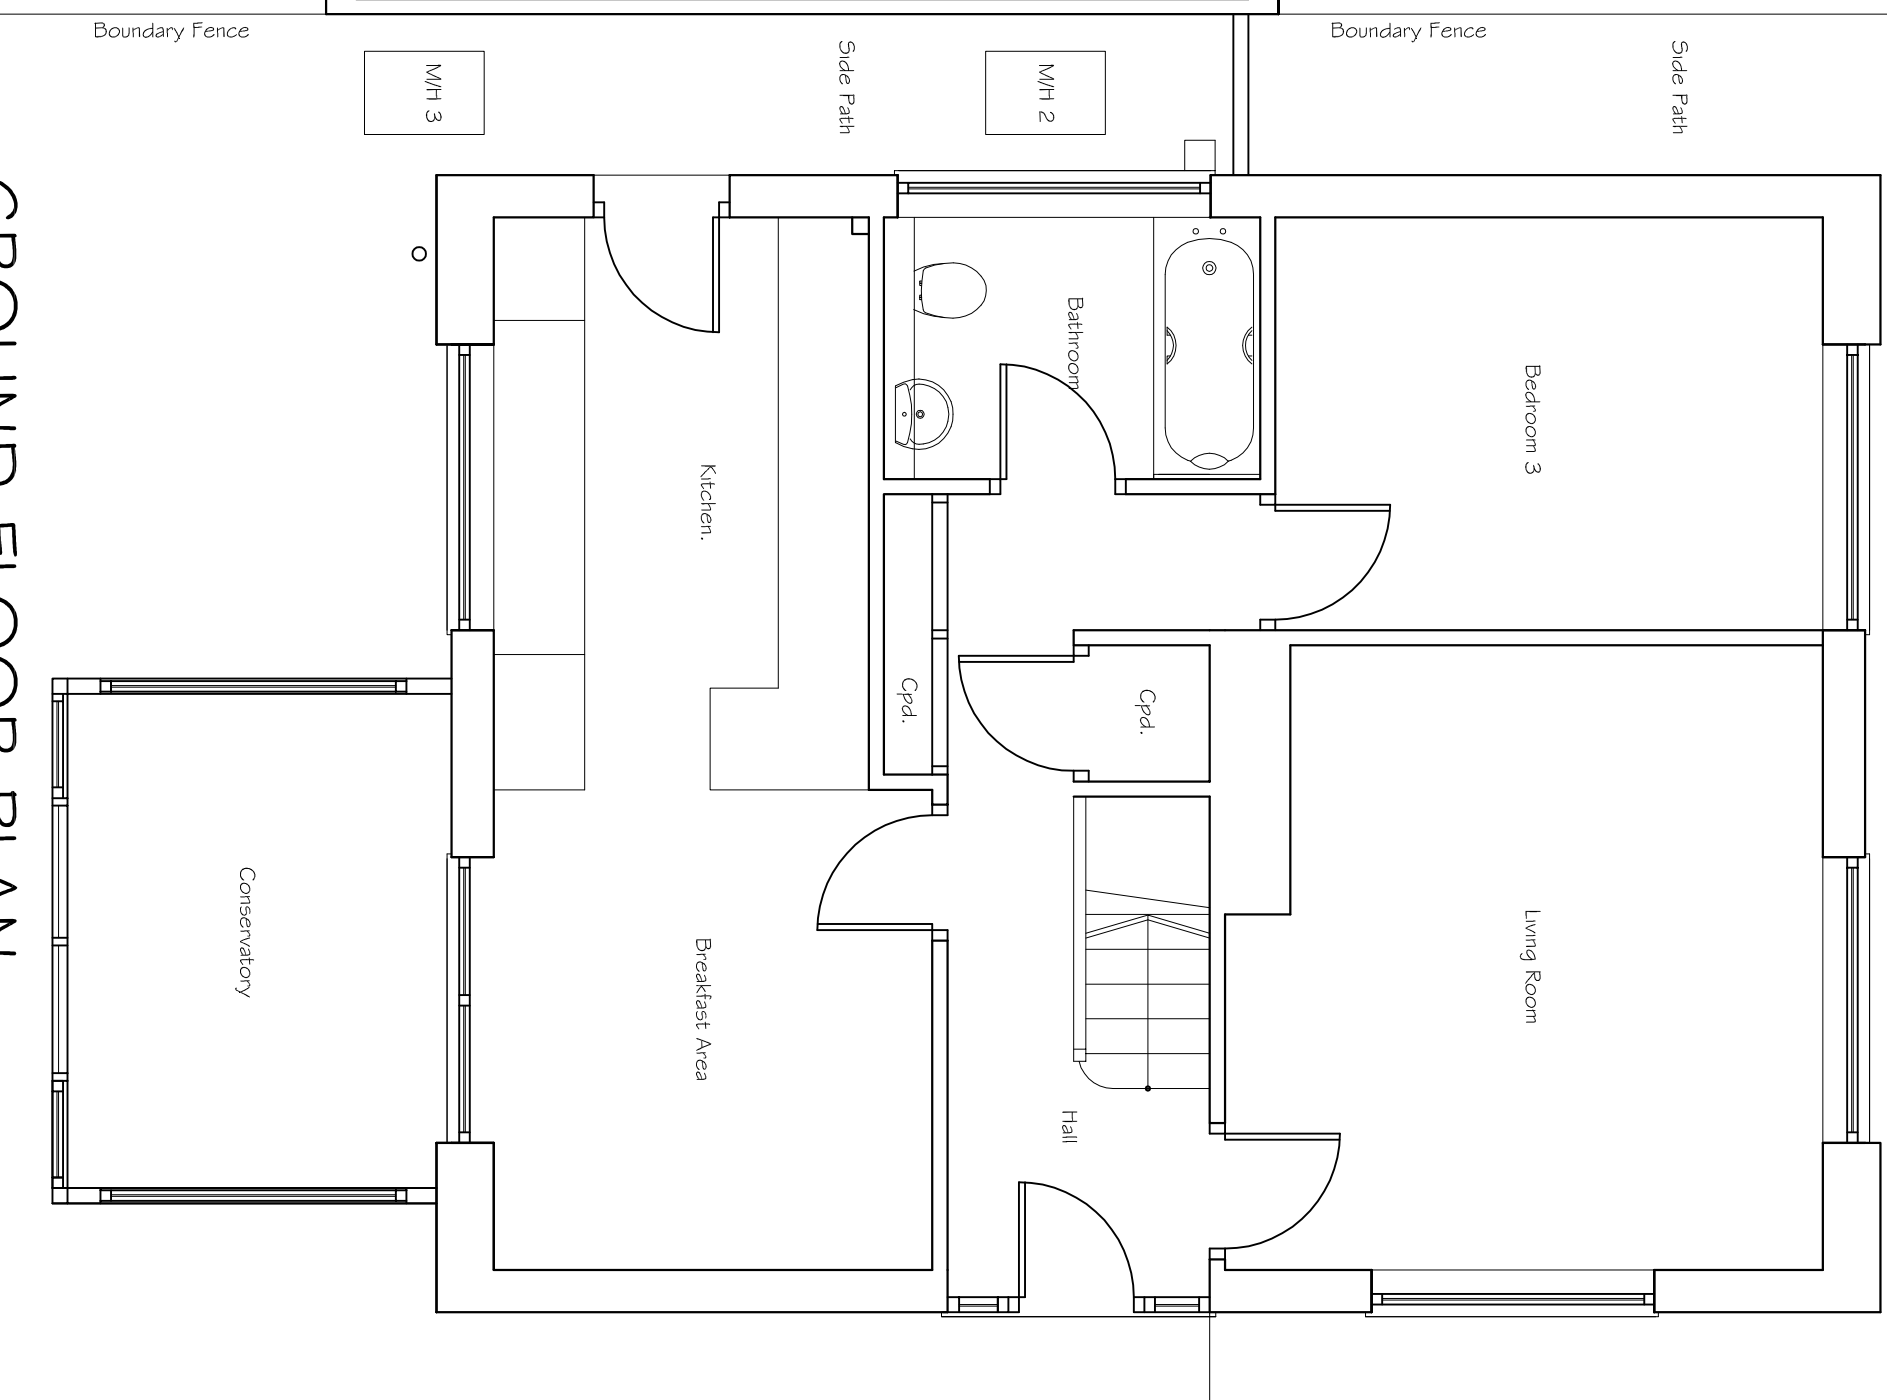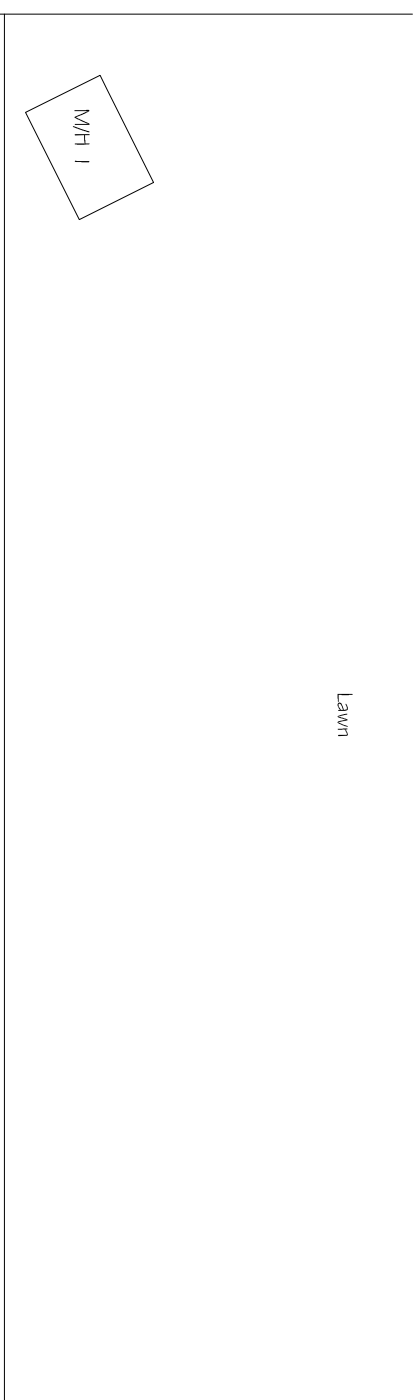


GROUND FLOOR PLAN.

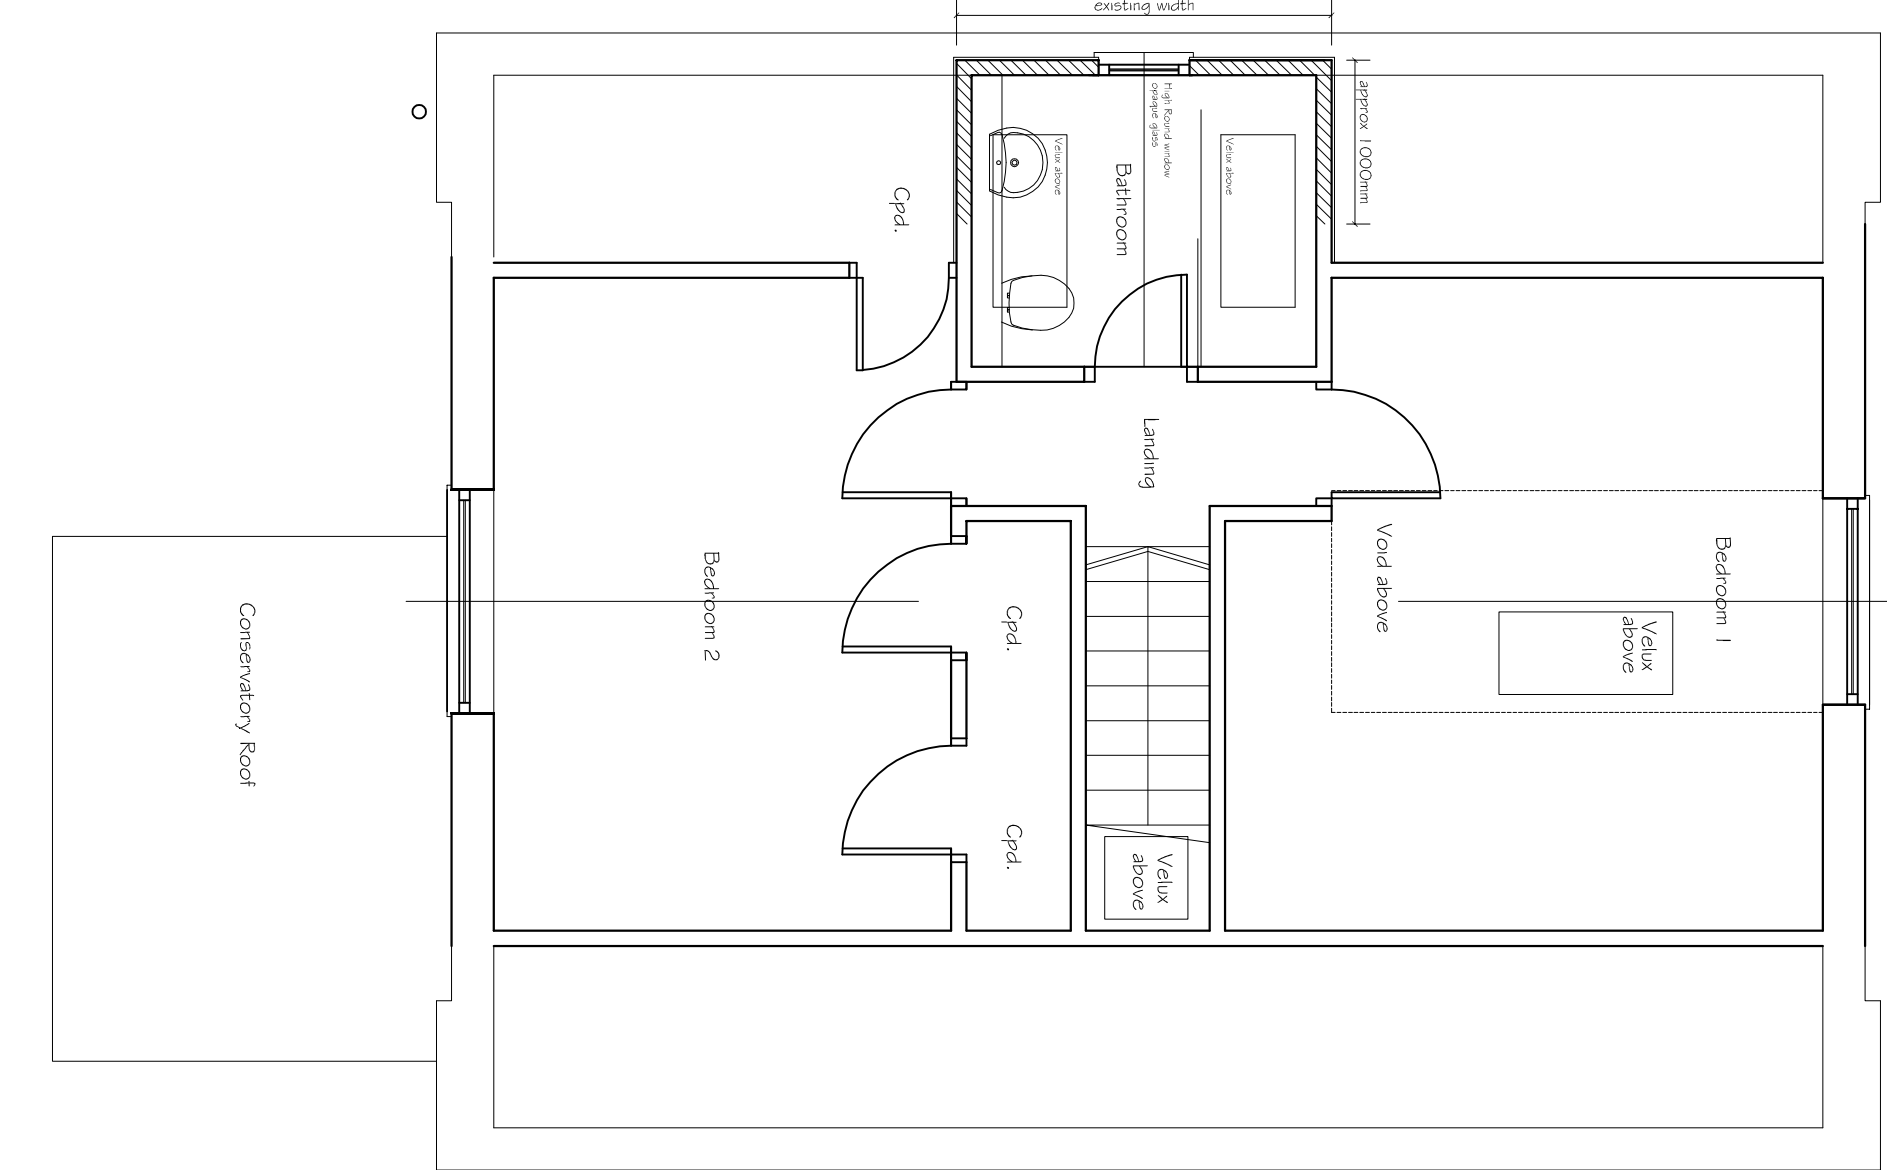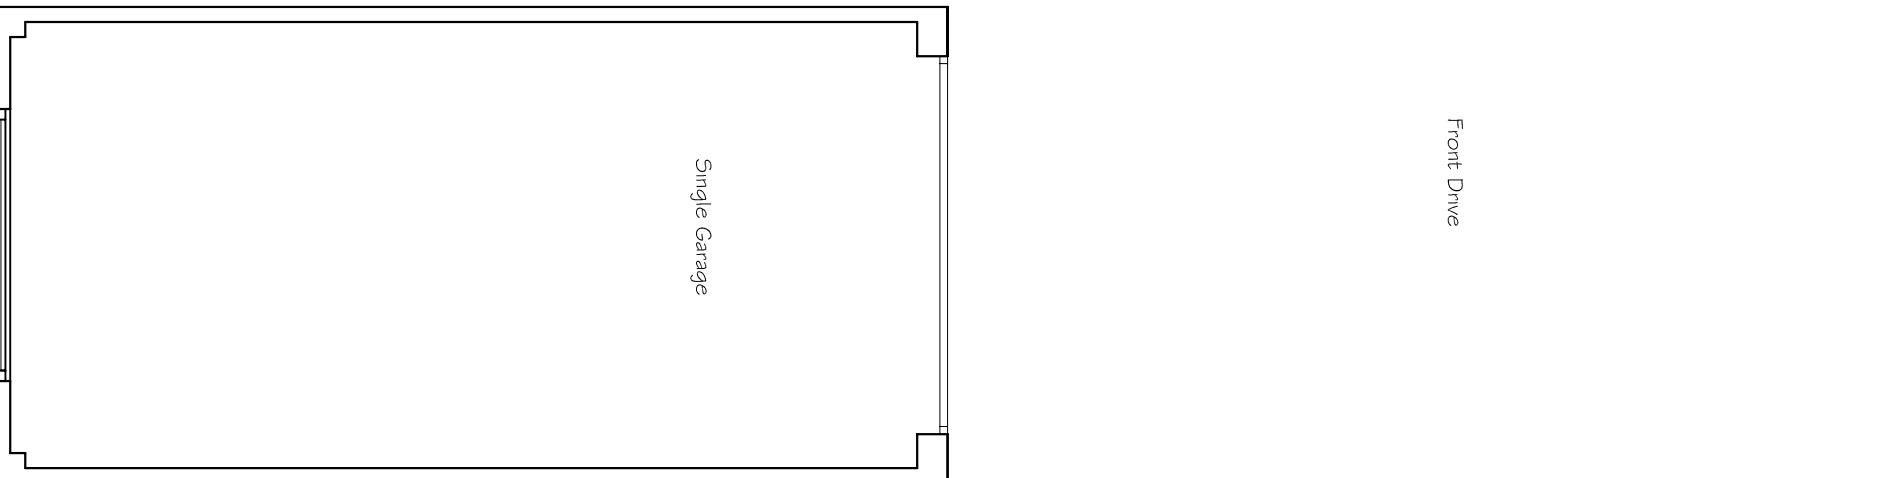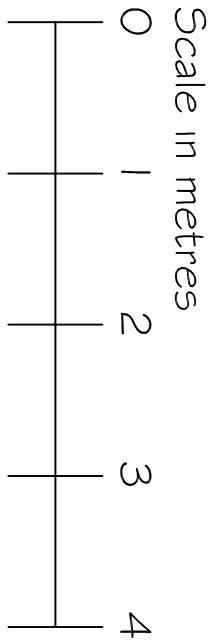

FIRST FLOOR PLAN.

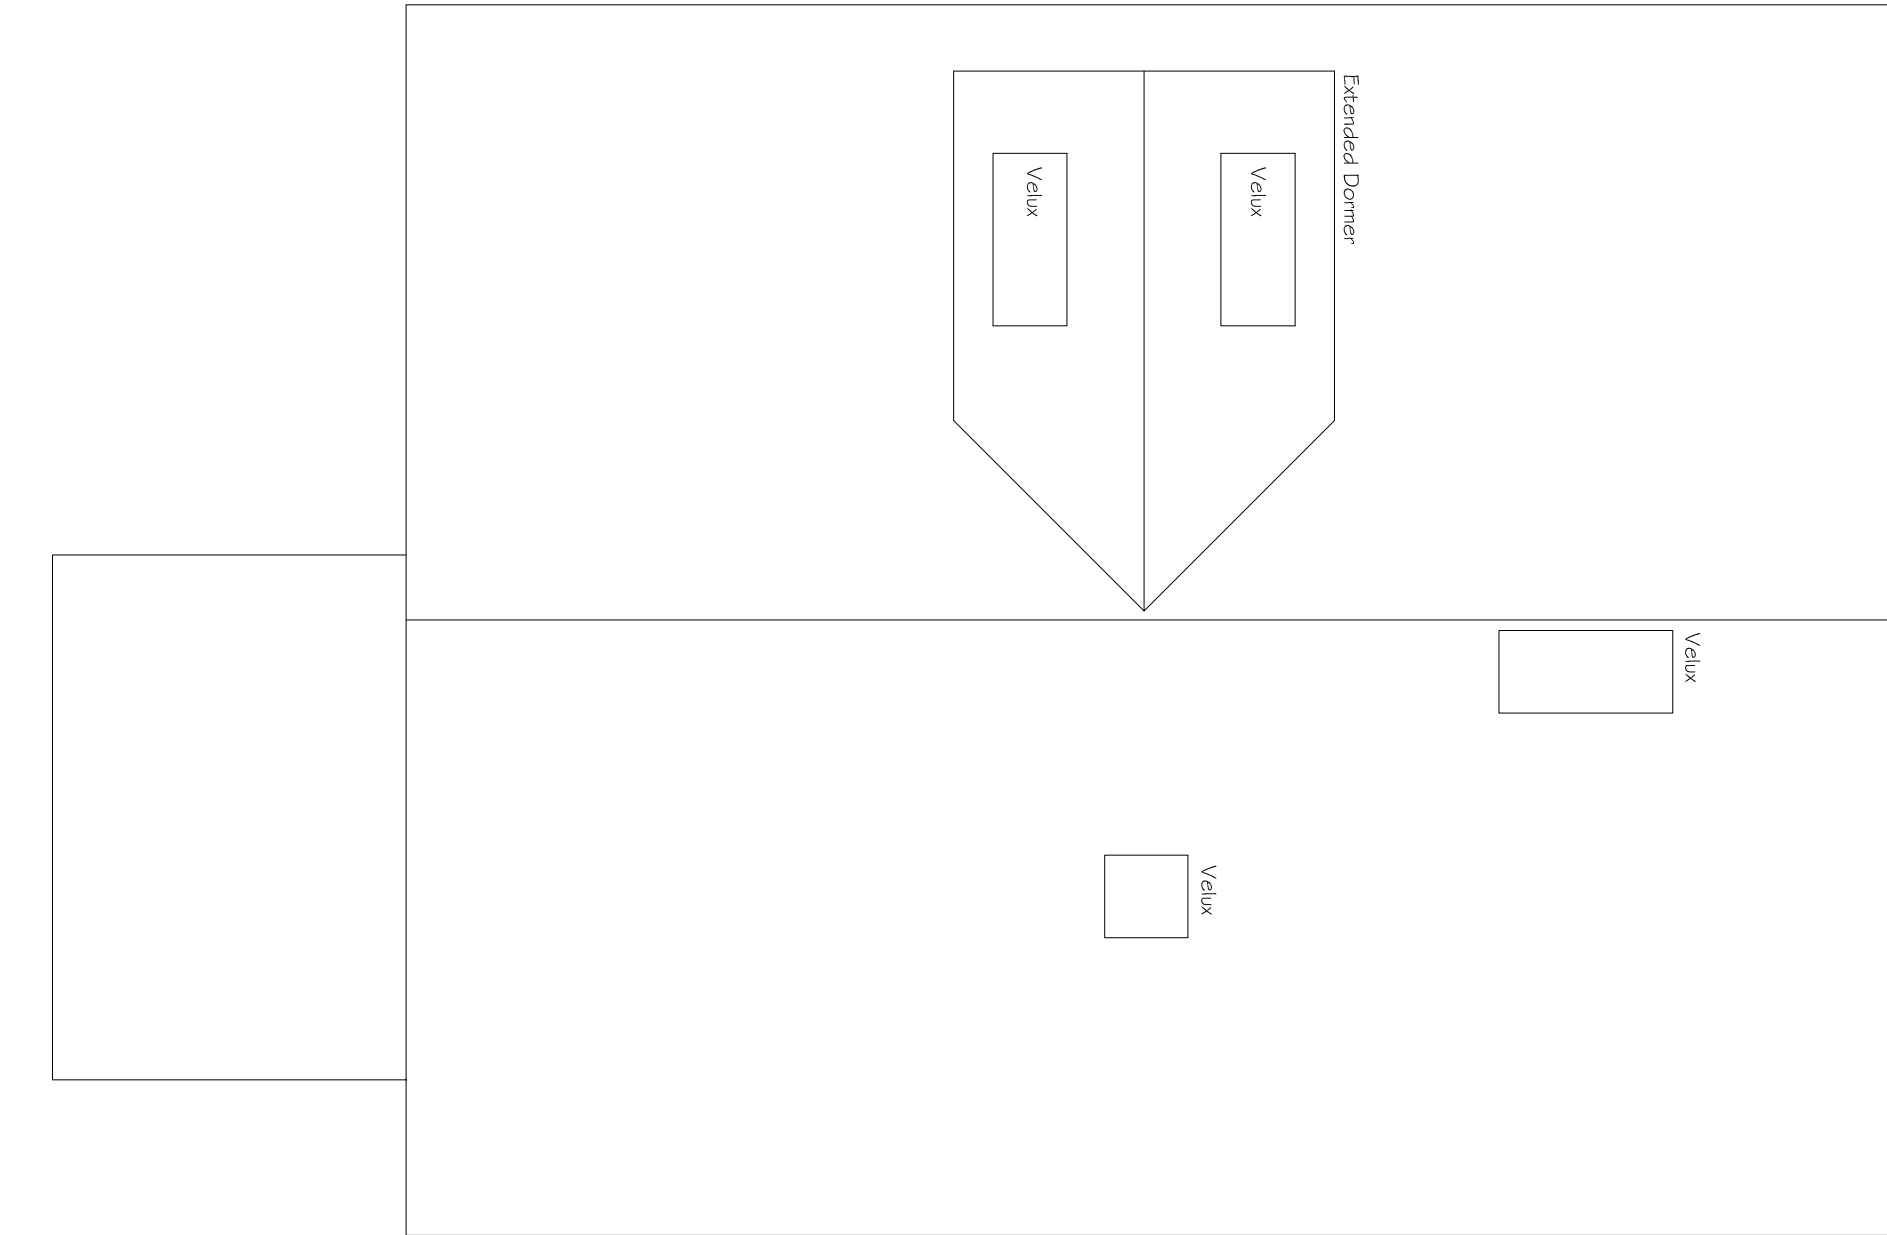

ROOF PLAN.

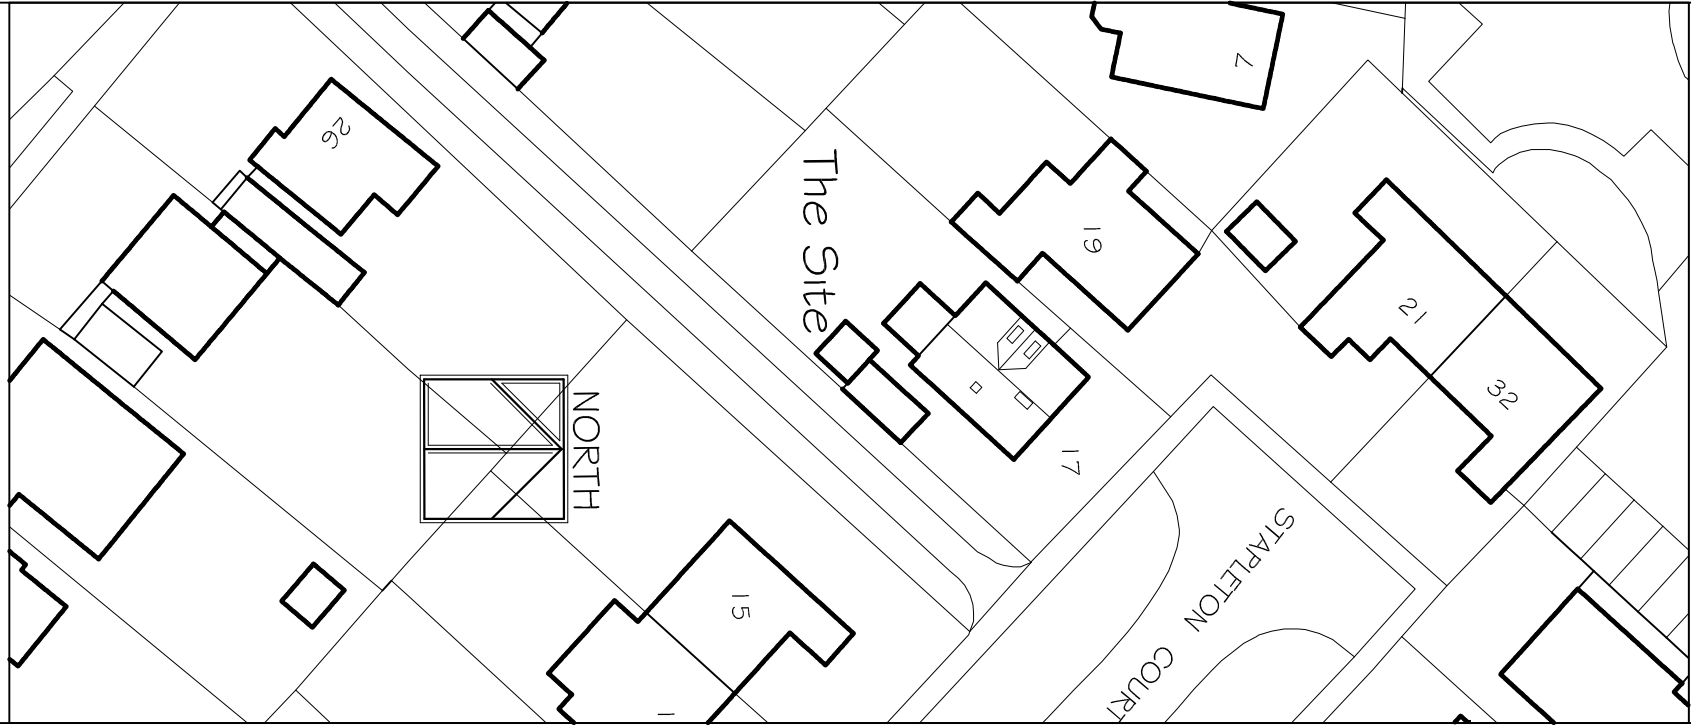

SITE PLAN scale 1 : 500

Revision			
A	2.7.20	REAR WINDOW	Revision
Drawing title			

PROPOSED
EXTENDED DORMER

Site Plan
Elevations & Plans

Client
Mr & Mrs G. Gee

Job title
17 Stapleton Court
Rose Green
West Sussex
PO21 4BH



NICHOLAS HADDON & ASSOCIATES
CHARTERED ARCHITECTS
32 TREHURST GARDENS ALDINGHAM WEST SUSSEX PO21 4AZ
07976 721 294

Scale 1 : 100, 1 : 50 & 1 : 500

Date	Drawn by
JUNE 2020	N.J.H.

Copyright

Dwg. No.
20/532/P/002

Rev.
A