


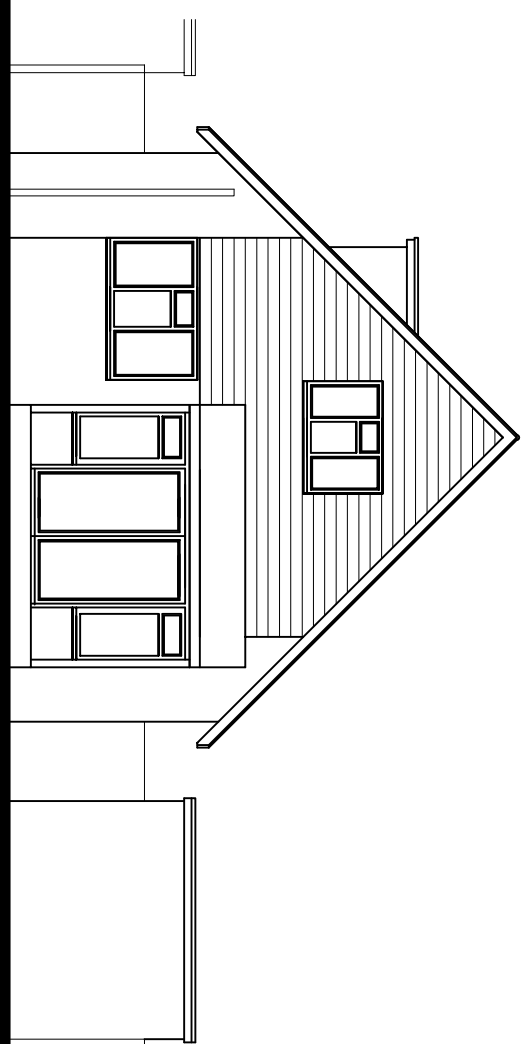


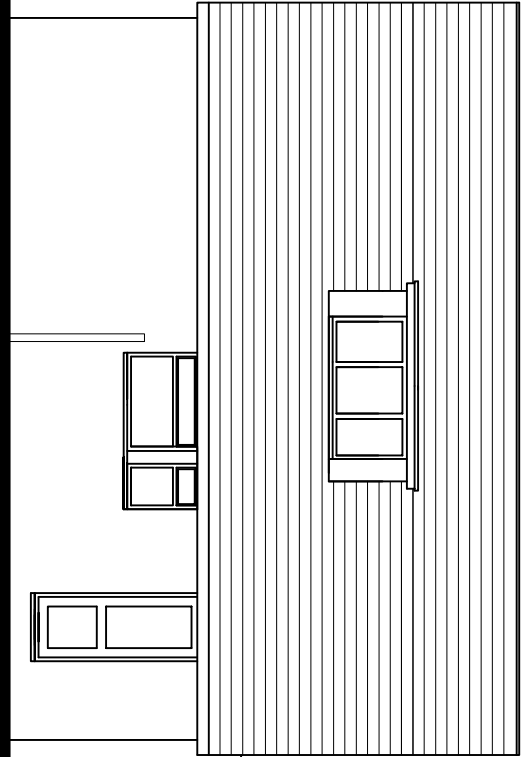

REAR ELEVATION


 


SIDE ELEVATION


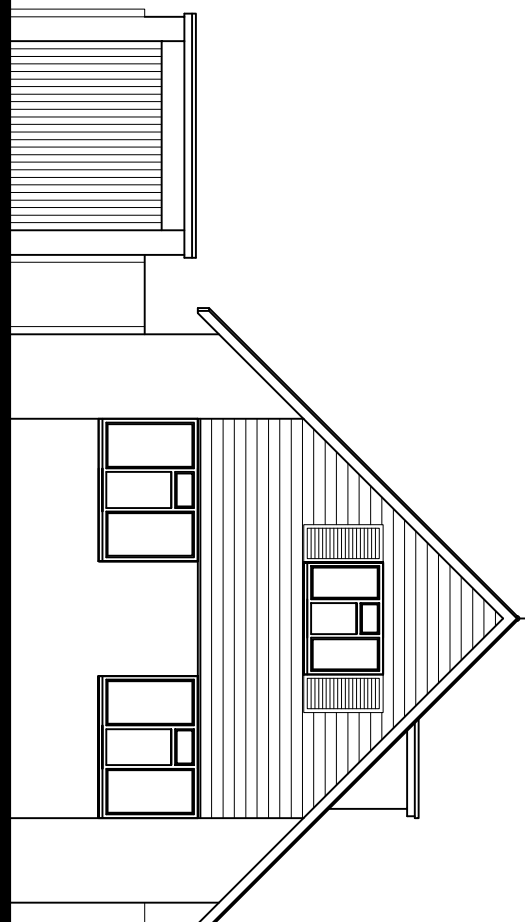


FRONT ELEVATION


LAWN

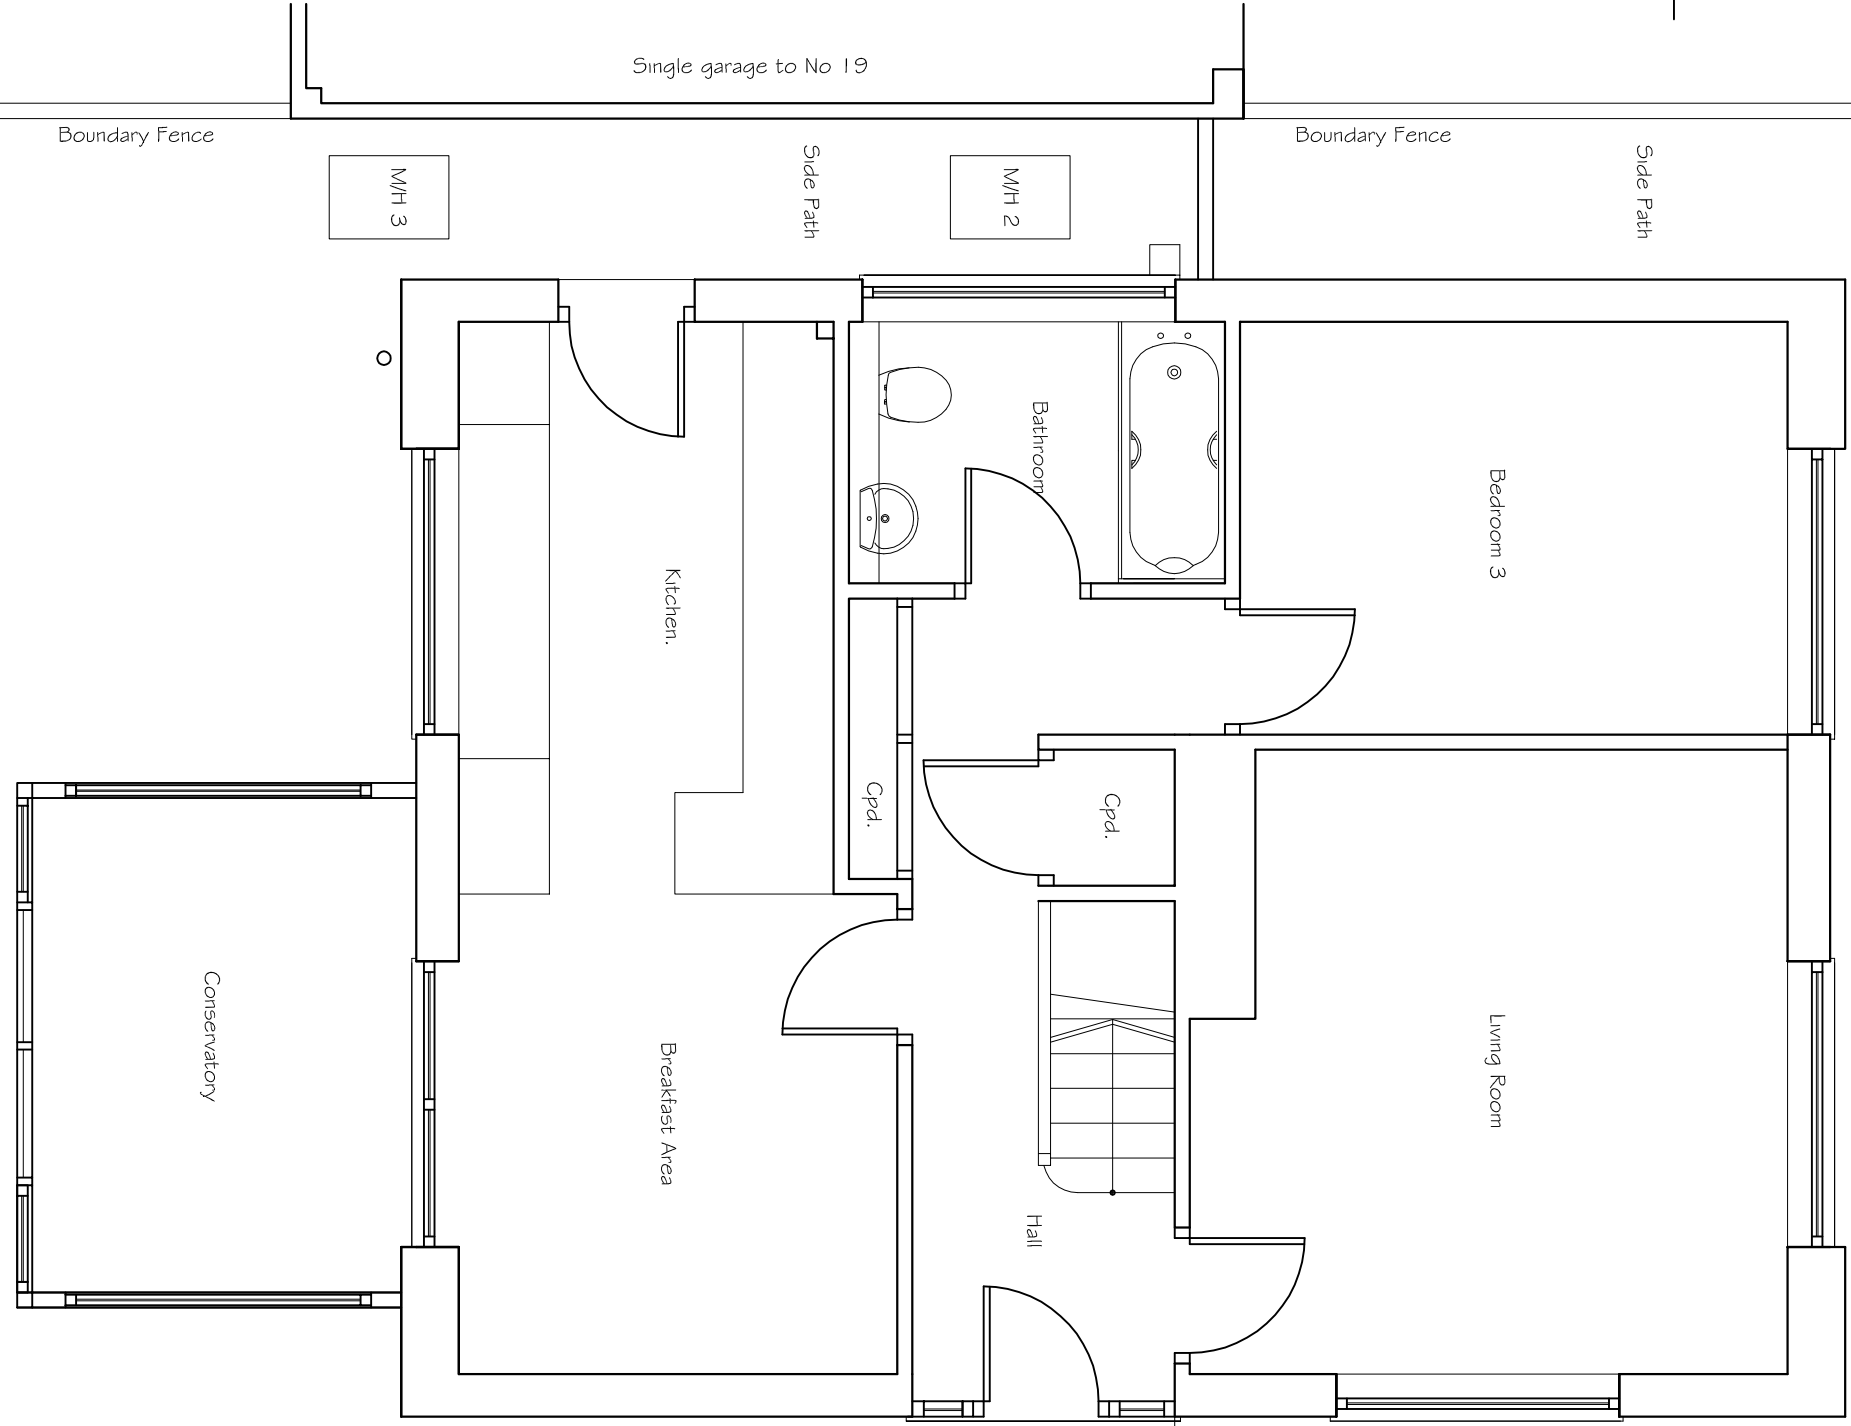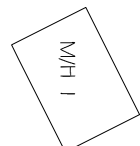

GROUND FLOOR PLAN.

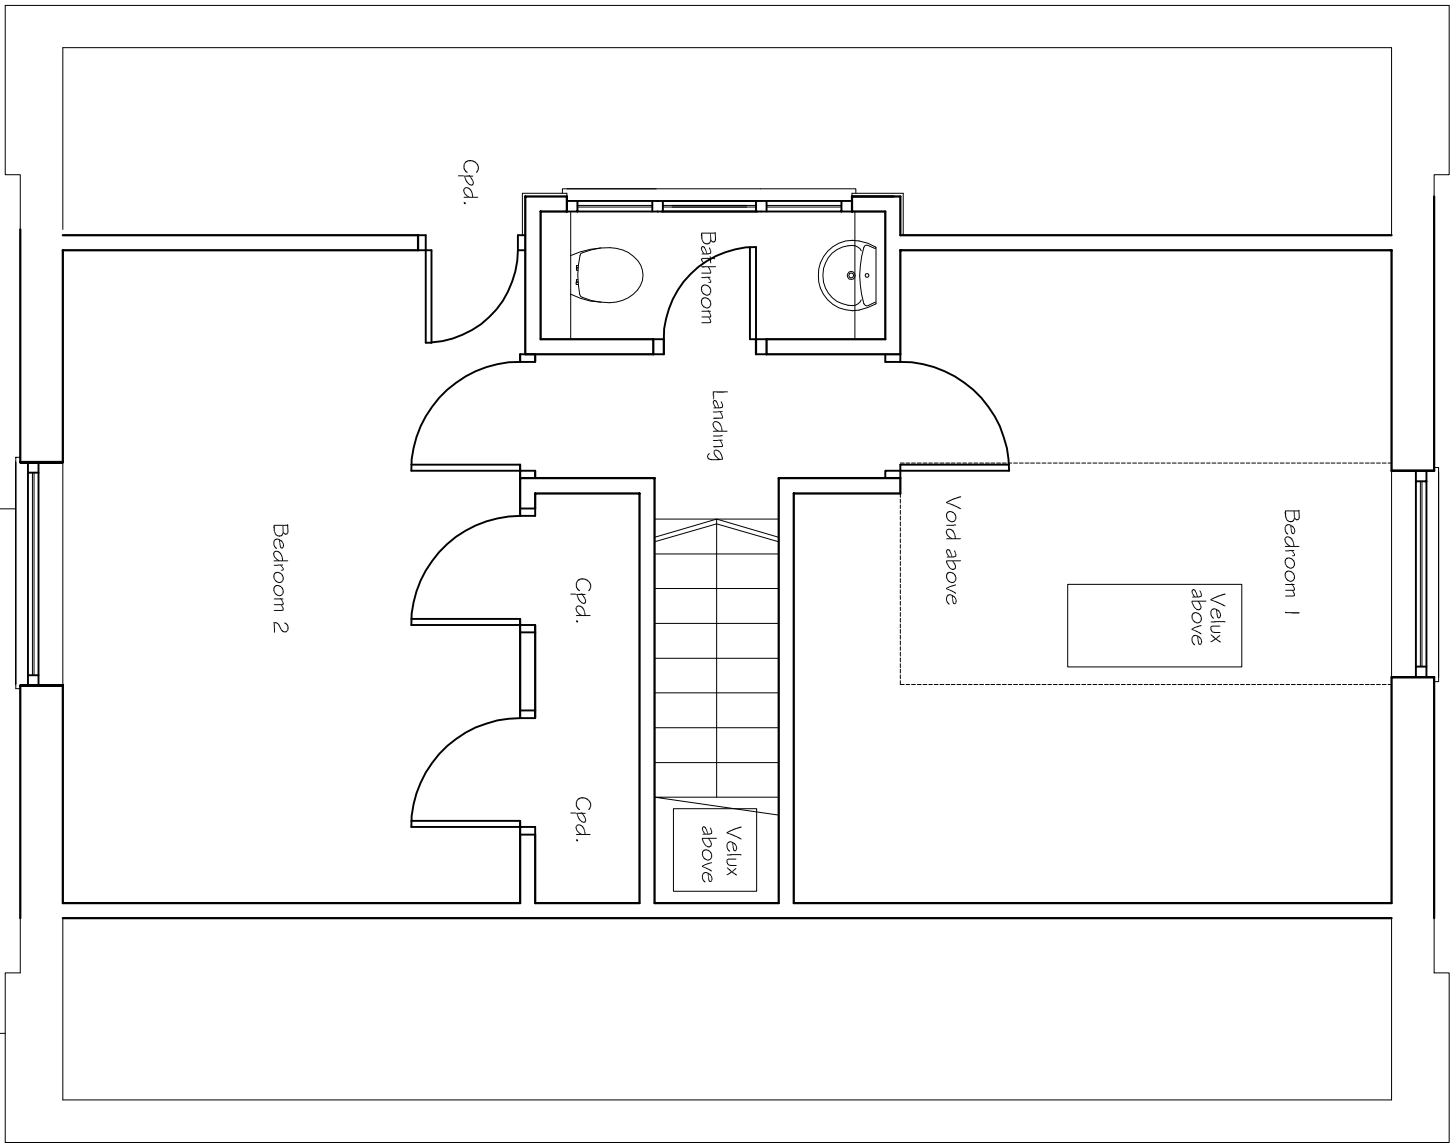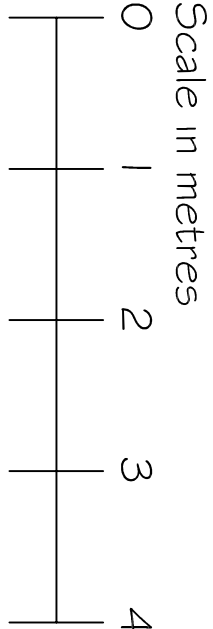


FIRST FLOOR PLAN.

 

ROOF PLAN.



LOCATION PLAN scale 1 : 1250

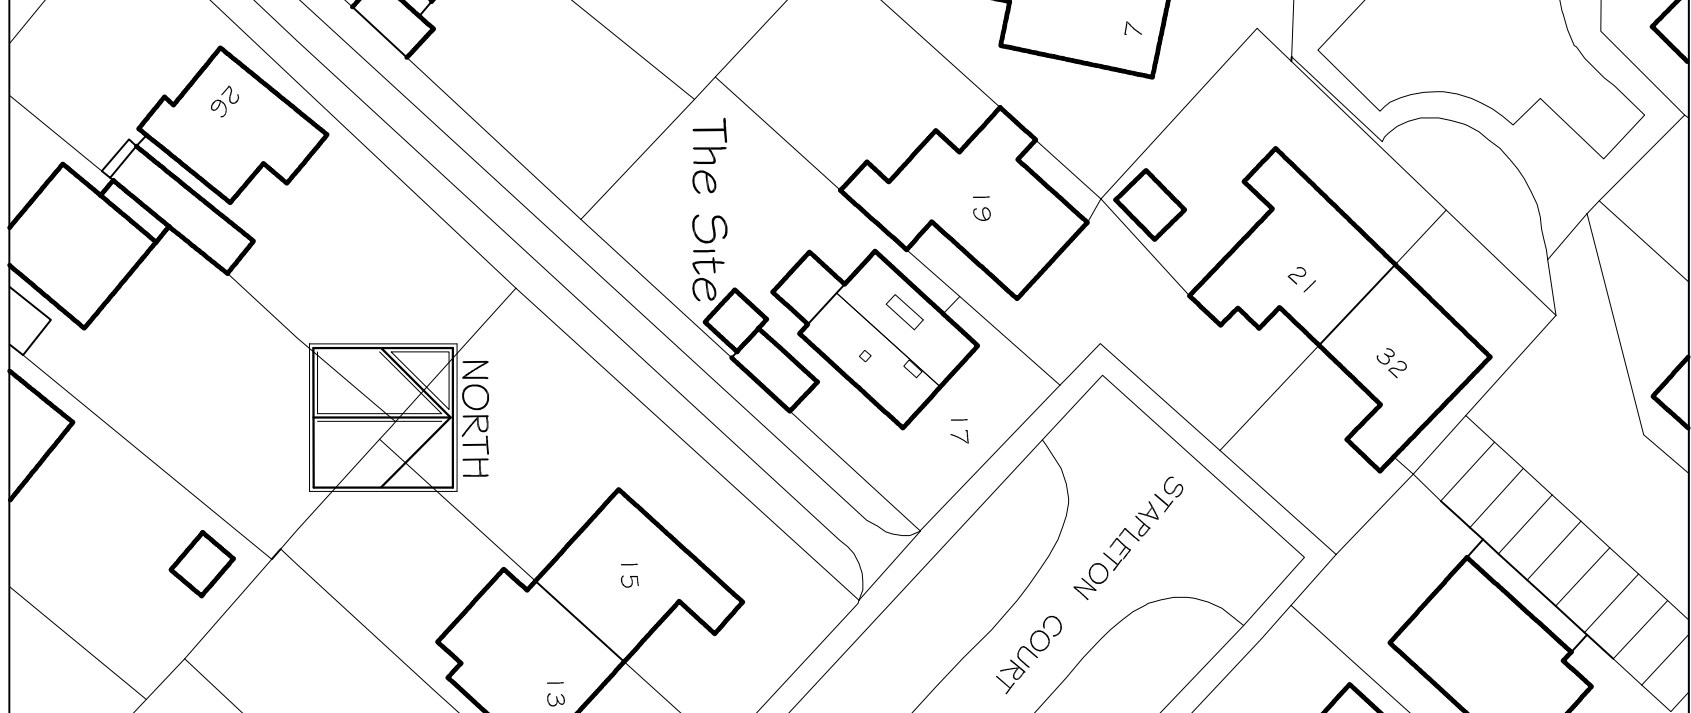

SITE PLAN scale 1 : 500

A	2.7.20	REAR WINDOW	Revision
Date			
Drawing title			

Existing

Site & Location Plans
Elevations & Plans

Client
Mr & Mrs G. Gee

Job title
17 Stapleton Court
Rose Green
West Sussex
PO21 4BH

NICHOLAS HADDON & ASSOCIATES
CHARTERED ARCHITECTS
32 TRENTWIST GARDENS ALDWICK WY85 5JSEW PO21 4AZ
07976 721 294

Scale 1 : 100, 1:50, 1 : 500 & 1 : 1250

Date JUNE 2020 Drawn by N.J.H.

Copyright

Dwg. No. 20/532/P/001 Rev. A