
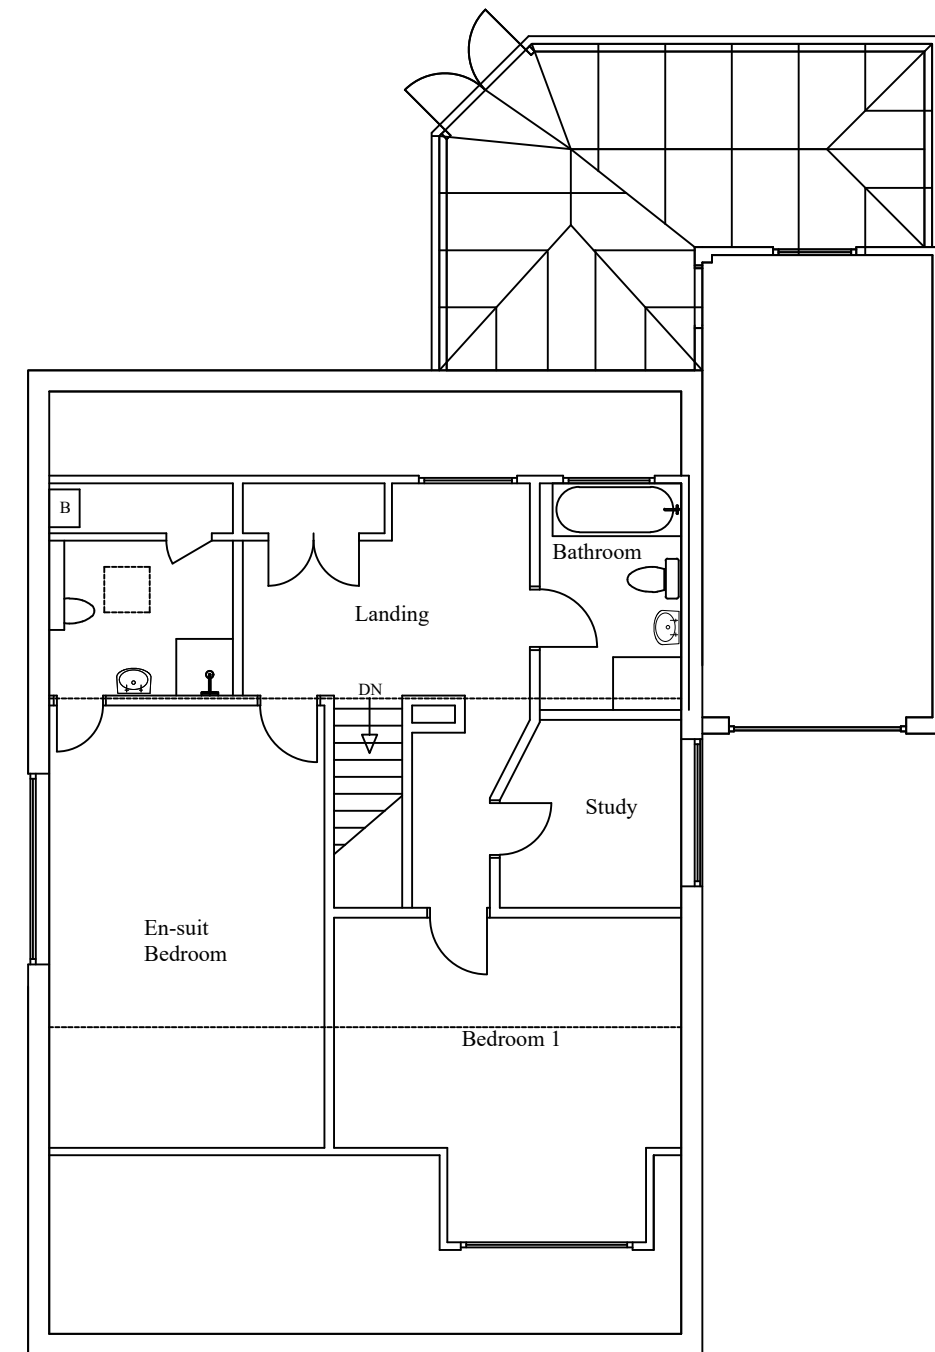


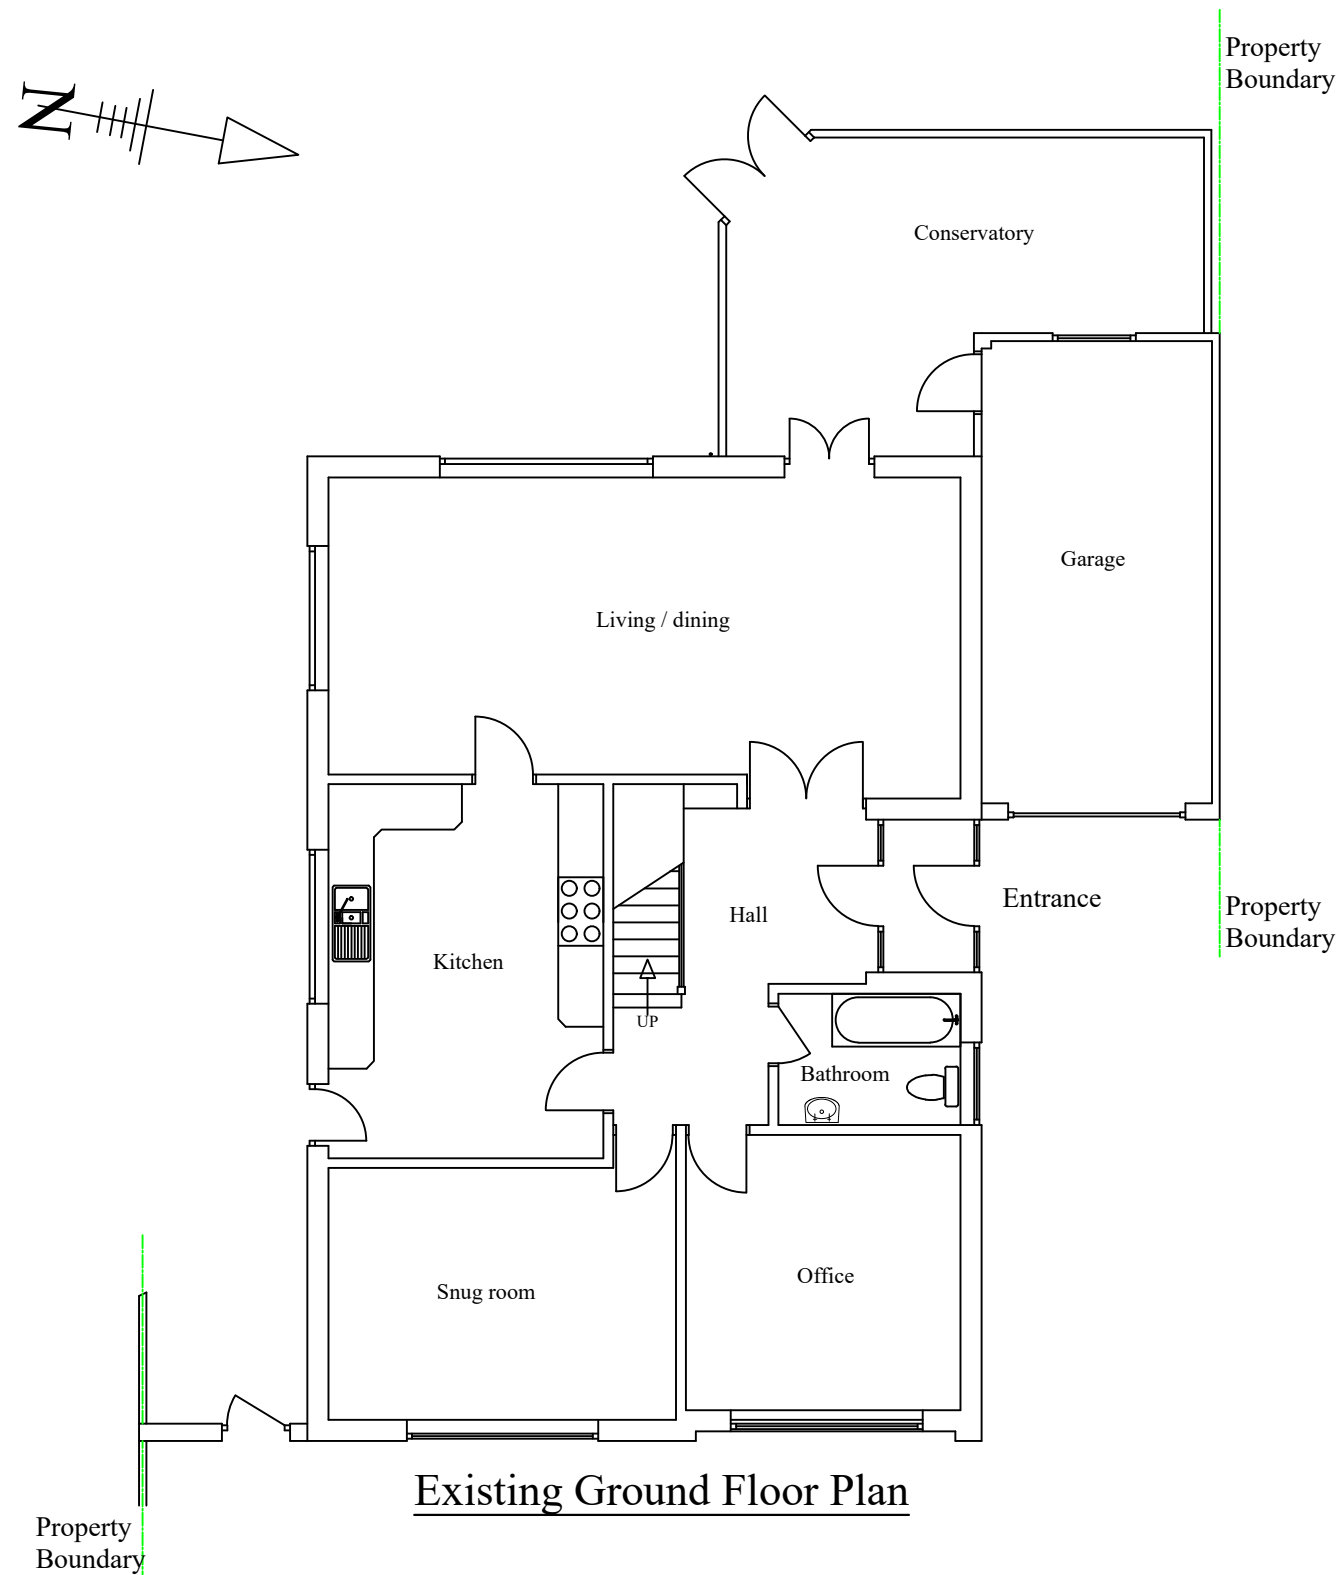

Aldwick Construction & Design

Cawley Gate, 17 Cawley Road, Chichester, PO19 1XB
 Tel : 01243 779181, Mobile: 07970727506, Fax: 01243 779181
 Email: farhadaarabi@hotmail.co.uk

Farhad Aarabi

PROJECT

Proposed single storey rear extension & new pitched roof dormer
 3 Meadow Way Bognor Regis Aldwick w.Sussex PO21 4HG

TITLE

Existing Floor Plans

CLIENT

Mr Alan Chiverton

SCALE

1: 100 at A3 paper size

DATE

29/07/2026

DRAWING NO.

1280-01

rev.