


This drawing and its contents are the strict copyright of Architectura Design. No reproduction without permission. Do not scale. Written dimensions to be used where given. All dimensions and details to be checked on site. FOR PLANNING PURPOSES ONLY


Revision A 13/05/2019 Tile hanging replaced with grey timber effect boarding

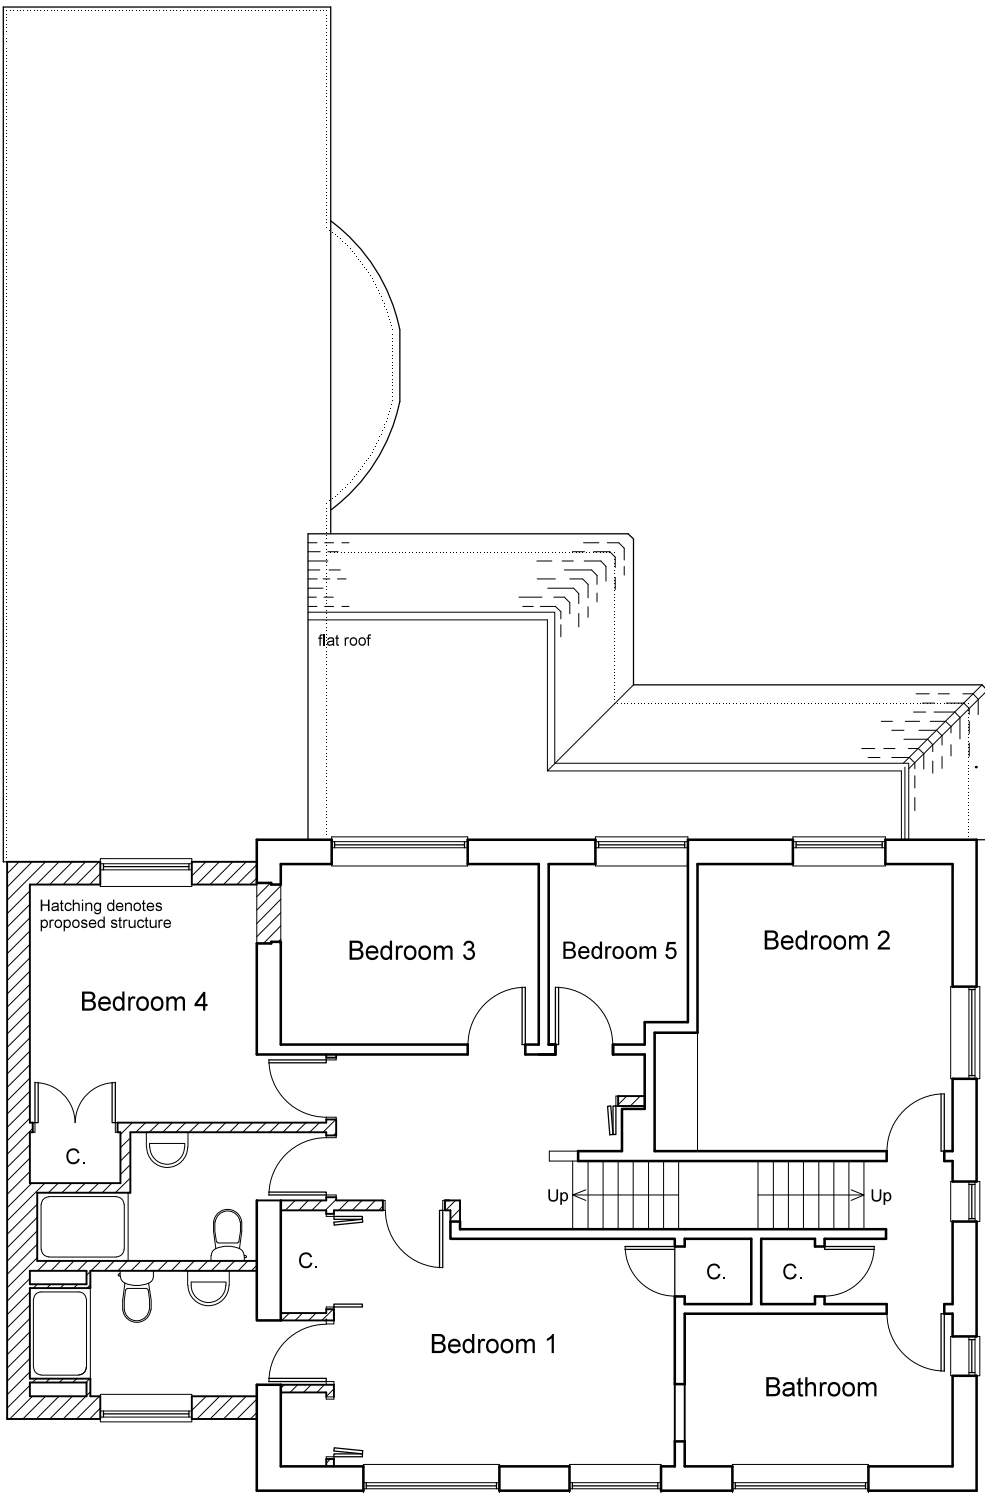

First Floor Plan



North East Elevation

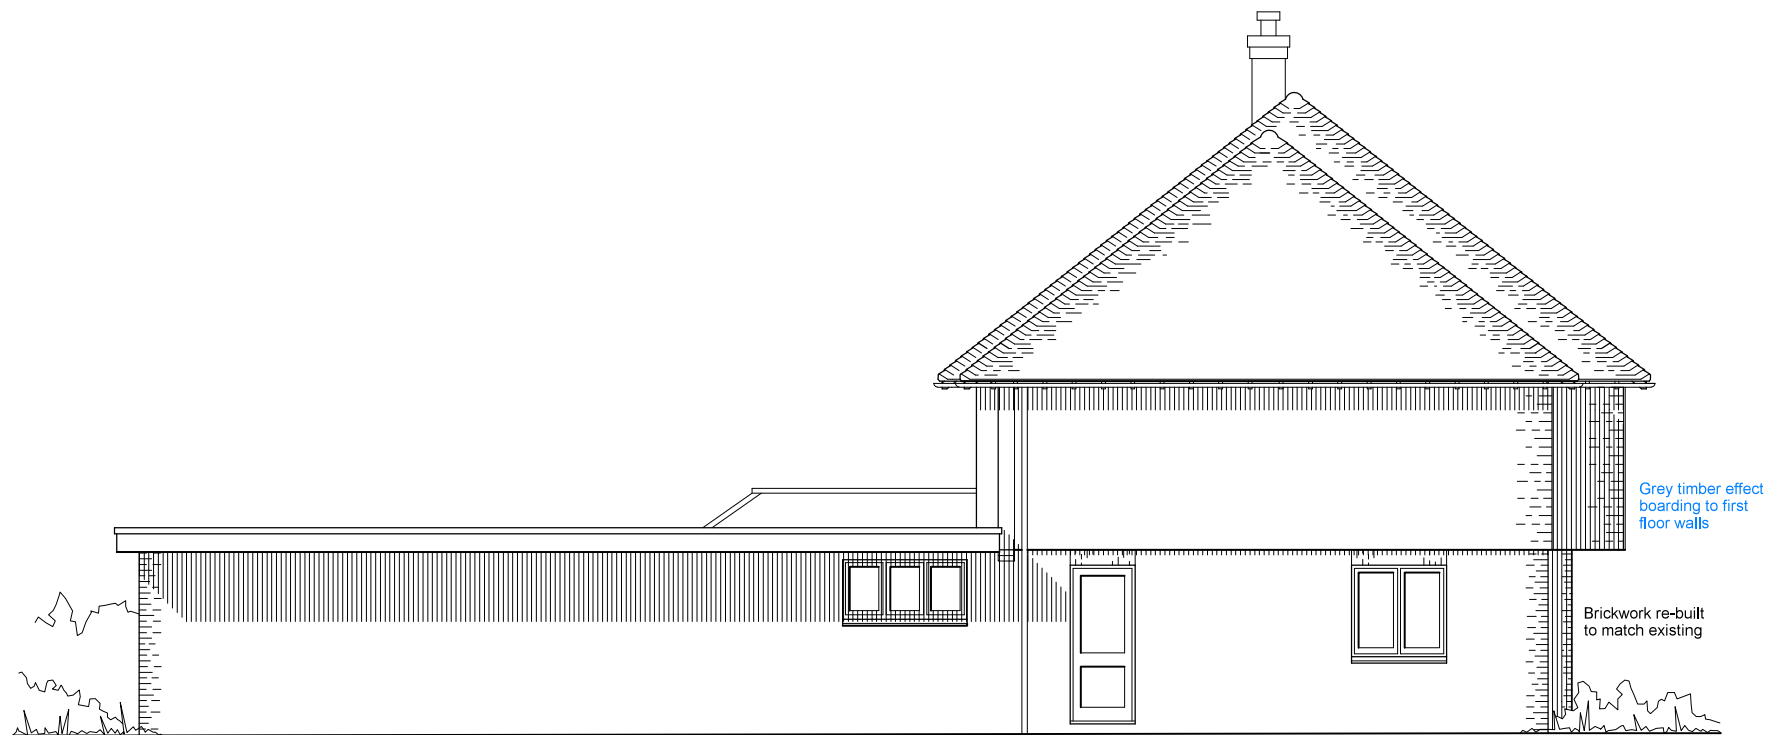

South West Elevation

0 1 2 3 4 metres

Architectura
Architectural Design & Drawing Service

Proposed Extension and Alterations
at 5 Selsey Avenue, Aldwick
for Mr and Mrs C Simmonds

Drawing P02a November 2018 Scale 1:100 @ A3
Planning Drawing - First Floor Plan & Elevations