



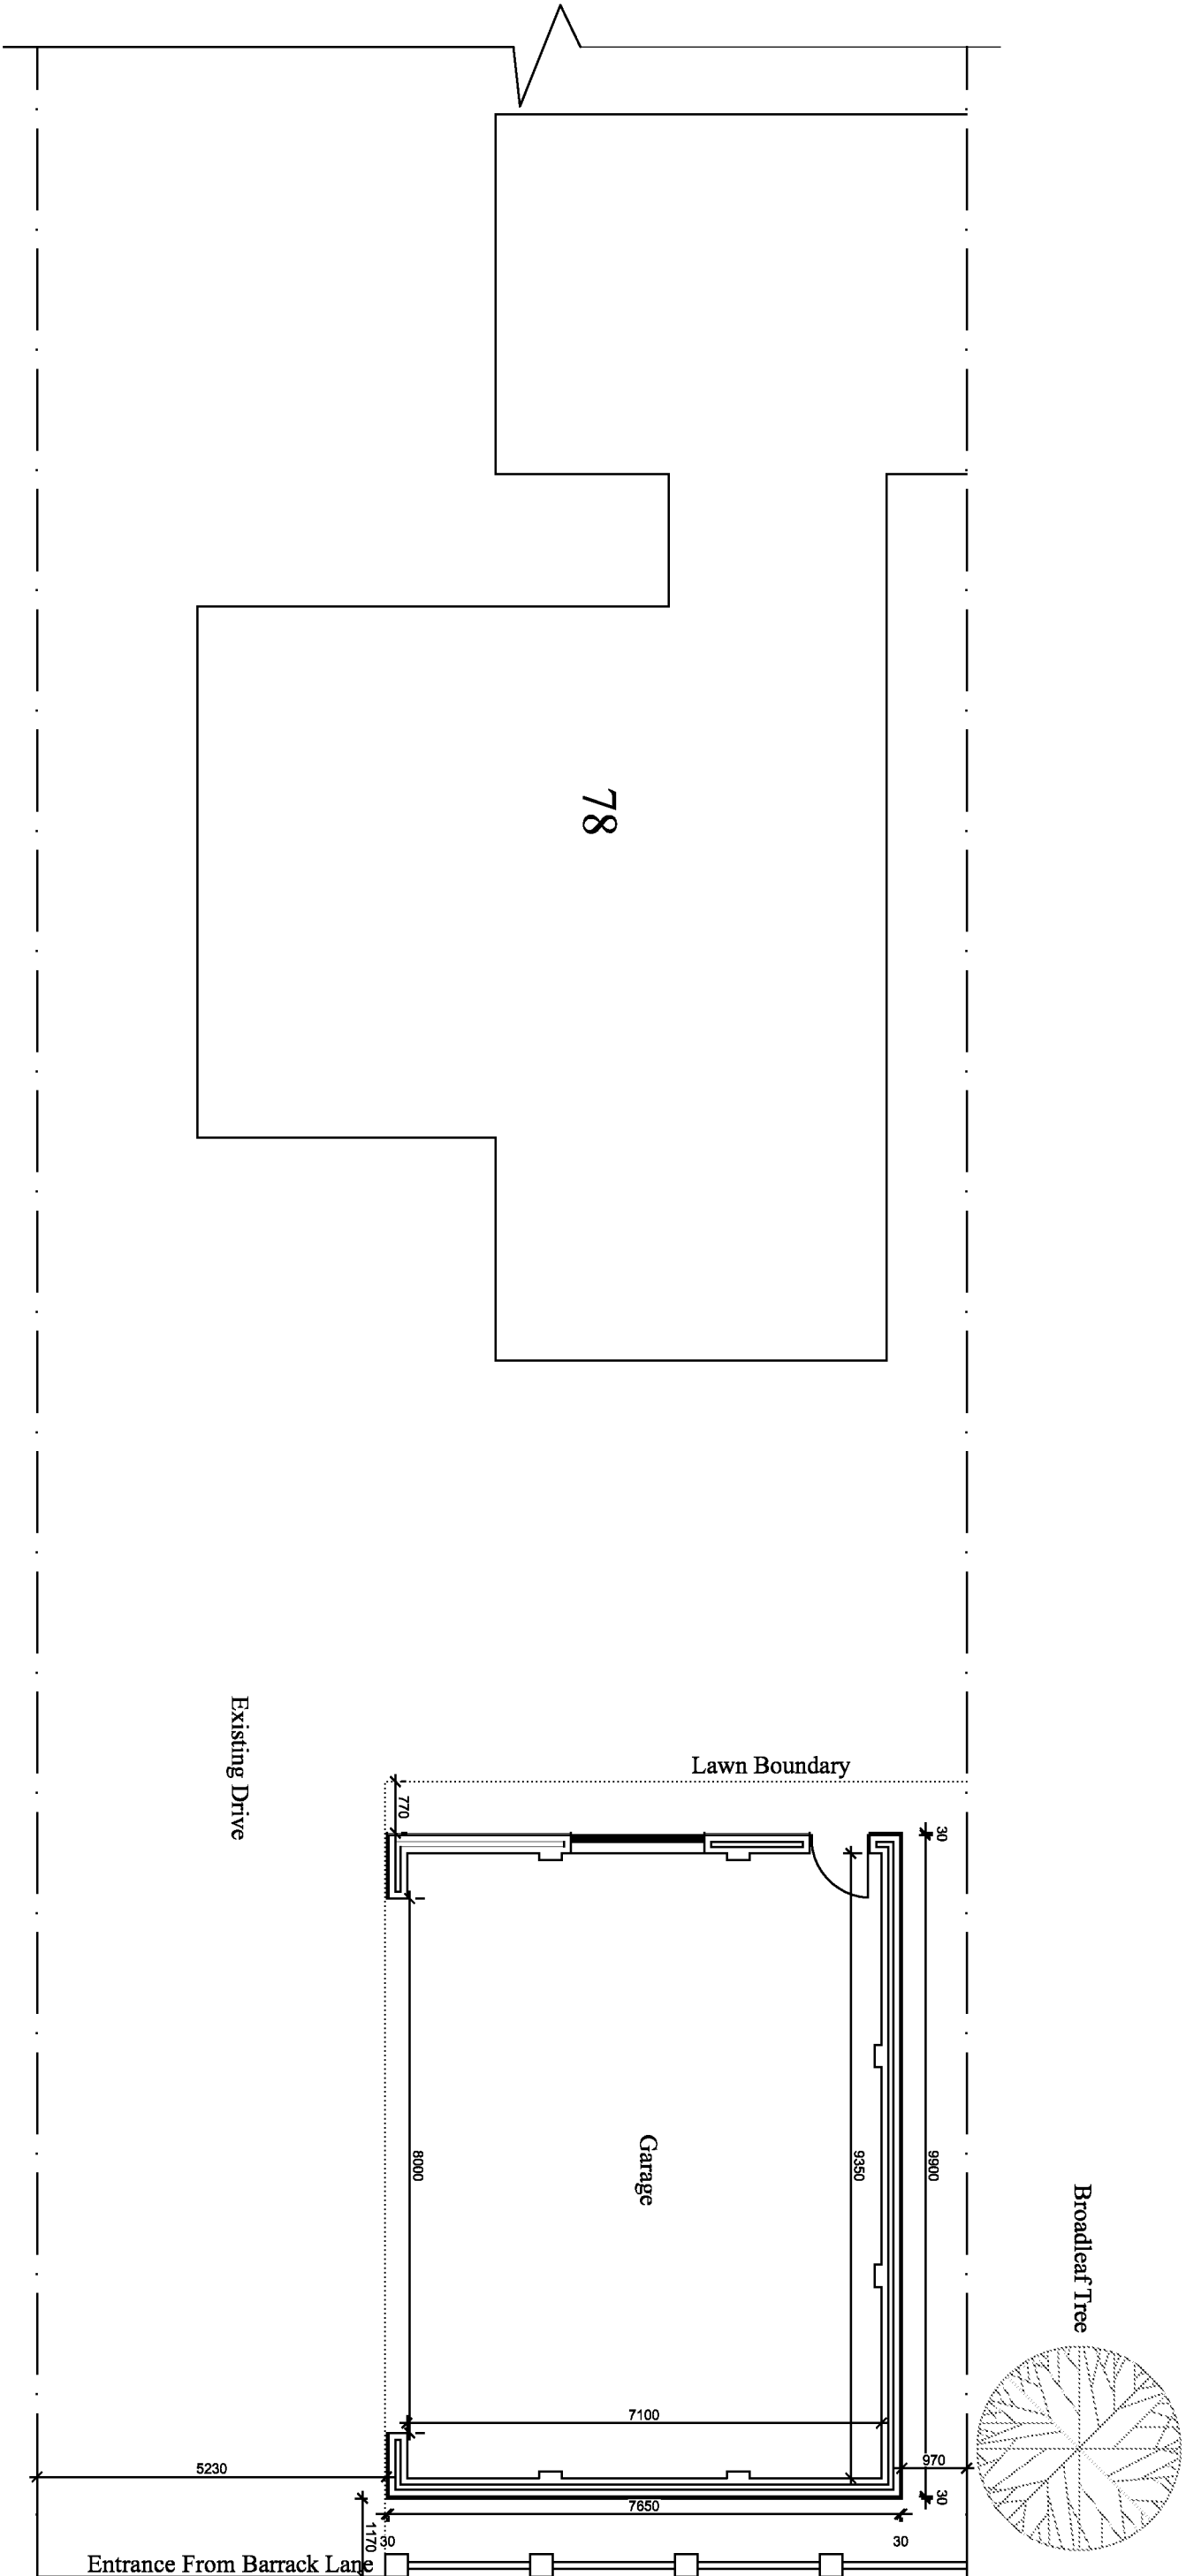

78

Broadleaf Tree

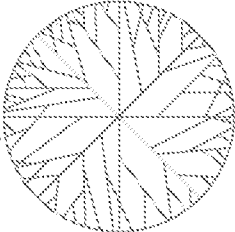


Lawn Boundary


Garage

Existing Drive

Entrance From Barrack Lane

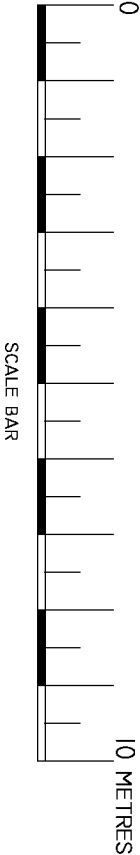


Technical Drawings Ltd Drop Anchor, Drift Lane, Bosham, West Sussex, PO18 8PP Tel: 01243 572414 info@loftconversionplansuk.co.uk		Mr M Humphries 78 Barrack Lane Aldwick West Sussex PO21 4DE	
Site Plan		Project Number: 78BAR-13	
Date: 18th June 2013		Drawing No: 01	
Drawn By: Technical Drawings Ltd		Scale: 1:100	
Checked By: JEG			

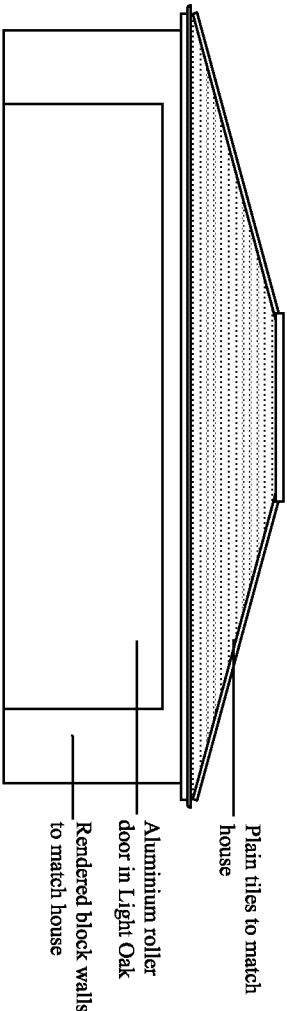


Front Elevation

RHS Elevation

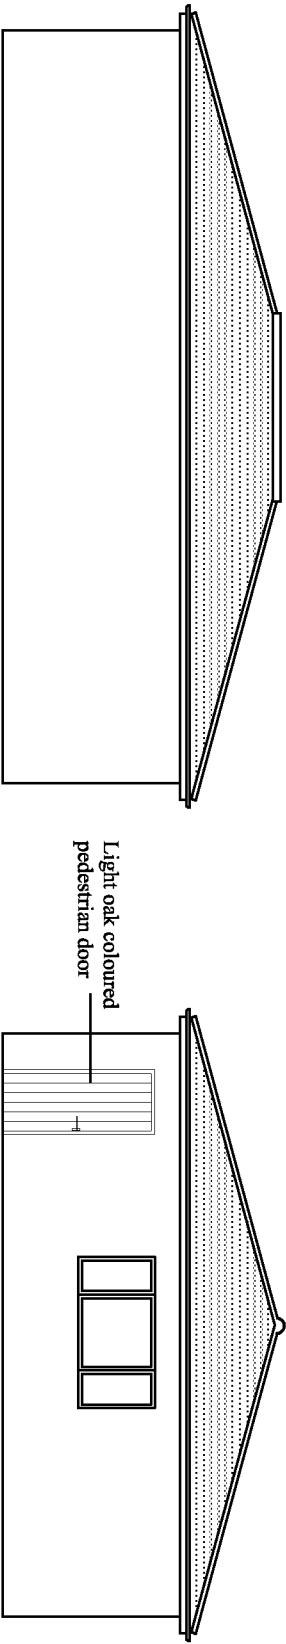


Rear Elevation


LHS Elevation

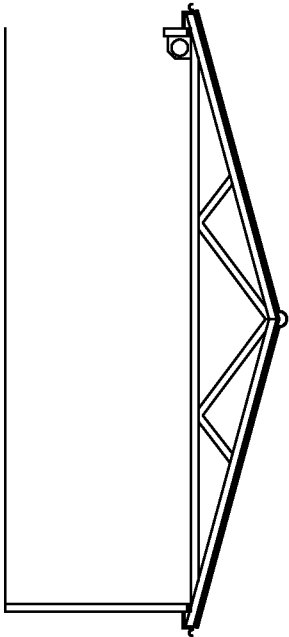


Section

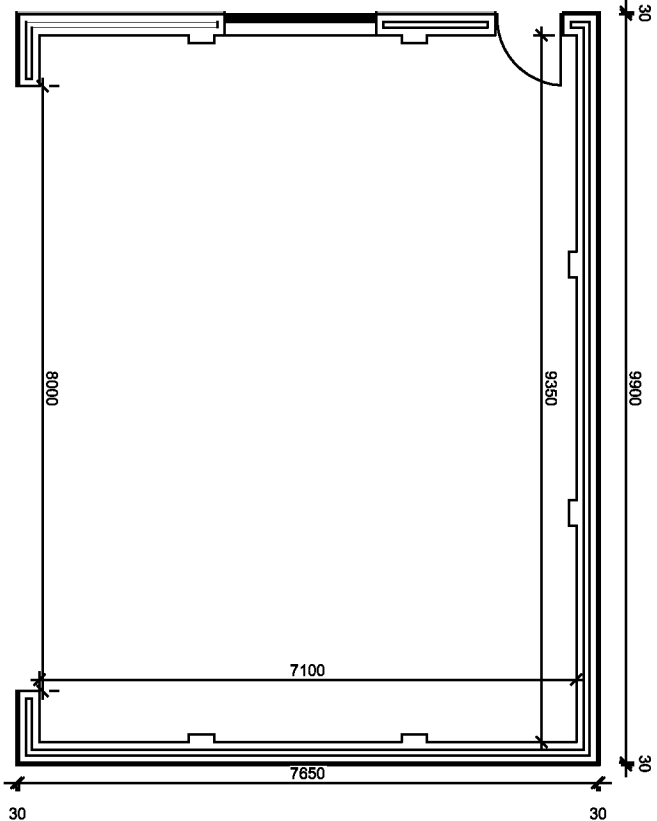

Plan

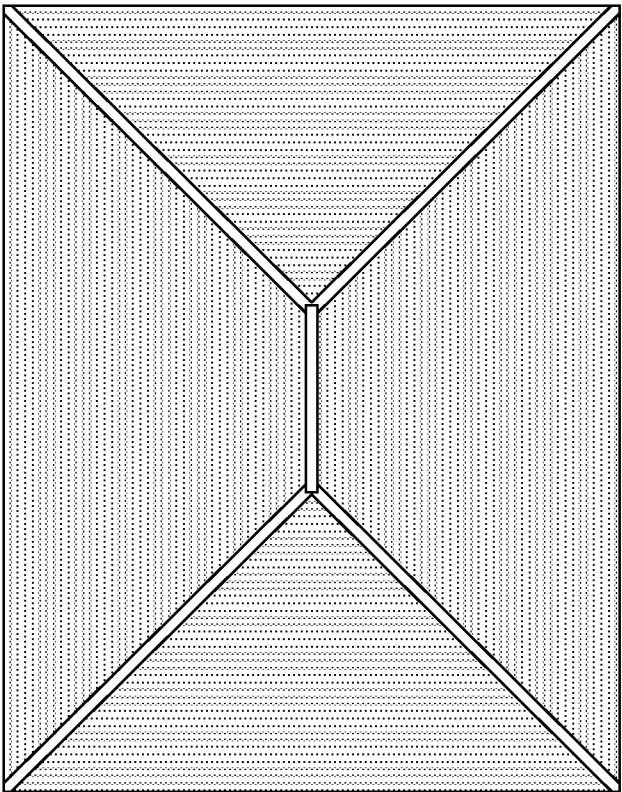

Roof Plan

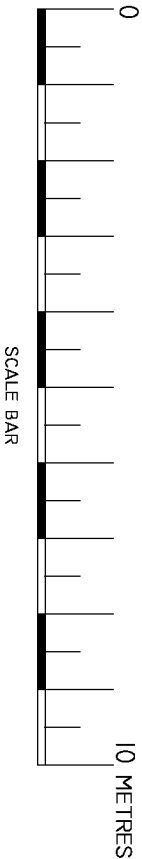

SCALE BAR

Technical Drawings Ltd
Drop Anchor, Drift Lane,
Bosham, West Sussex, PO18 8PP
Tel: 01243 572414
info@loftconversionplansuk.co.uk


Mr M Humphries
78 Barrak Lane
Aldwick
West Sussex
PO21 4DE

Garage Plans


Project Number: 78BAR-13
Date: 18th June 2013
Drawn By: Technical Drawings Ltd
Checked By: JEG

Drawing No:
02


Scale: 1:100

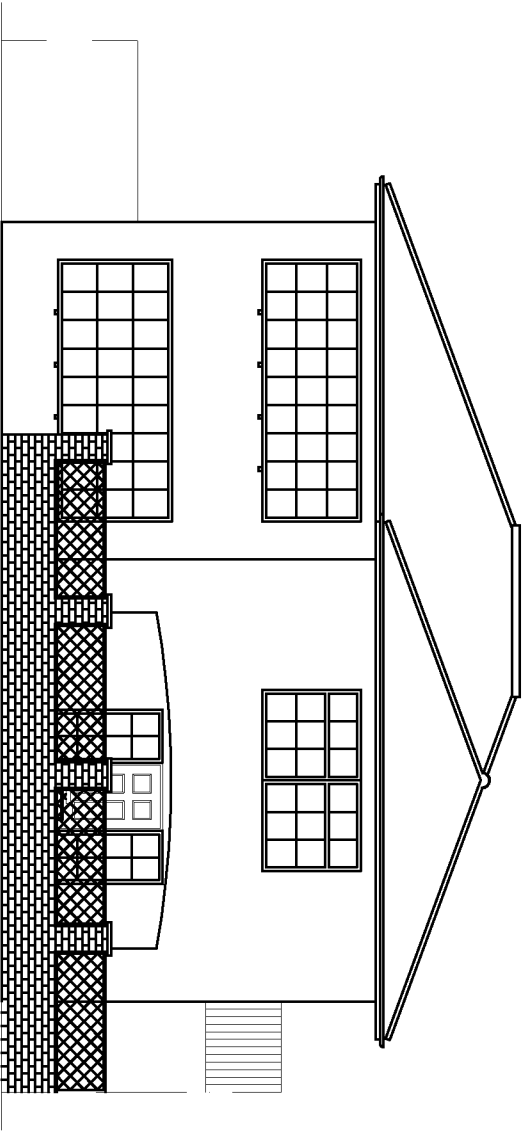

Existing Front Elevation - Street View

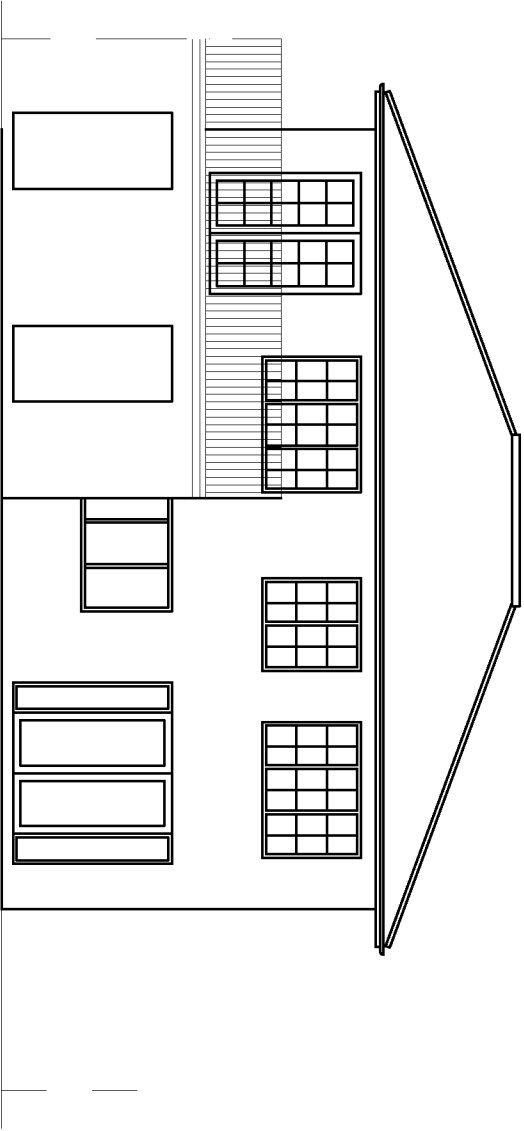


Rear Elevation - No Change

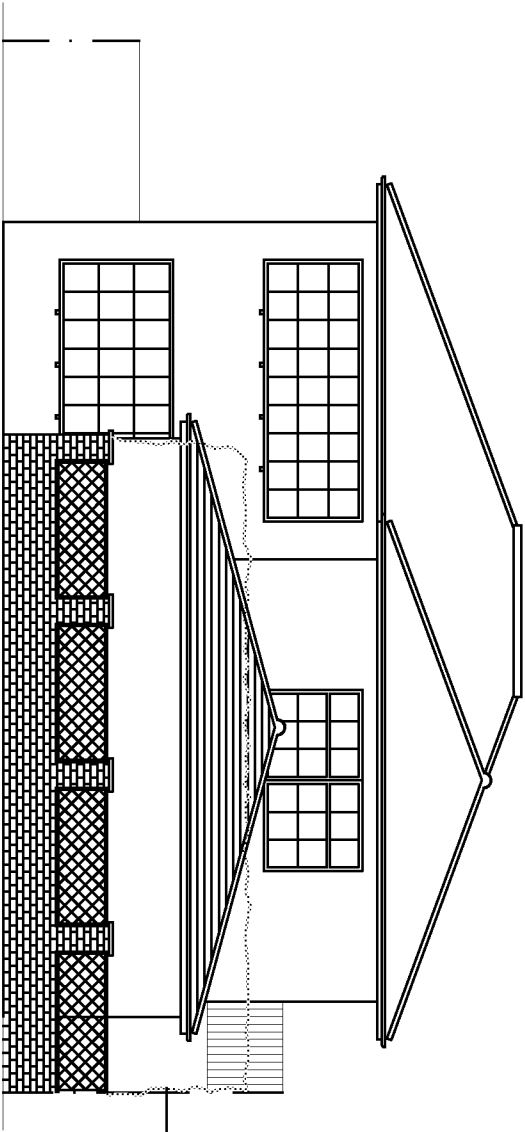


Hedge to be planted, which will grow and screen garage. Similar to property opposite


Proposed Front Elevation - Street View

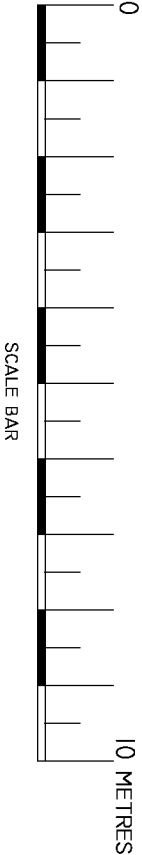

Technical Drawings Ltd Drop Anchor, Drift Lane, Bosham, West Sussex, PO18 8PP Tel: 01243 572414 info@loftconversionplansuk.co.uk		Mr M Humphries 78 Barrack Lane Aldwick West Sussex PO21 4DE	
Front & Rear Elevations		Project Number:	78BAR-13
		Date:	18th June 2013
		Drawn By:	Technical Drawings Ltd
Checked By:		JEG	Scale: 1:100

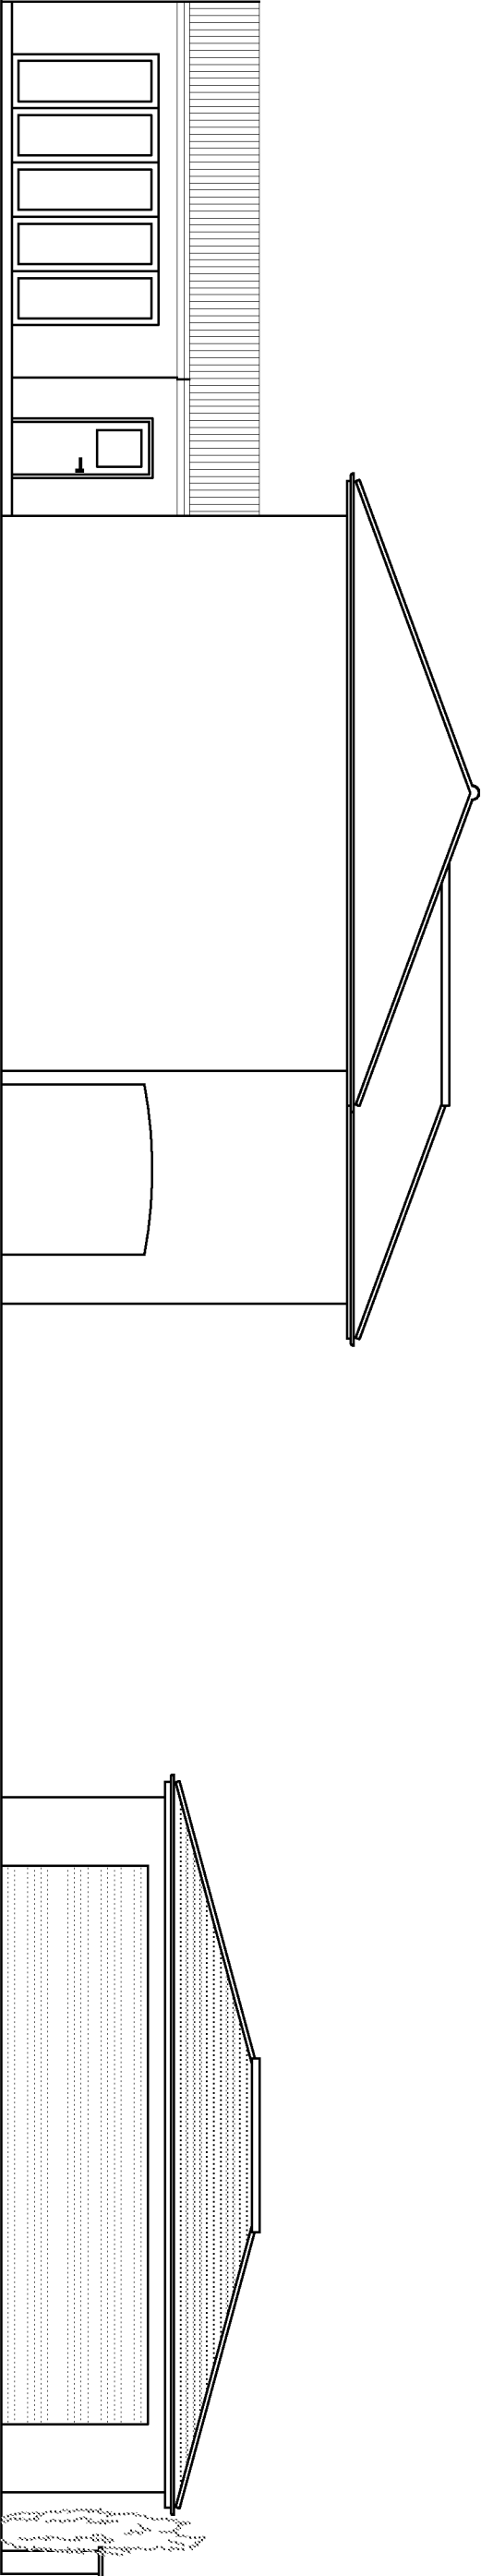

Proposed Side Elevation

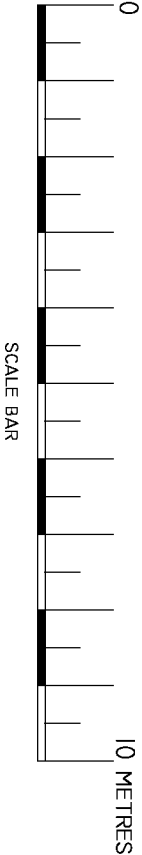

Technical Drawings Ltd Drop Anchor, Drift Lane, Bosham, West Sussex, PO18 8PP Tel: 01243 572414 info@loftconversionplansuk.co.uk		Mr M Humphries 78 Barrack Lane Aldwick West Sussex PO21 4DE	
Side Elevation		Project Number:	78BAR-13
		Date:	18th June 2013
		Drawn By:	Technical Drawings Ltd
Checked By:		JEG	Scale: 1:100
		Drawing No: 04	