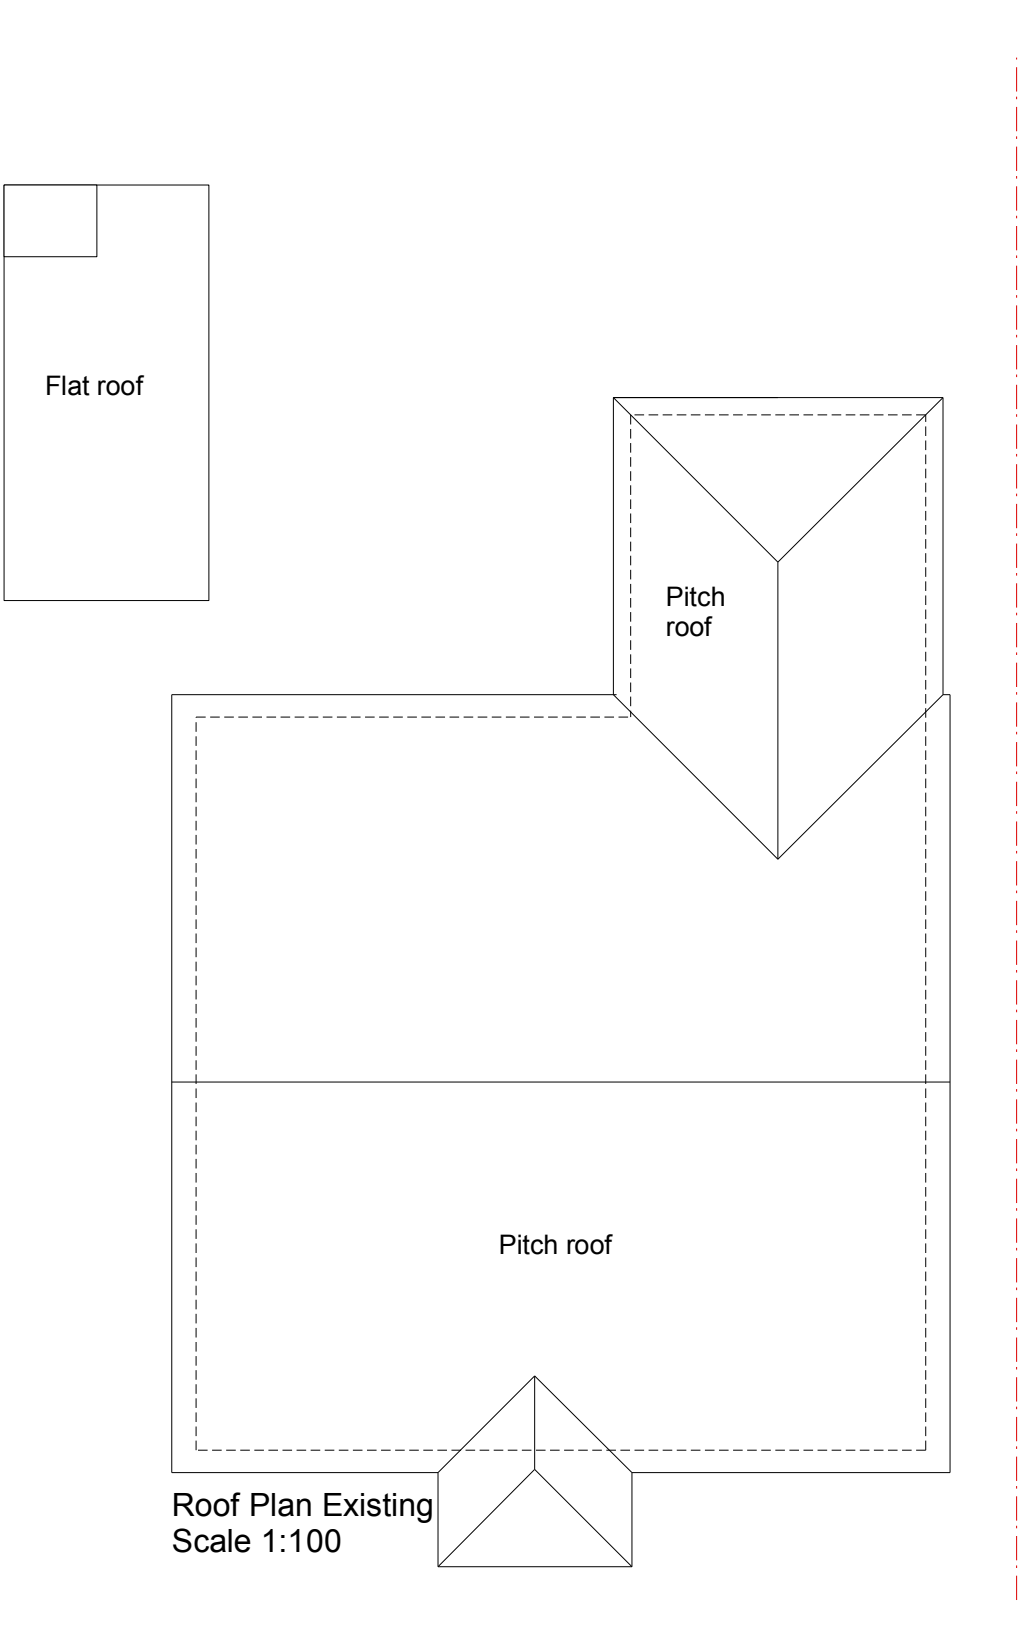
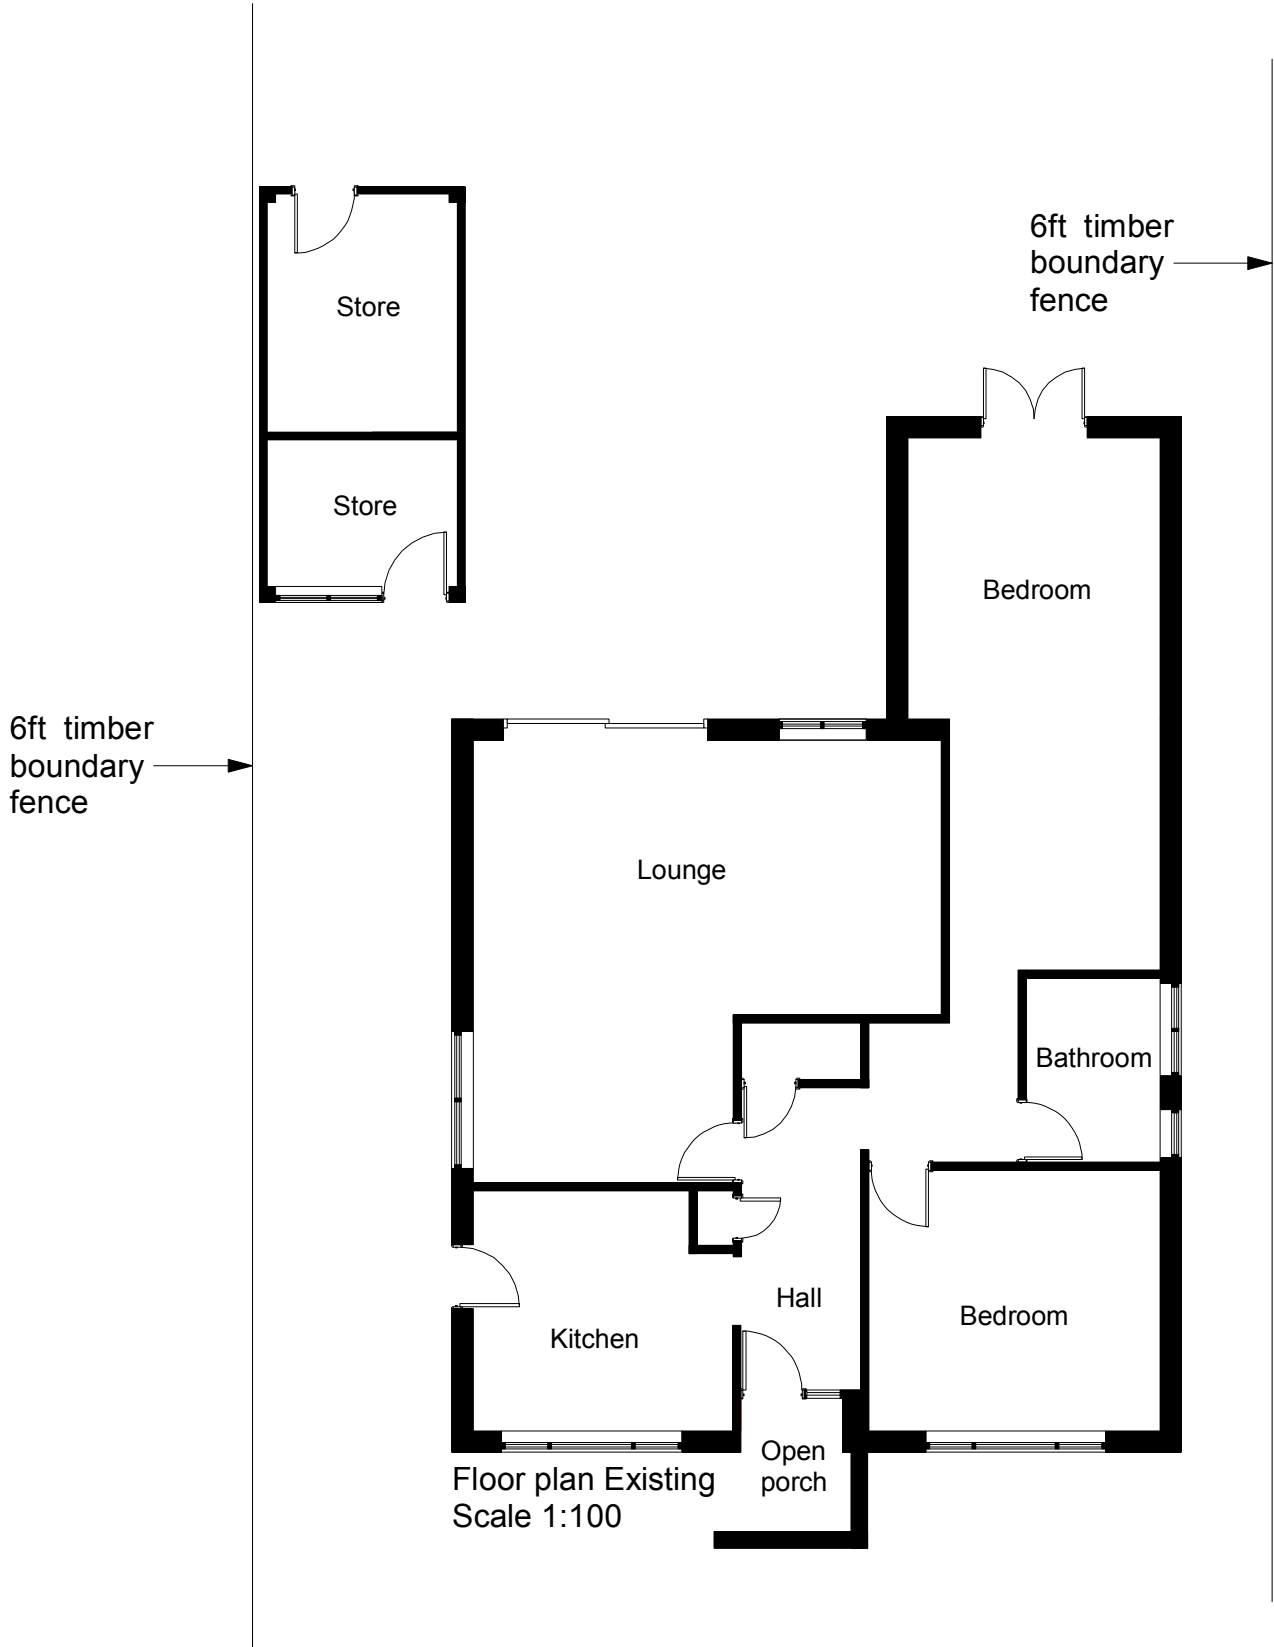


All dims and details to be checked on site prior to any commencement of work. This plan is not a full specification or schedule of work and has been produced solely for the purpose of obtaining the necessary local authority consents/approvals. For Party Wall etc. Act 1996 see ODPM booklet or website.	Status:			Client:	Revision: A	Project: Rear Extension
	Preliminary	☐ Tender	☐	Mr & Mrs Dell 3 Wells Crescent Bognor Regis West Sussex PO21 3RP	Scale: 1:100 @A3	Content: Existing floor and roof plans
	Planning	☒ Construction	☐		Date: July 20	
	Building Regulations	☐ As Built	☐		Dwg No: DD002	