




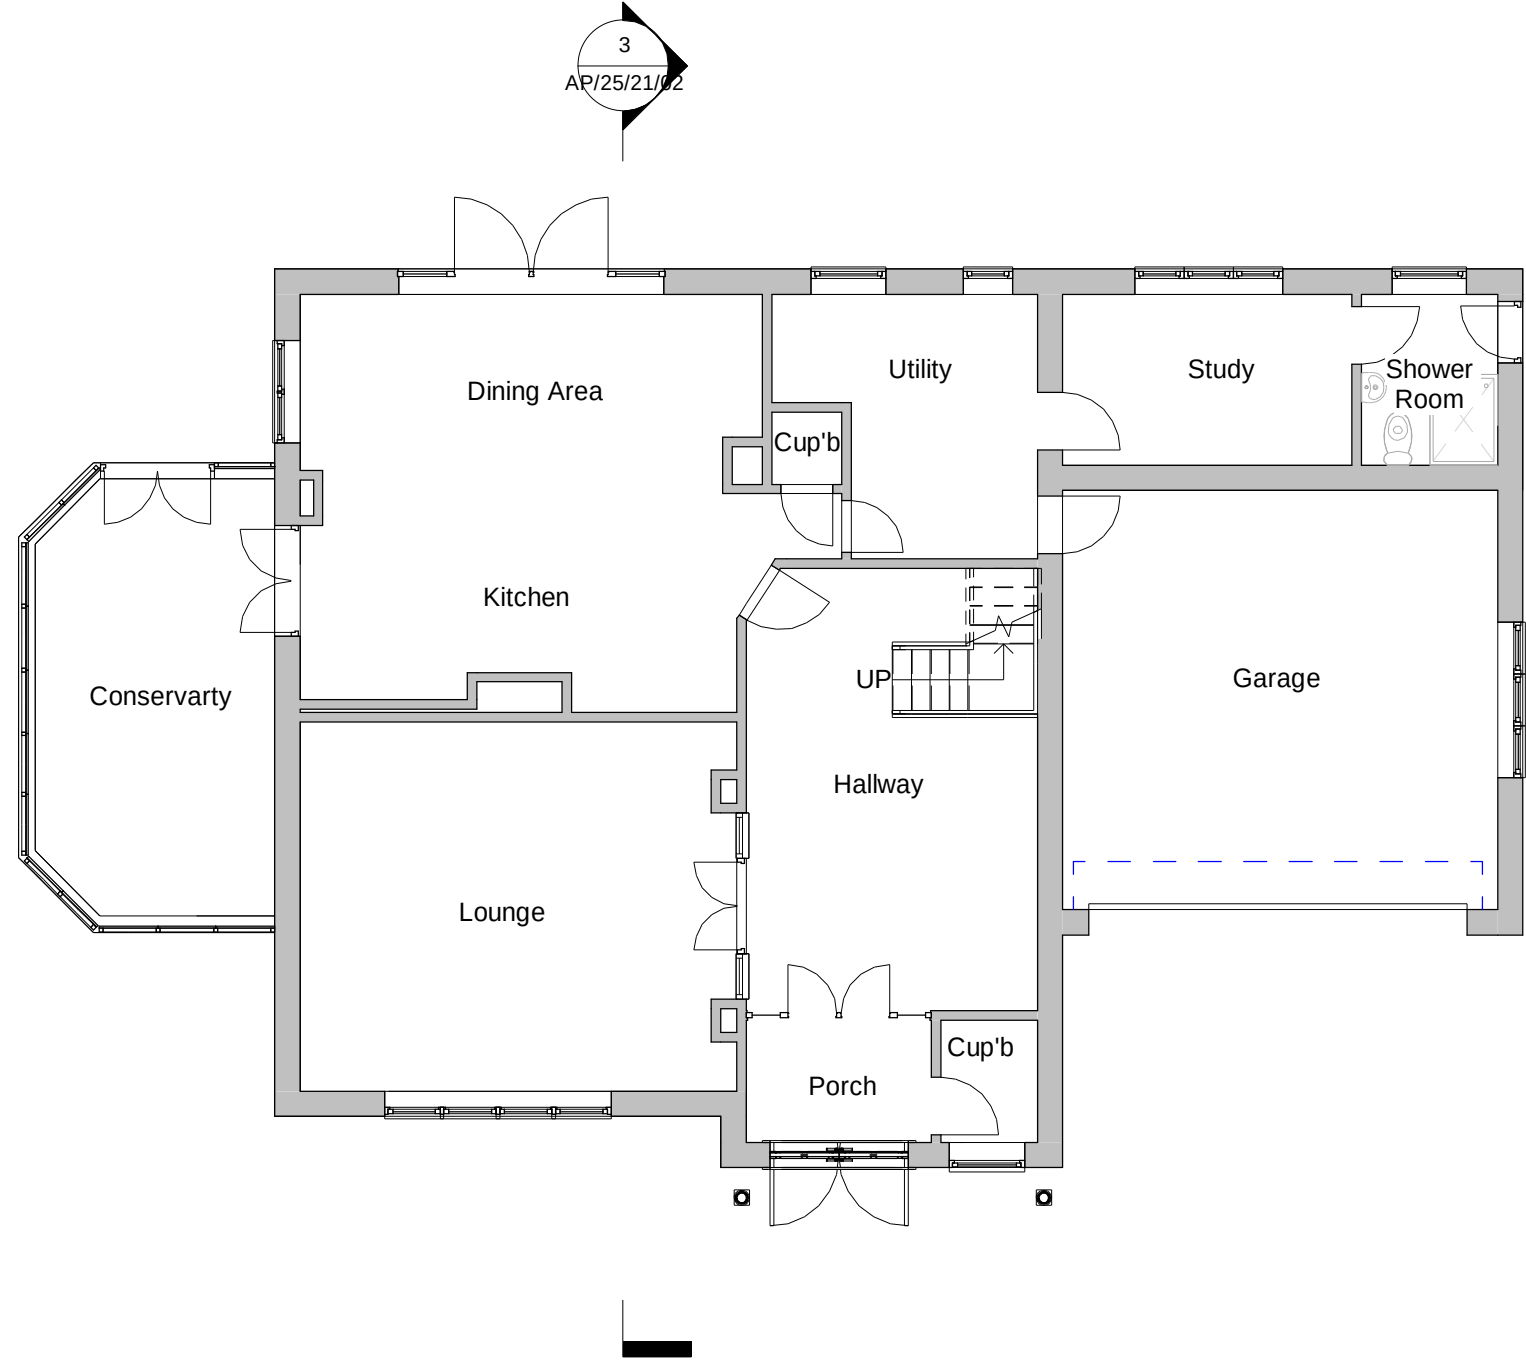


1 Ground Level  
1 : 100

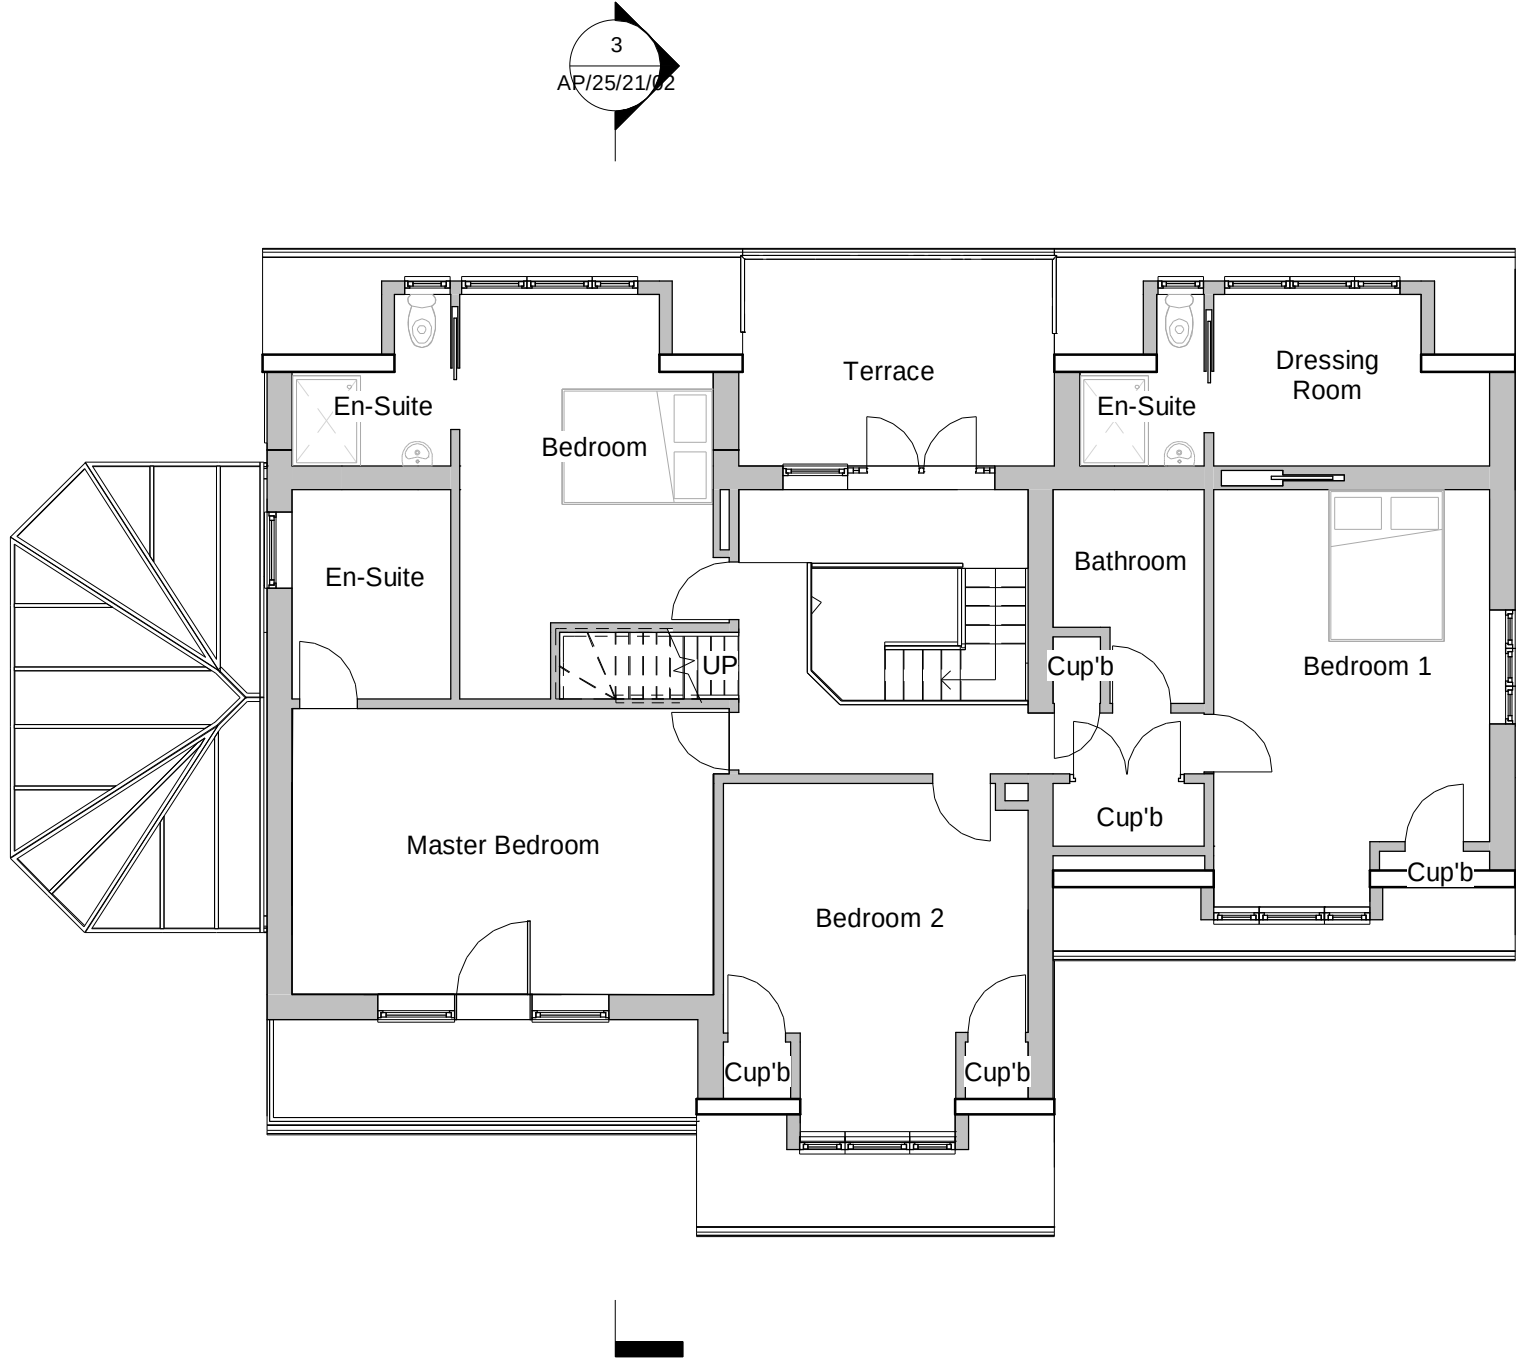


9 First Floor  
1 : 100

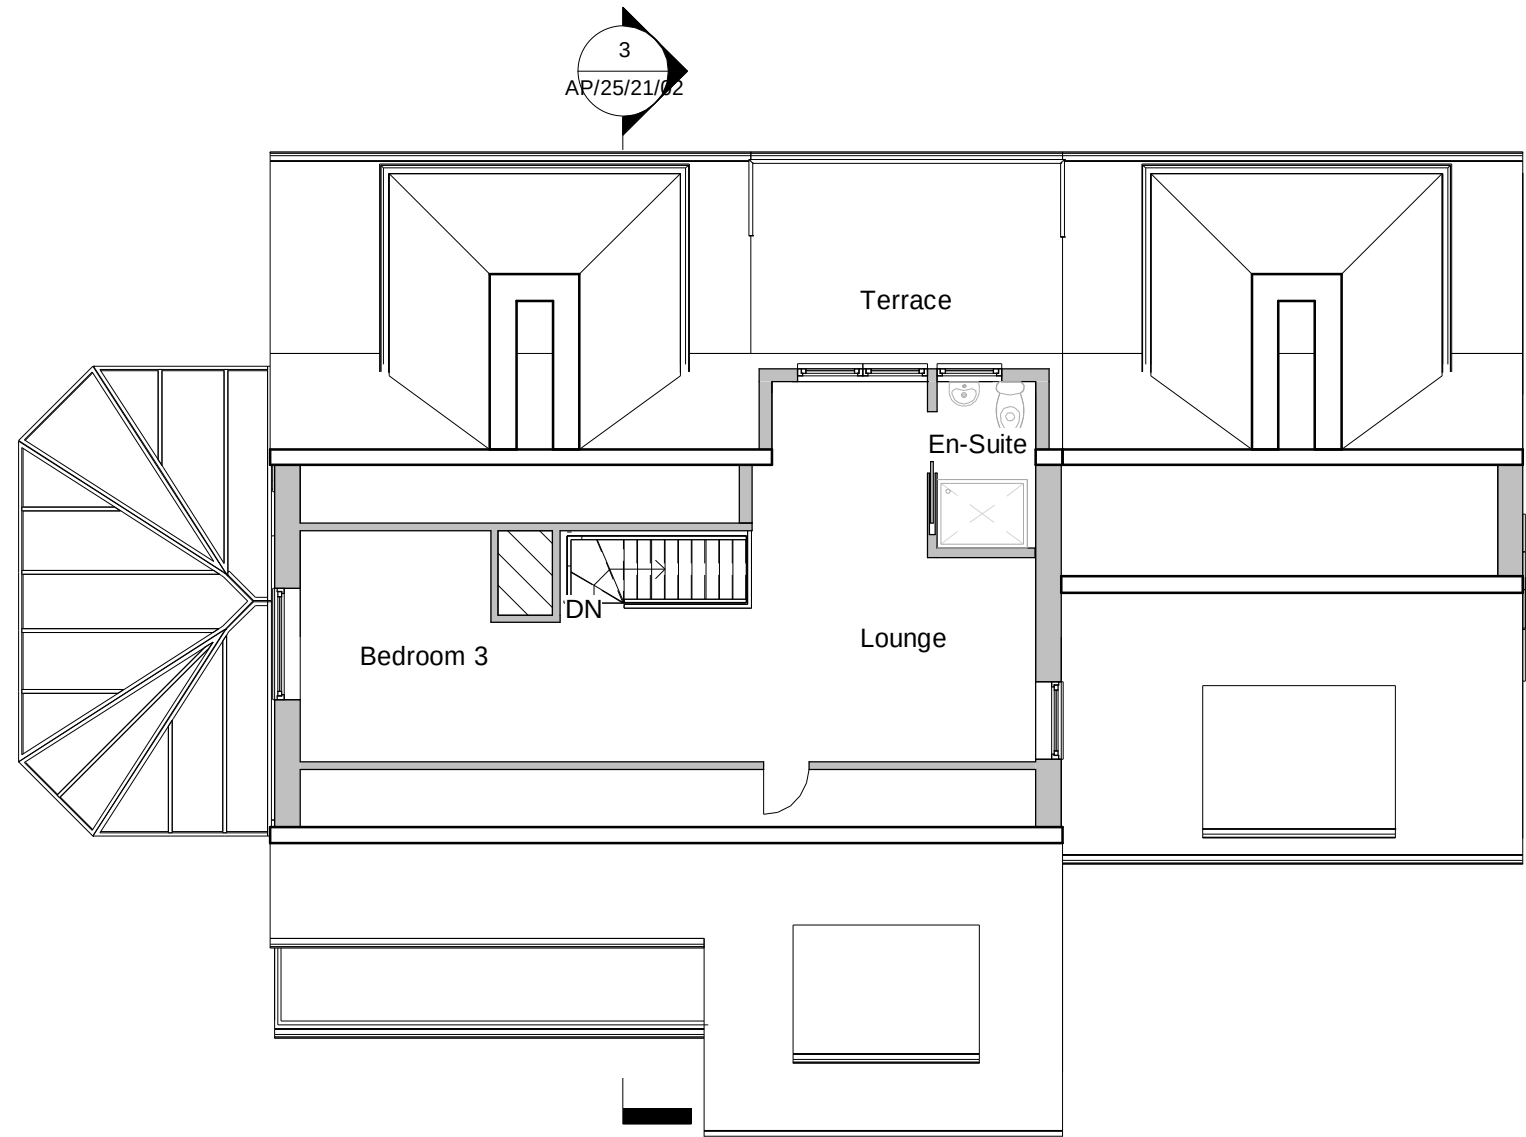

2 Loft  
1 : 100

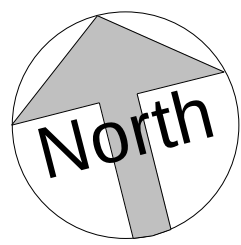


8 Side Elevation (East)  
1 : 100

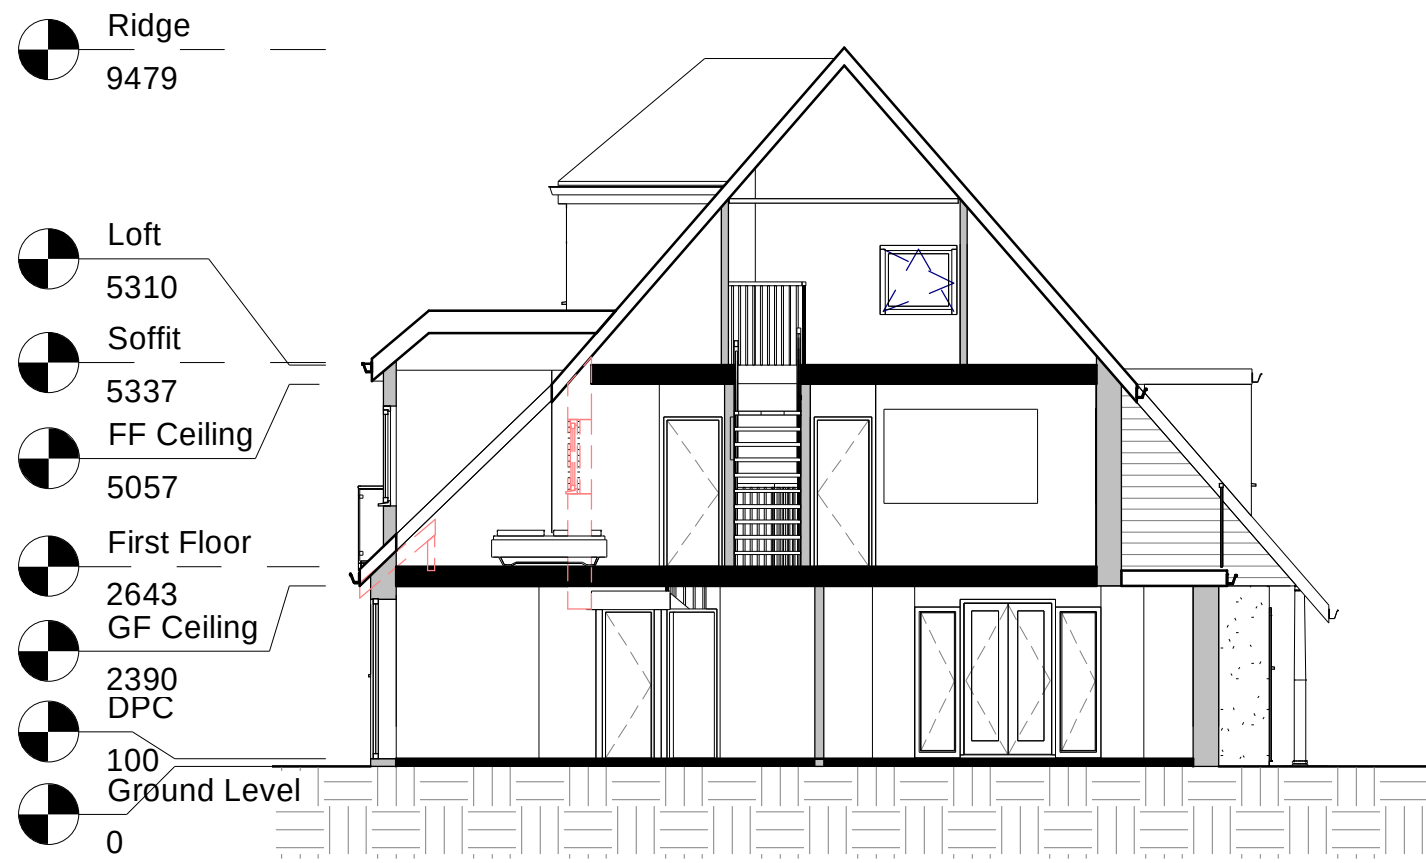

3 Section A-A  
1 : 100



7 Side Elevation (West)  
1 : 100

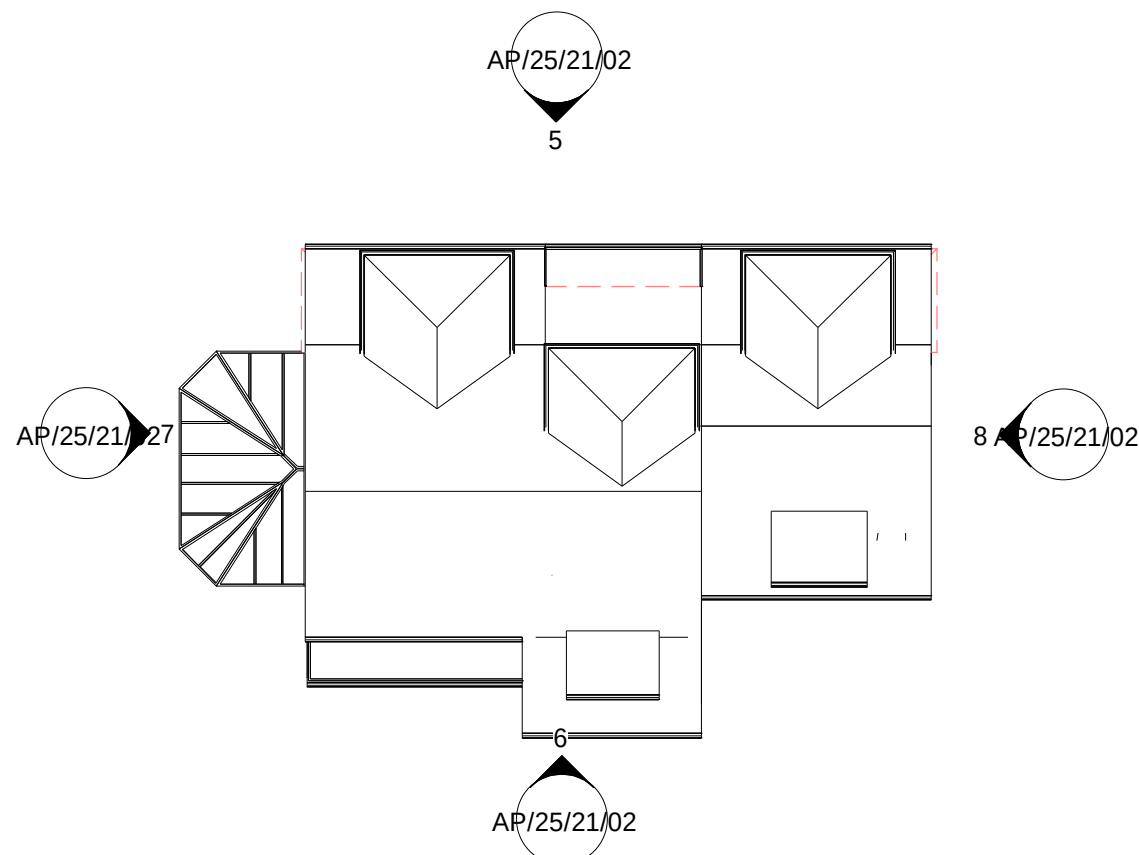


4 Site  
1 : 200




5 Rear Elevation (North)  
1 : 100




6 Front Elevation (South)  
1 : 100

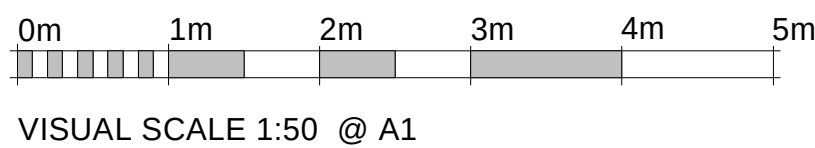

VISUAL SCALE 1:50 @ A1

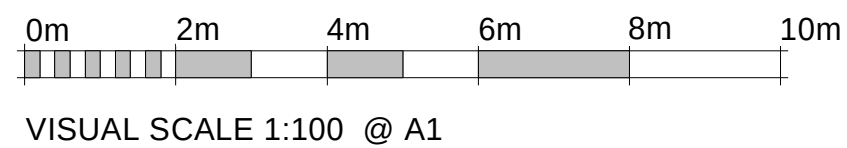

VISUAL SCALE 1:100 @ A1

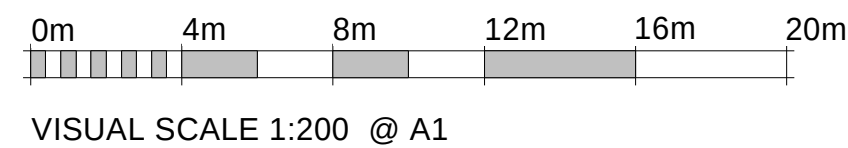

VISUAL SCALE 1:200 @ A1

All dimension to be verified on site, any discrepancies to be reported to Designer prior to setting out or ordering of any materials.

This drawing has been produced for the specific client and project identified below and is not intended for use by any other person or for any other purpose.

This drawing is protected under The Copyright, Designs and Patents Act 1988.

| Revisions |  |
|-----------|--|
|           |  |
|           |  |
Client  
Miss L. Carter

Project Address  
25 The Drive  
Aldwick  
Bognor Regis  
PO21 4DU

Project  
Second Storey Rear Extension and Loft Extension

Drawing Title  
Proposed Plans & Elevations

|                               |     |
|-------------------------------|-----|
| Drawing number<br>AP/25/21/02 | Rev |
|-------------------------------|-----|

|                        |                   |
|------------------------|-------------------|
| Scale:<br>As indicated | Paper Size:<br>A1 |
|------------------------|-------------------|