




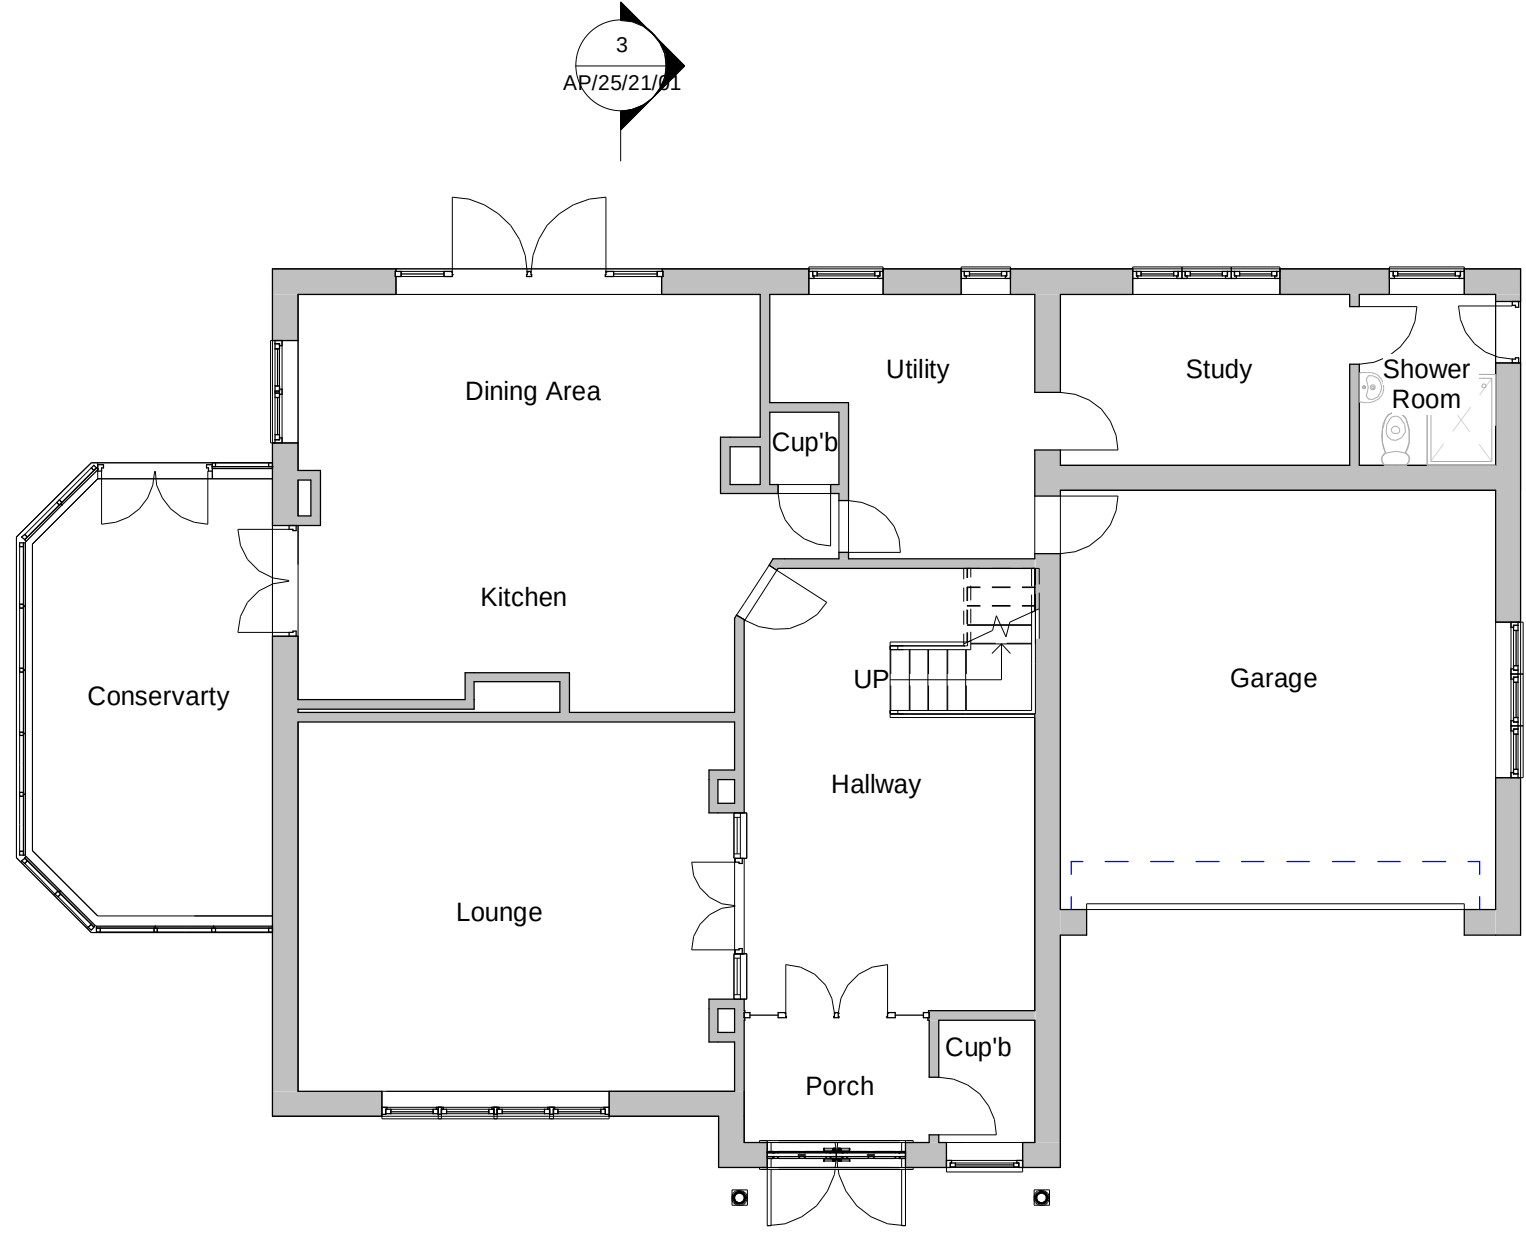


1 Ground Level
1 : 100

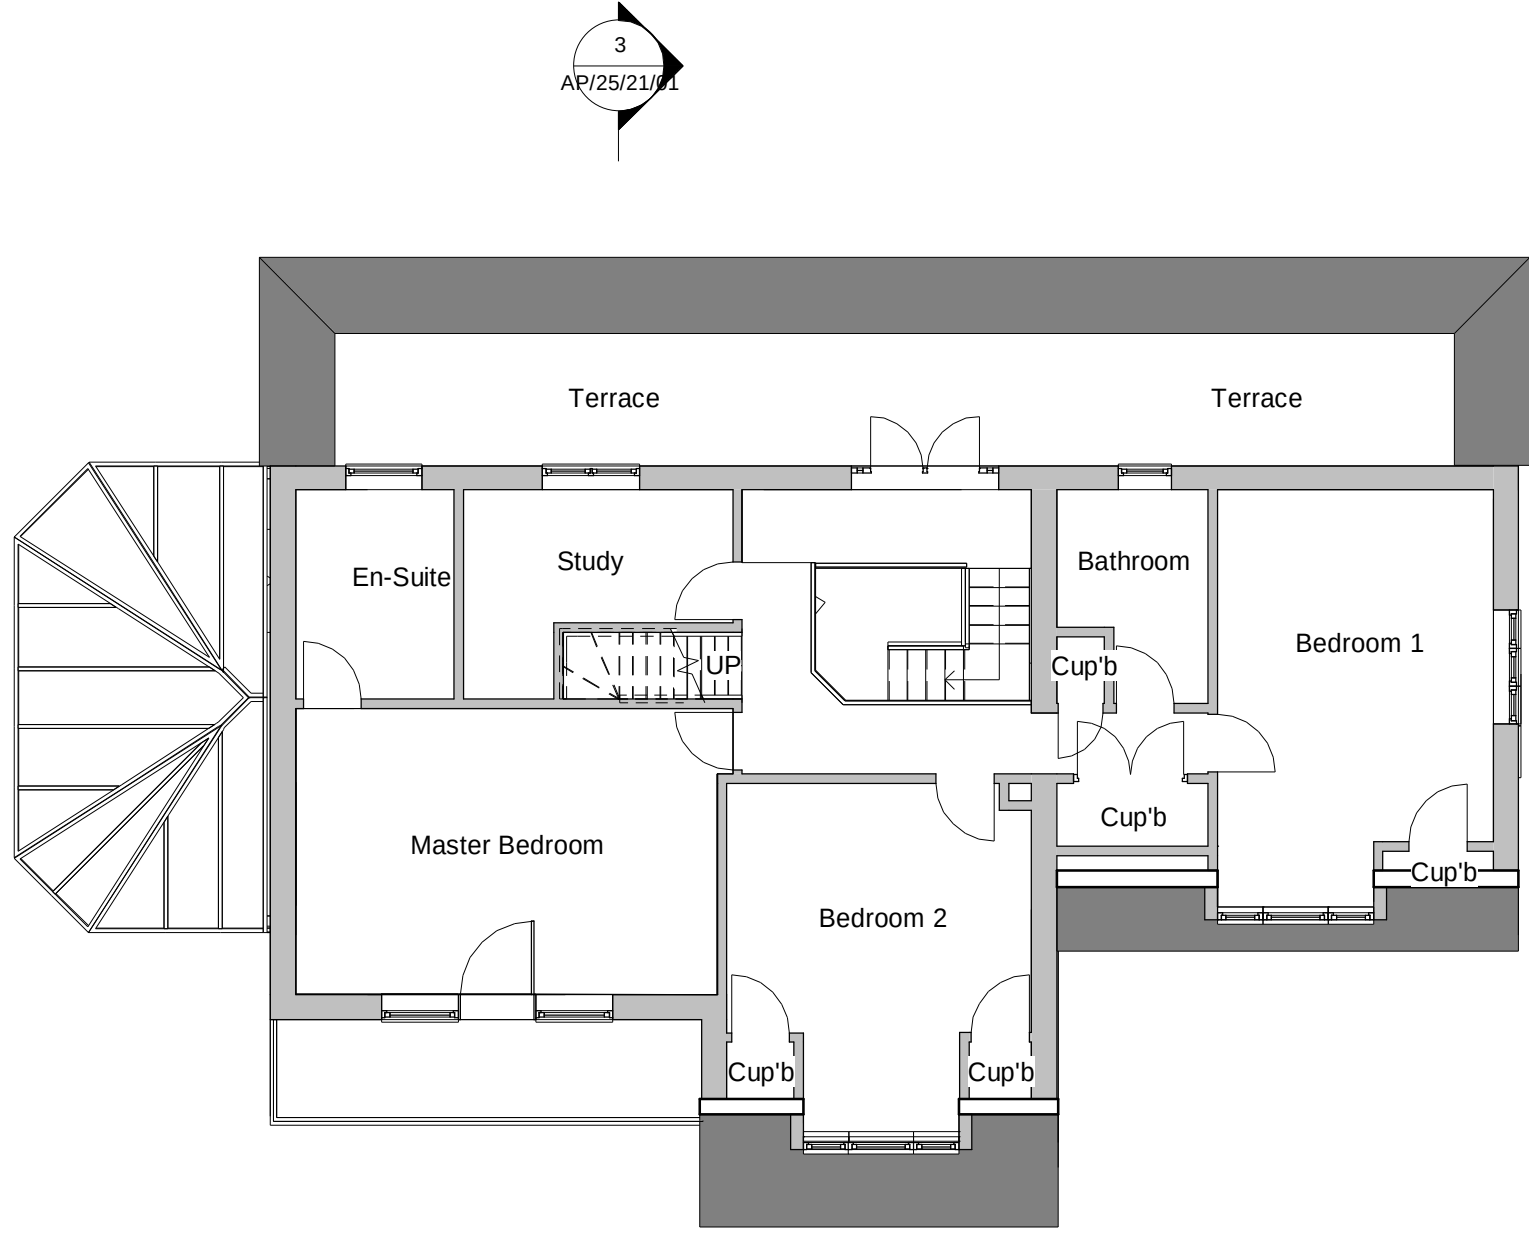


9 First Floor
1 : 100

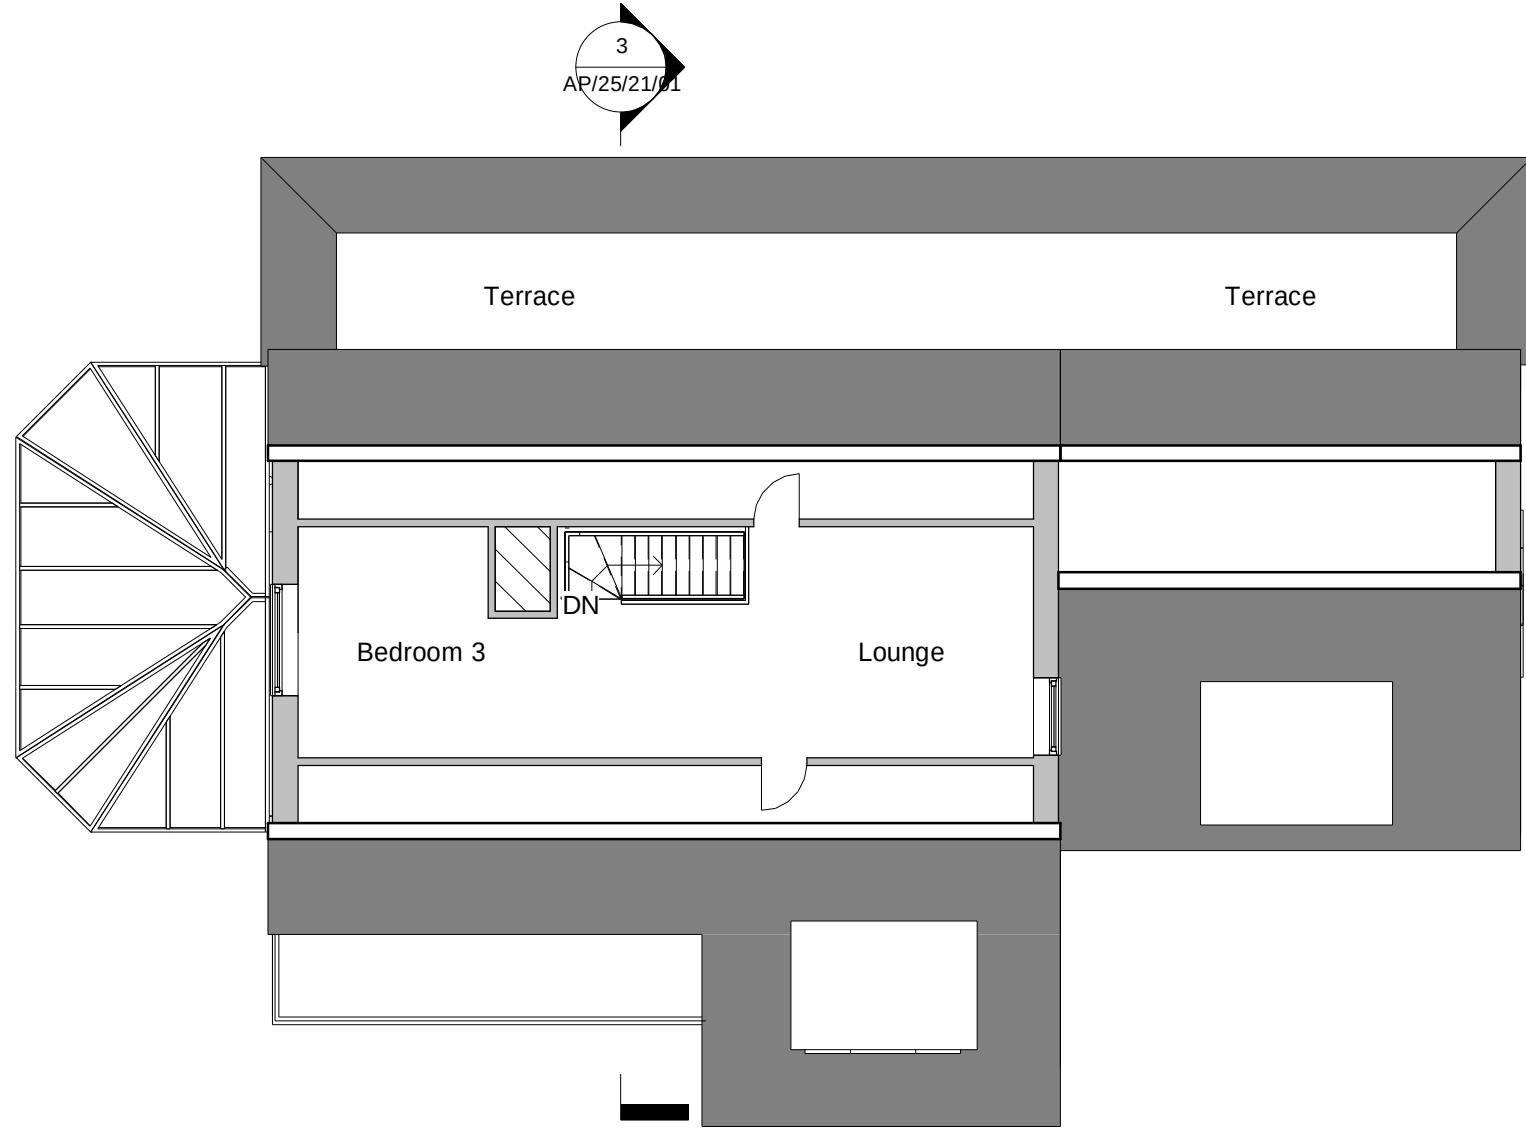

2 Loft
1 : 100

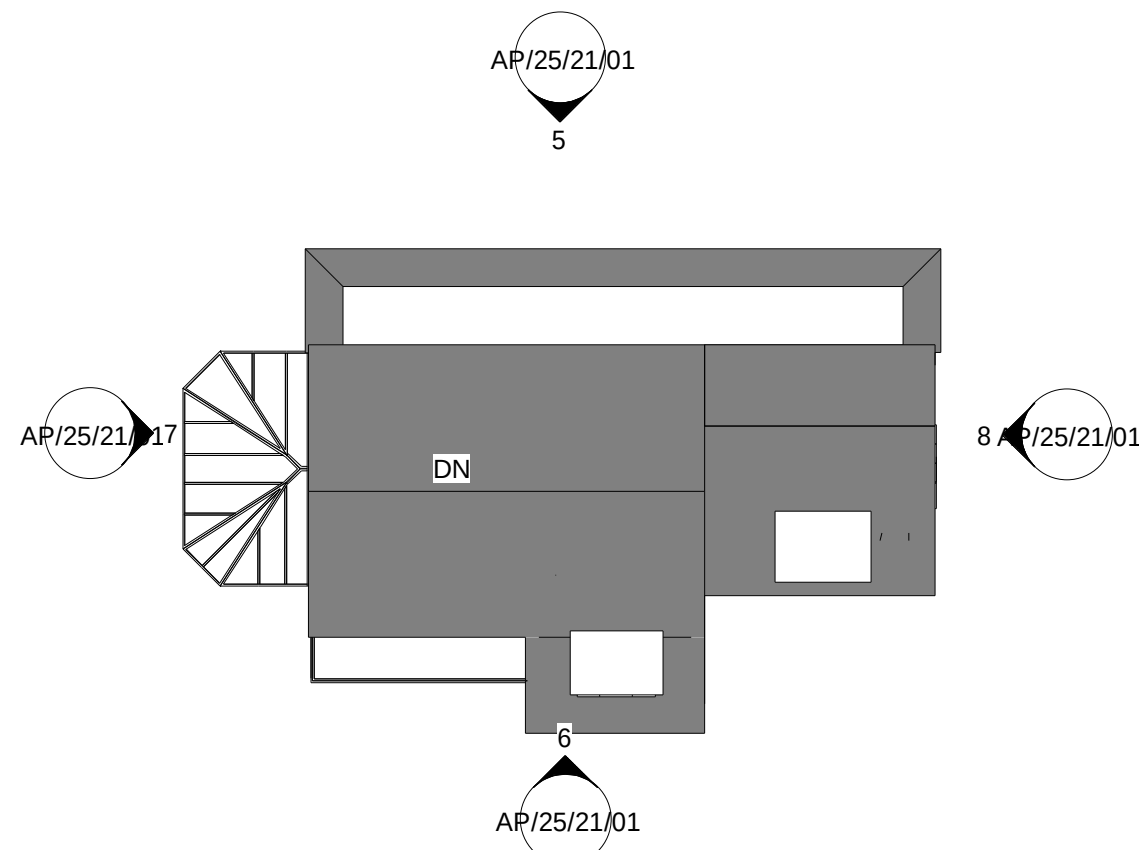

4 Site
1 : 200

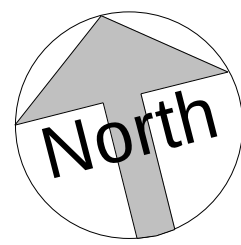

8 Side Elevation (East)
1 : 100



7 Side Elevation (West)
1 : 100



5 Rear Elevation (North)
1 : 100



6 Front Elevation (South)
1 : 100

- Ridge 9479
- Loft 5310
- Soffit 5337
- FF Ceiling 5057
- First Floor 2643
- GF Ceiling 2390
- DPC 100
- Ground Level 0

3 Section A-A
1 : 100

All dimension to be verified on site, any discrepancies to be reported to Designer prior to setting out or ordering of any materials.

This drawing has been produced for the specific client and project identified below and is not intended for use by any other person or for any other purpose.

This drawing is protected under The Copyright, Designs and Patents Act 1988.

Client
Miss L Carter

Project Address
25 The Drive
Aldwick
Bognor Regis
PO21 4DU

Project
Second Storey Rear Extension and Loft Extension

Drawing Title
Existing Plans & Elevations

Drawing number
AP/25/21/01

Rev

Scale:
As indicated

Paper Size:
A1

0m 1m 2m 3m 4m 5m
VISUAL SCALE 1:50 @ A1

0m 2m 4m 6m 8m 10m
VISUAL SCALE 1:100 @ A1

0m 4m 8m 12m 16m 20m
VISUAL SCALE 1:200 @ A1