
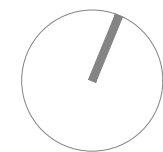


Drawings as per planning  
approval AW/60/26/HH  
(05/06/2026) with the addition  
of porch roof extension and  
amendment of Sun Room  
windows / doors

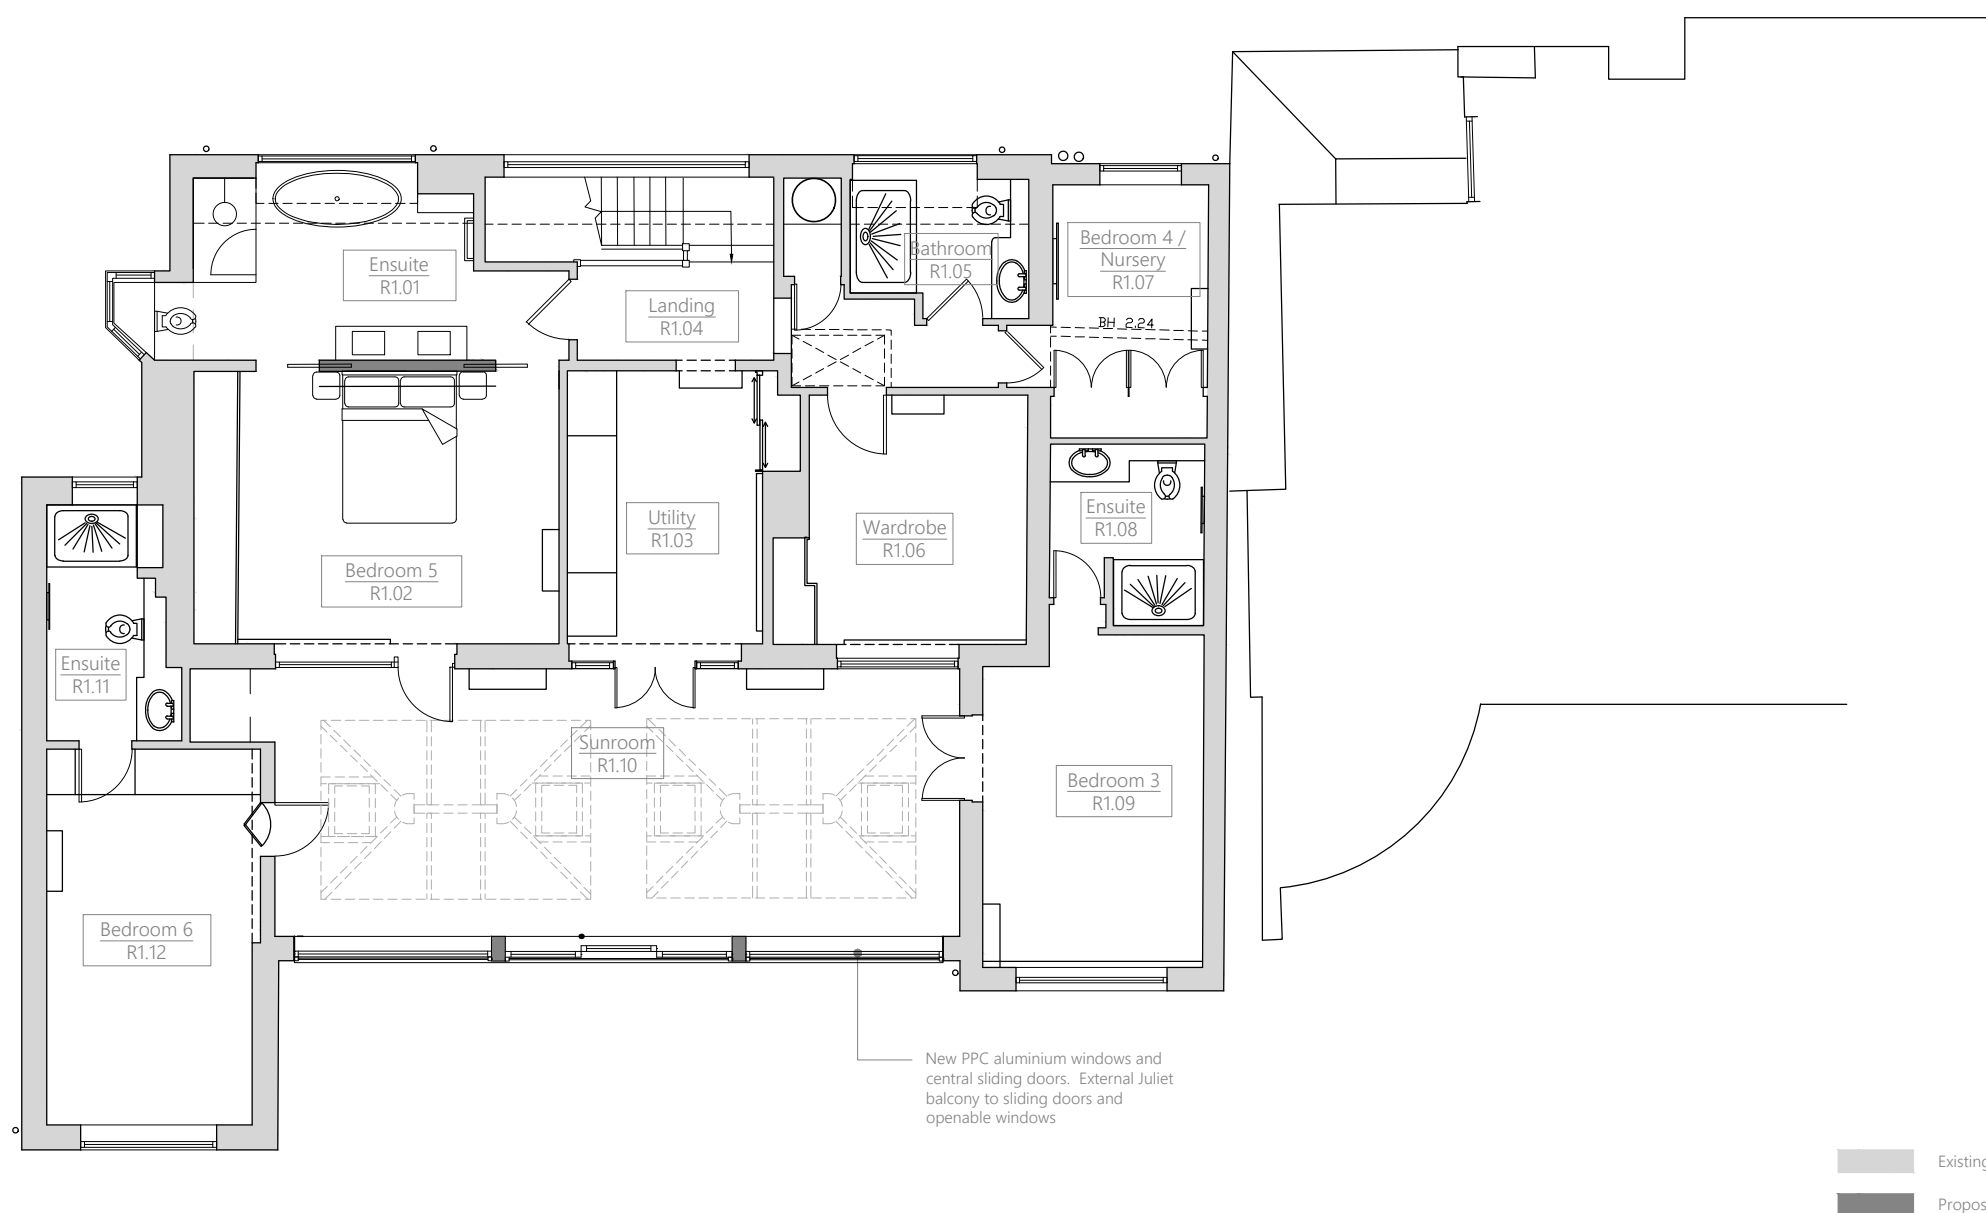

**THIS IS A  
COLOURED DRAWING**  
If this box does not appear Red, the drawing  
may not be represented properly

1:100 0m 2 4 6

This drawing is copyright of Randell Design Ltd ©

PROJECT 3 The Byeway, Aldwick  
DRAWING TITLE Proposed First Floor Plan

FIRST ISSUE February 2026  
DWG NO. 328 / 3.102  
SCALE 1:100 @ A3  
REVISION 04  
DATE 10.08.2026

NOTES  
This drawing is copyright and shall not be reproduced nor used for any other purpose without the written permission of the architects. This drawing must be read in conjunction with all other related drawings and documentation. Permission is granted to scale from this drawing for the purposes of Local Authority Planning Approval only. Please verify that the information is correctly printed to scale by checking the control bar.

**randell design group**  
architecture • interior design • project management

**RIBA**  
Chartered Practice  
Martins Barn Birdham Road  
Chichester W.Sussex PO20 7BX  
+44 (0) 1243 697 170  
info@randelldesigngroup.com  
www.randelldesigngroup.com