



NOTES:


REVISIONS:

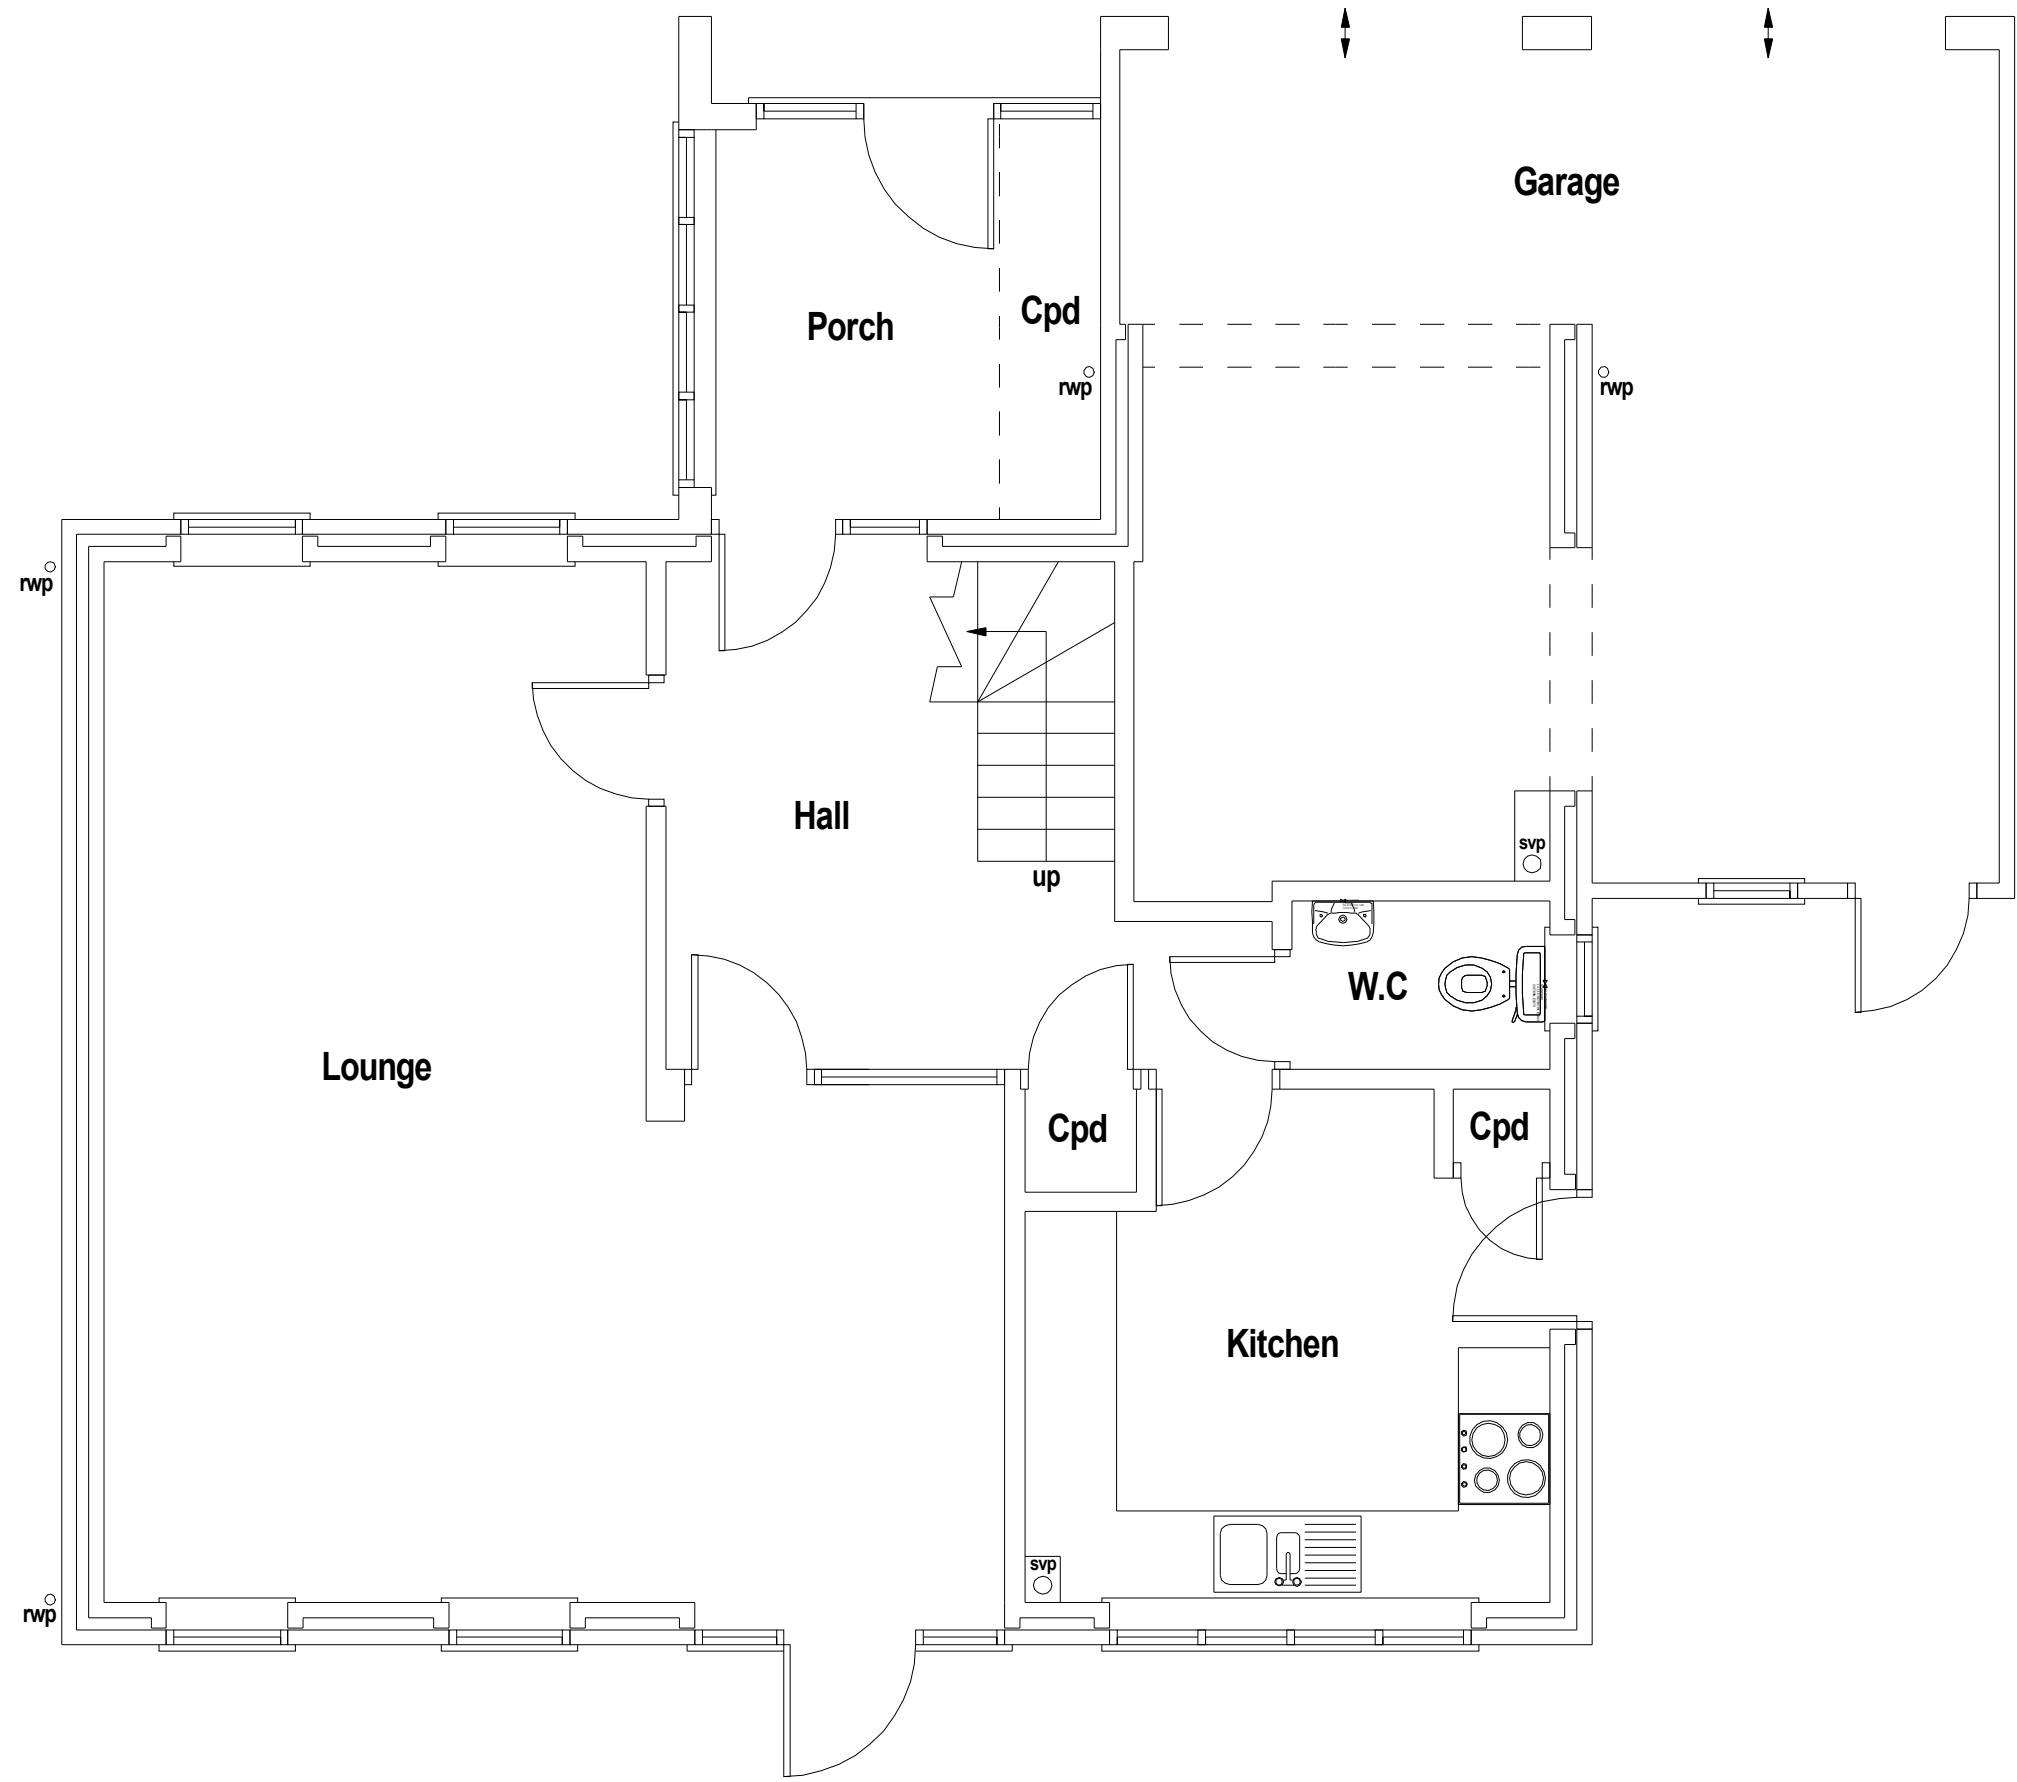


Existing Ground Floor Layout  
Scale 1:50

 


Existing Roof Plan  
Scale 1:100

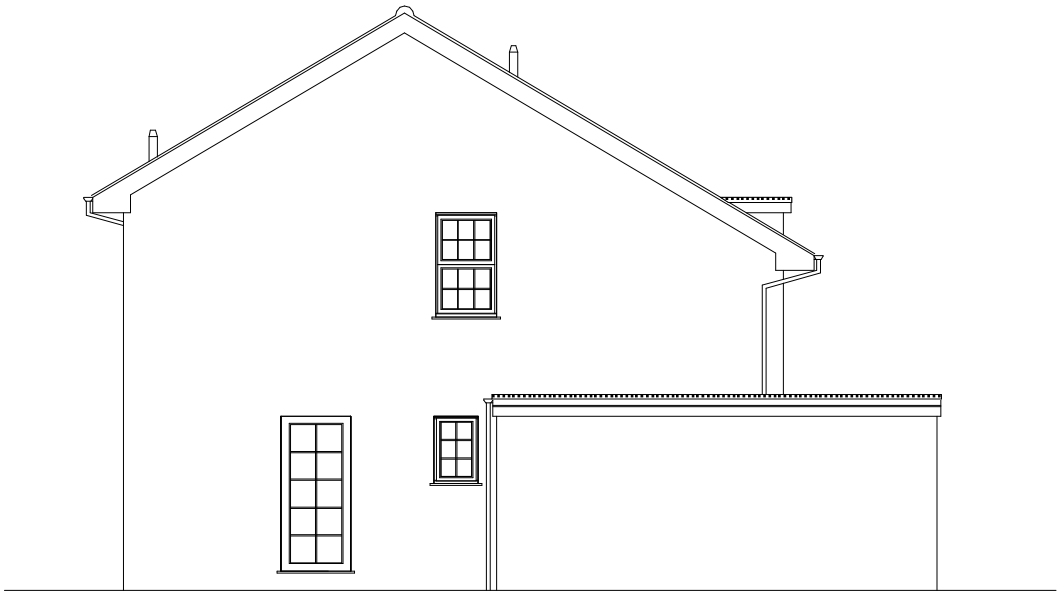

Existing North Elevation  
Scale 1:100

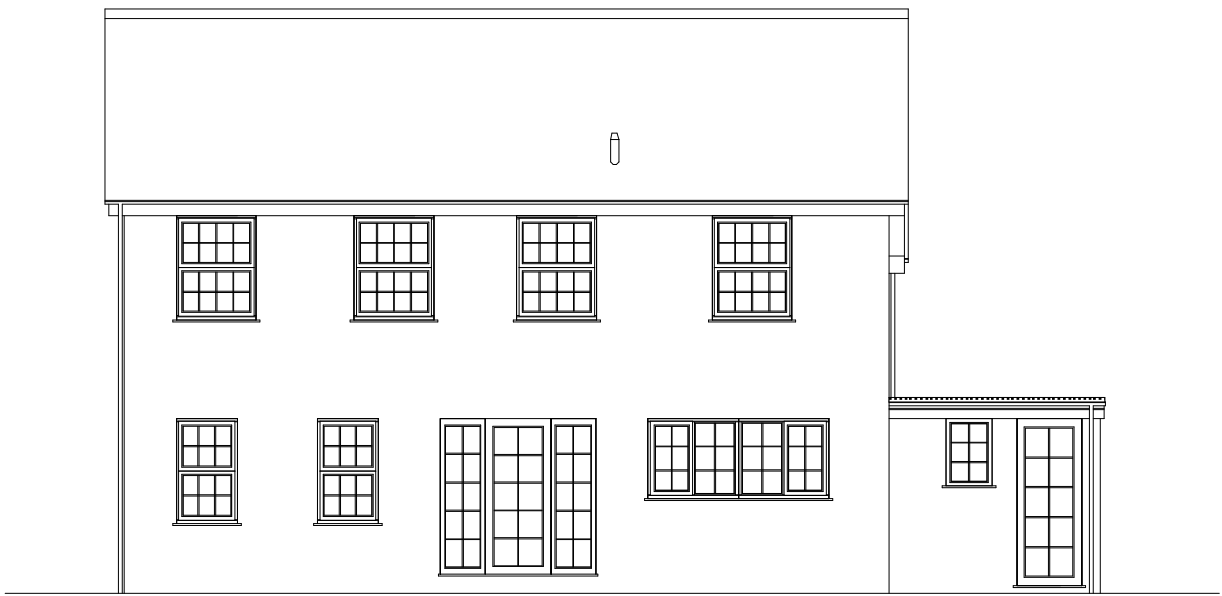

Existing East Elevation  
Scale 1:100

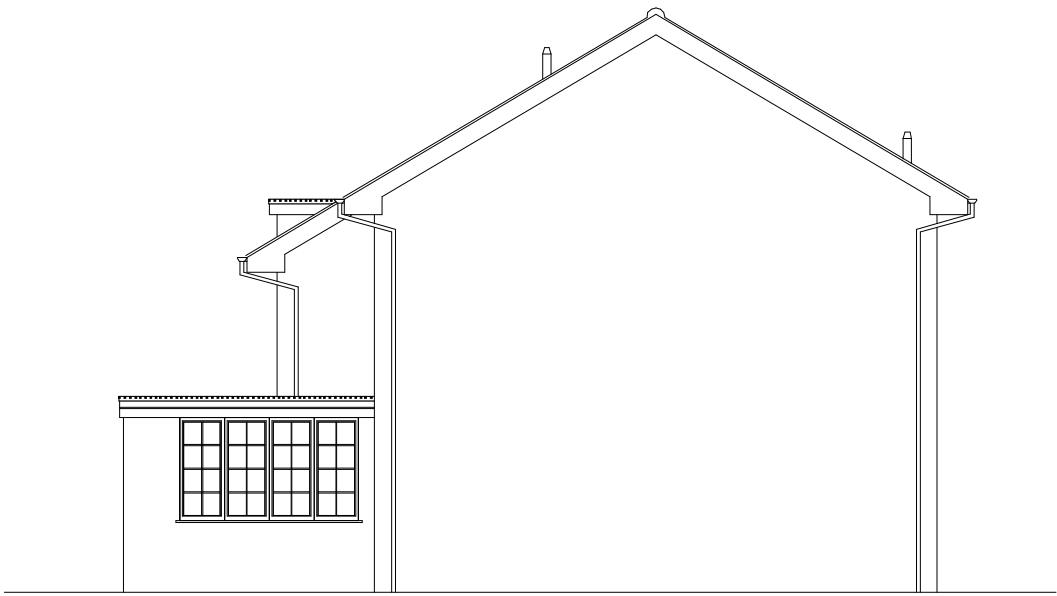

Existing South Elevation  
Scale 1:100



Existing West Elevation  
Scale 1:100

## Sussex Building Plans

67 Markfield  
Bognor Regis  
West Sussex  
PO22 9HN

Email: [lee@sussexbuildingplans.co.uk](mailto:lee@sussexbuildingplans.co.uk)  
Tel: 01243 820689  
© Copyright Sussex Building Plans 2009

**DRAWING TITLE:**  
Existing Layout Plans & Elevations

**JOB TITLE:**  
Proposed Rear & Side Extension  
2 Lodge Court  
Aldwick  
Bognor Regis  
West Sussex  
PO21 4XP

**CLIENT:**  
Mr J Connor  
2 Lodge Court  
Aldwick  
Bognor Regis  
West Sussex  
PO21 4XP

|                           |                        |
|---------------------------|------------------------|
| <b>Scale:</b> 1:50, 1:100 | <b>Date:</b> July 2009 |
| <b>DRG No.</b>            | <b>Rev. No.</b>        |

JC01