



NOTES:

REVISIONS:

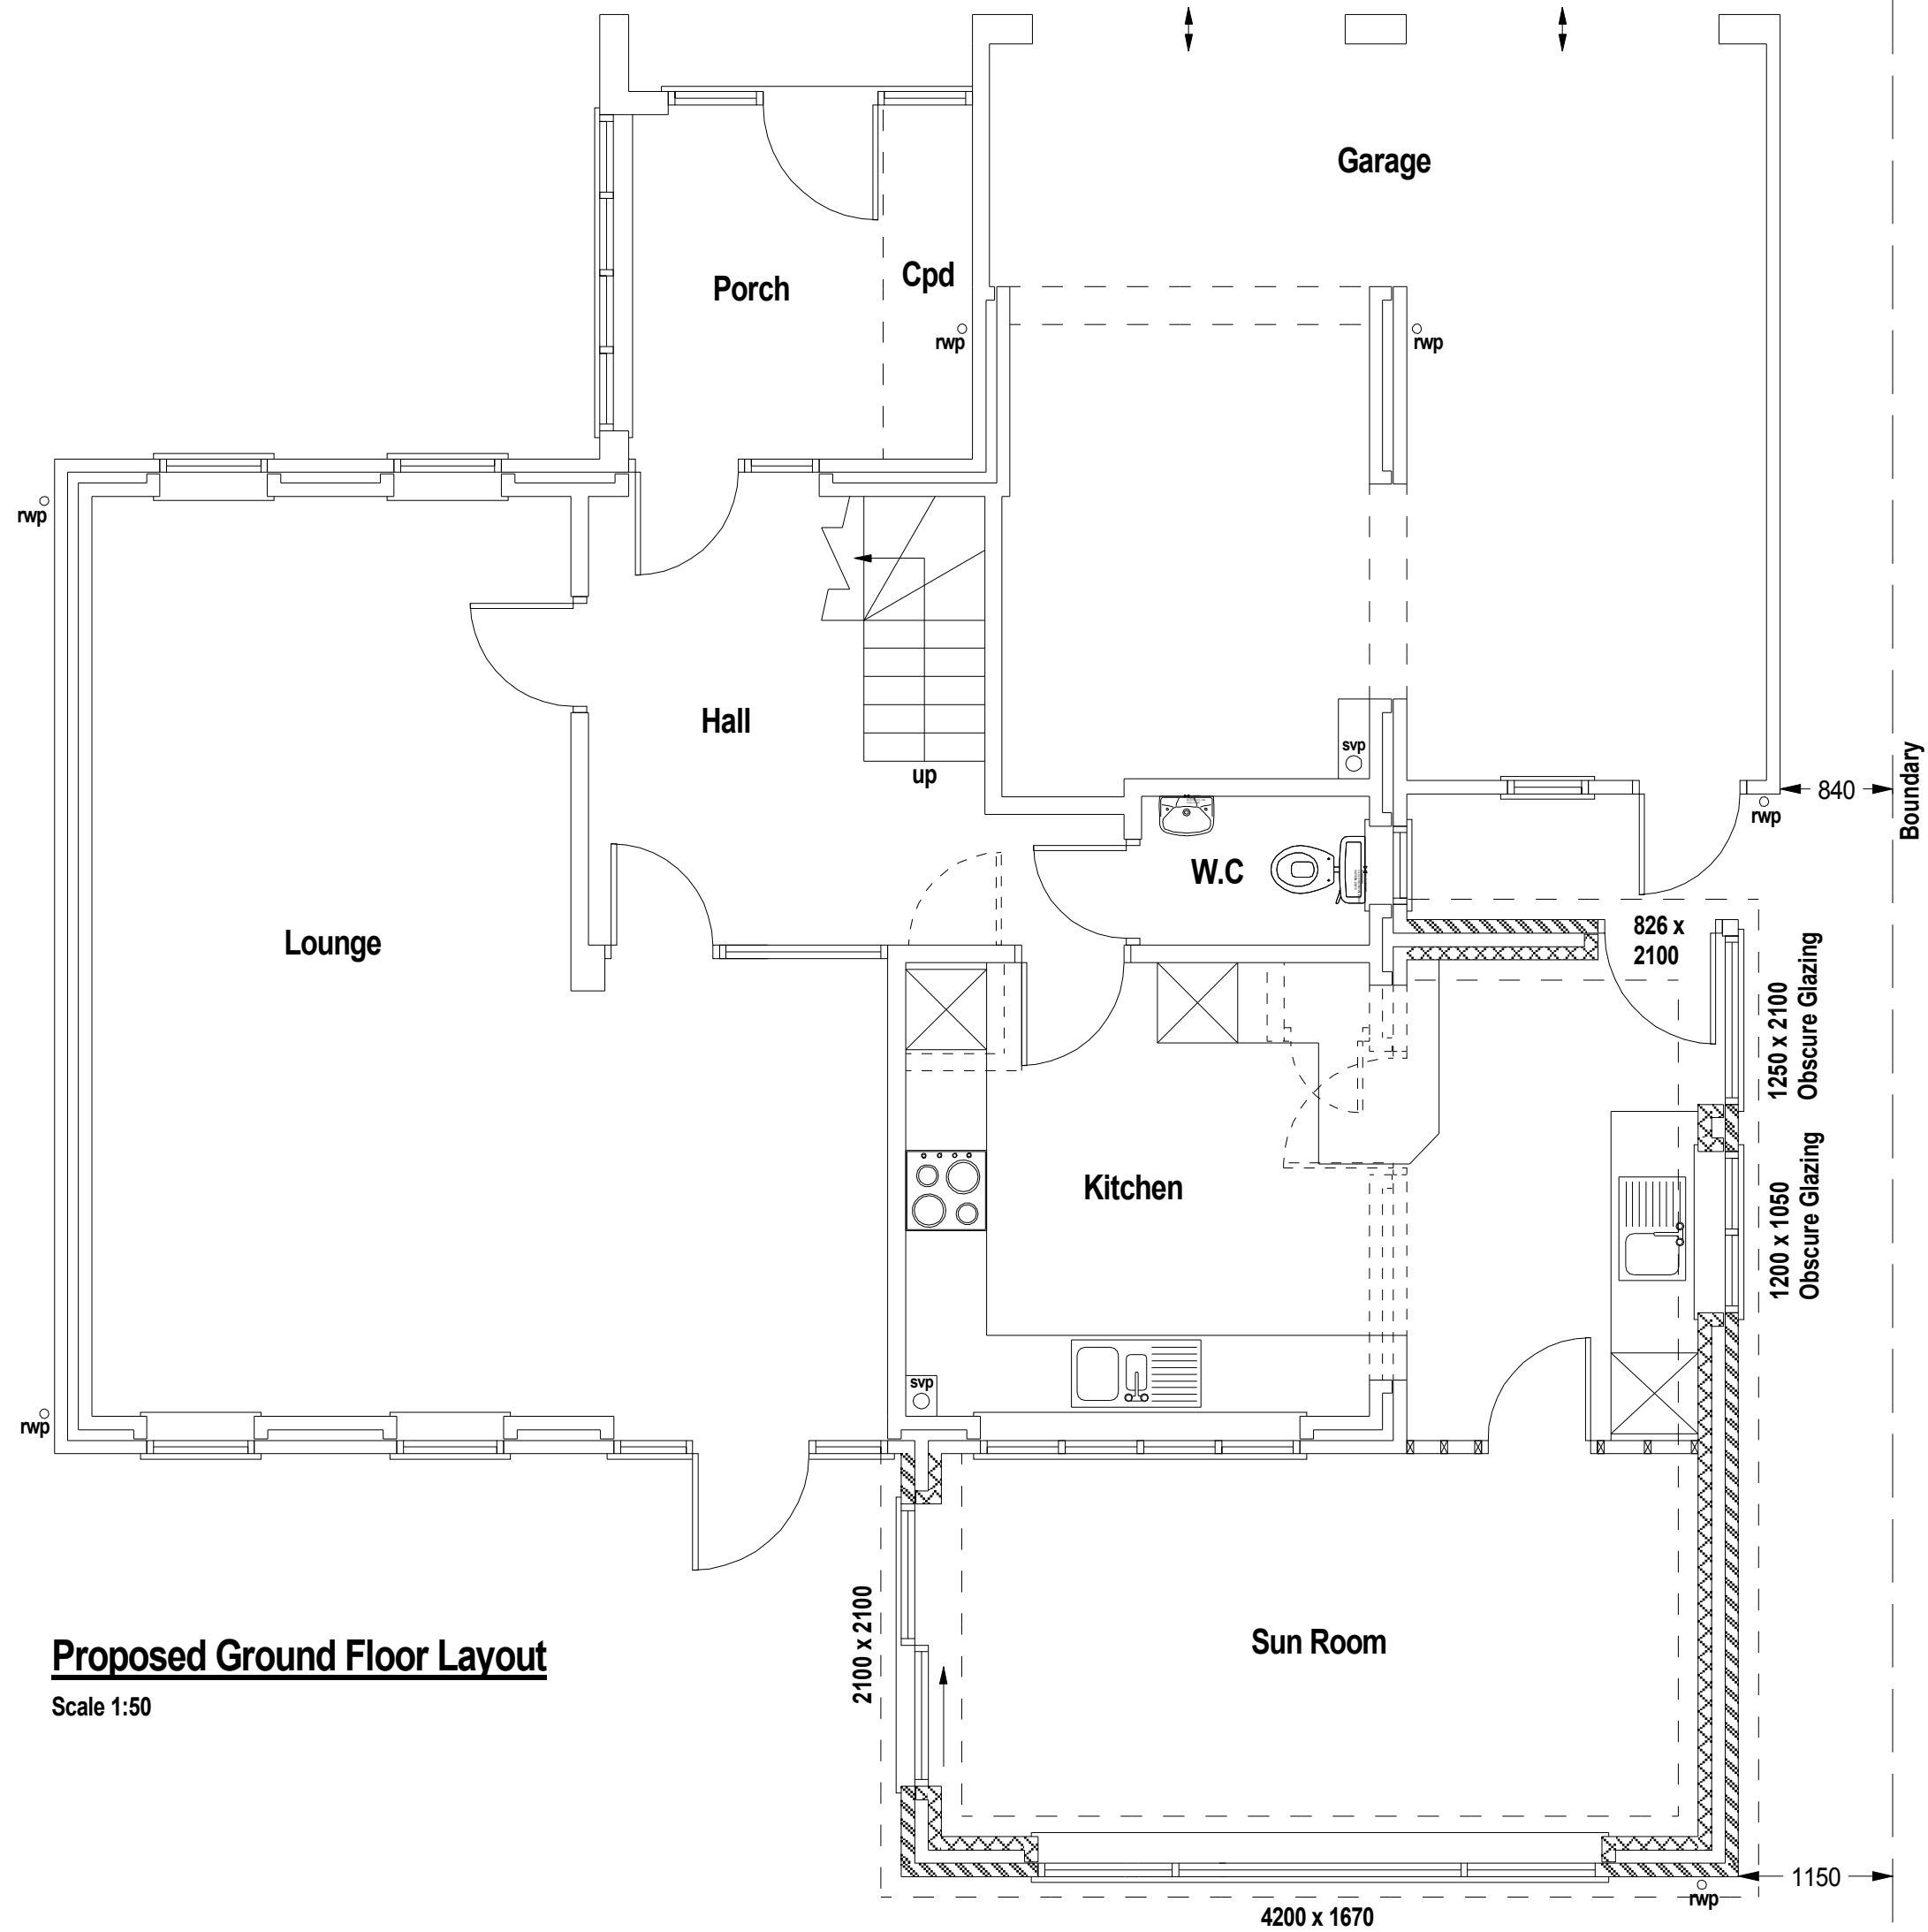

Proposed Ground Floor Layout
Scale 1:50

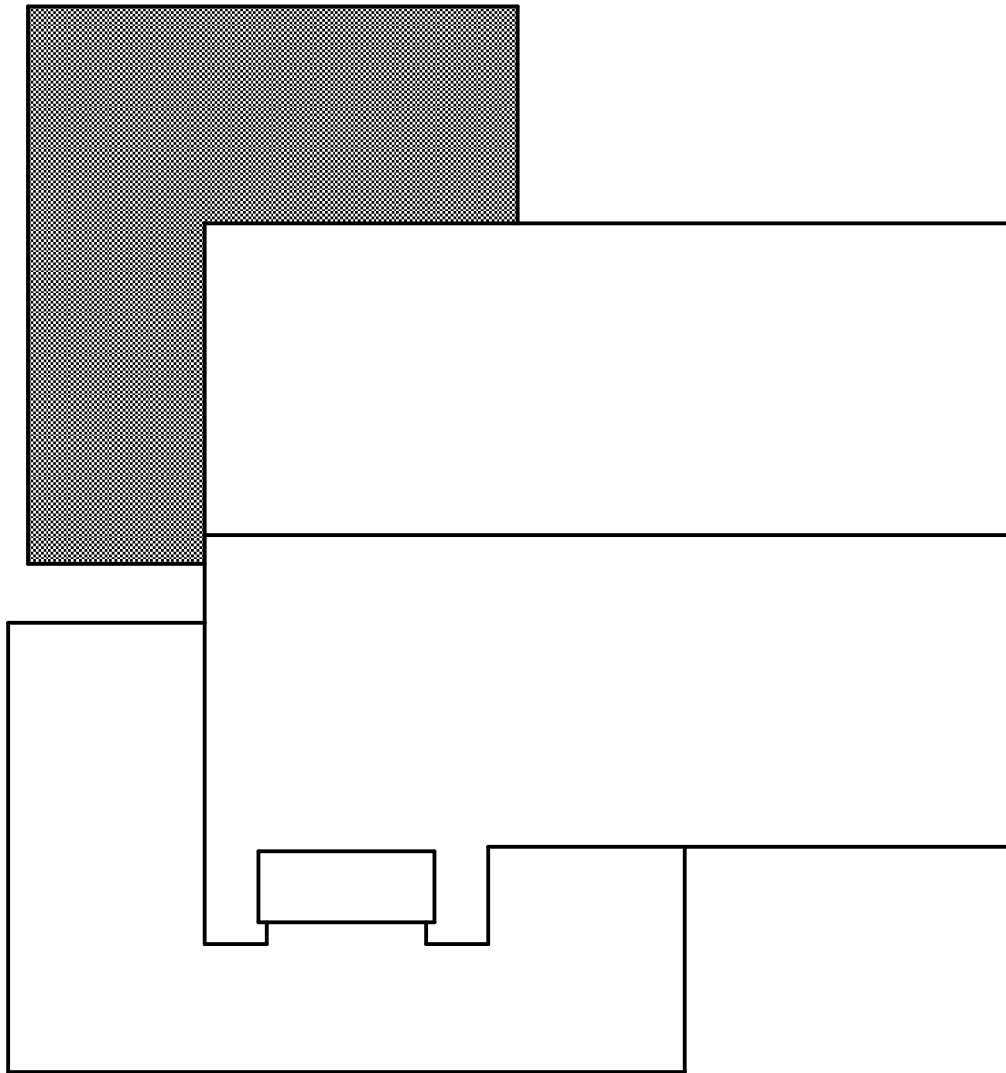


Proposed Roof Plan
Scale 1:100



Proposed North Elevation
Scale 1:100



Proposed East Elevation
Scale 1:100

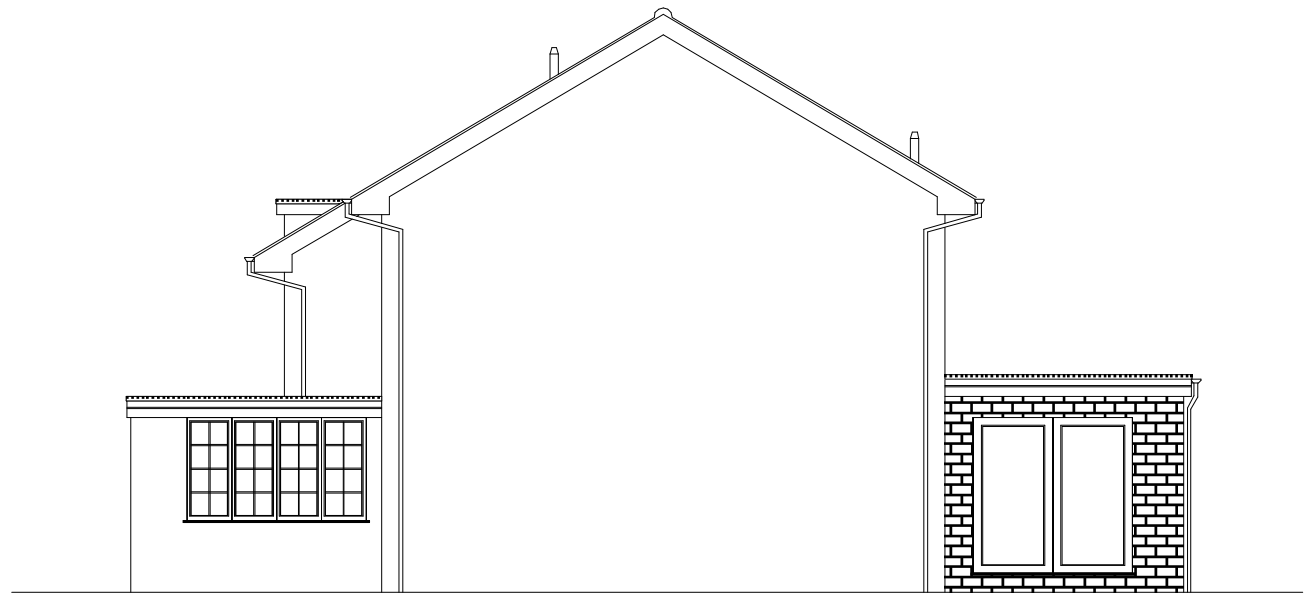

Proposed South Elevation
Scale 1:100



Proposed West Elevation
Scale 1:100

Sussex Building Plans

67 Markfield
Bognor Regis
West Sussex
PO22 9HN

Email: lee@sussexbuildingplans.co.uk
Tel: 01243 820689
© Copyright Sussex Building Plans 2009

DRAWING TITLE:
Proposed Layout Plans & Elevations

JOB TITLE:
Proposed Rear & Side Extension
2 Lodge Court
Aldwick
Bognor Regis
West Sussex
PO21 4XP

CLIENT:
Mr J Connor
2 Lodge Court
Aldwick
Bognor Regis
West Sussex
PO21 4XP

Scale: 1:50, 1:100 **Date:** 24 August 2009

DRG No. **JC02** **Rev. No.** **01**