



Existing Elevations



North (Front) Elevation


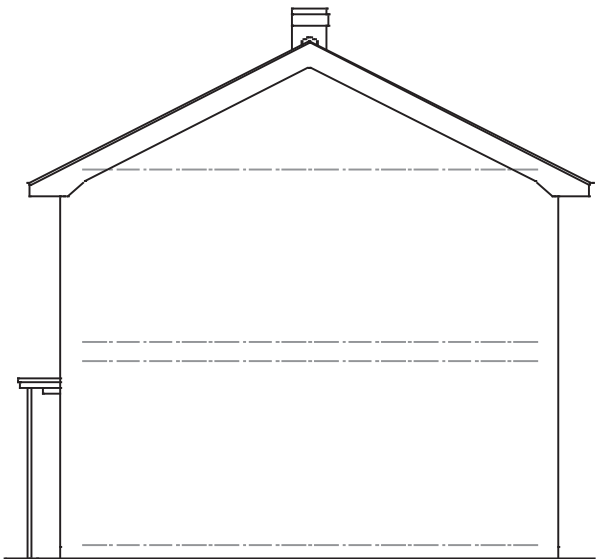


West Elevation

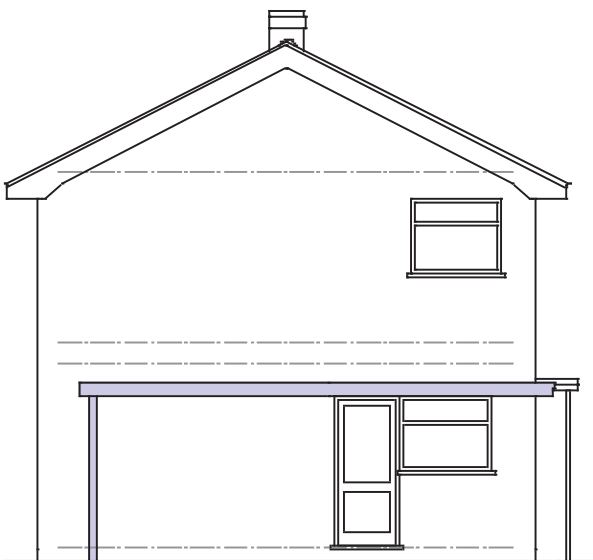


East Elevation

Scale 1 : 100

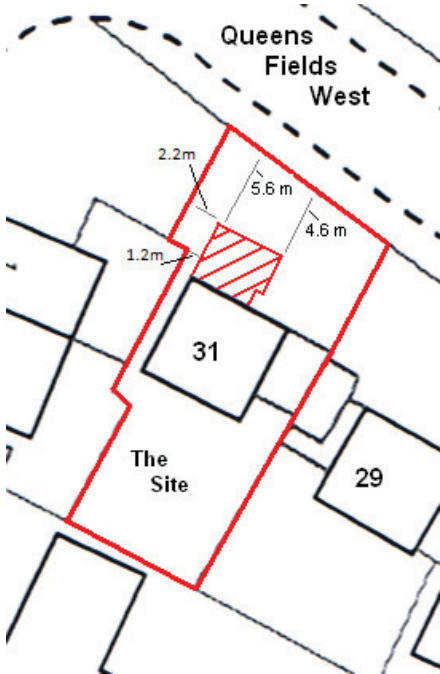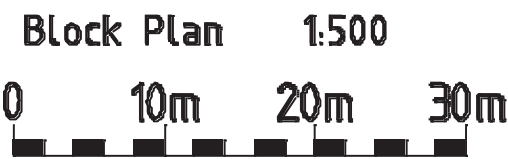

Proposed

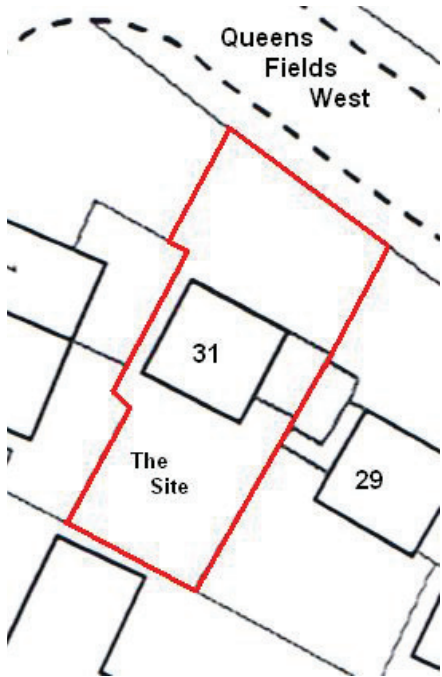

Existing



PROJECT Proposed single storey extension as annex for elderly relative at 31 Queens Fields West, Bognor Regis, West Sussex. P021 5SG	Scales 1:50, 1:100 1:500, 1:1250	Revisions A) July 17 Elevations and Proposed Block Plan revised	
	Date June 2017		
	Drawn srb	Drawing No 15/17/10	2A
CLIENT Mr & Mrs A Alderton			