




Proposed Elevations

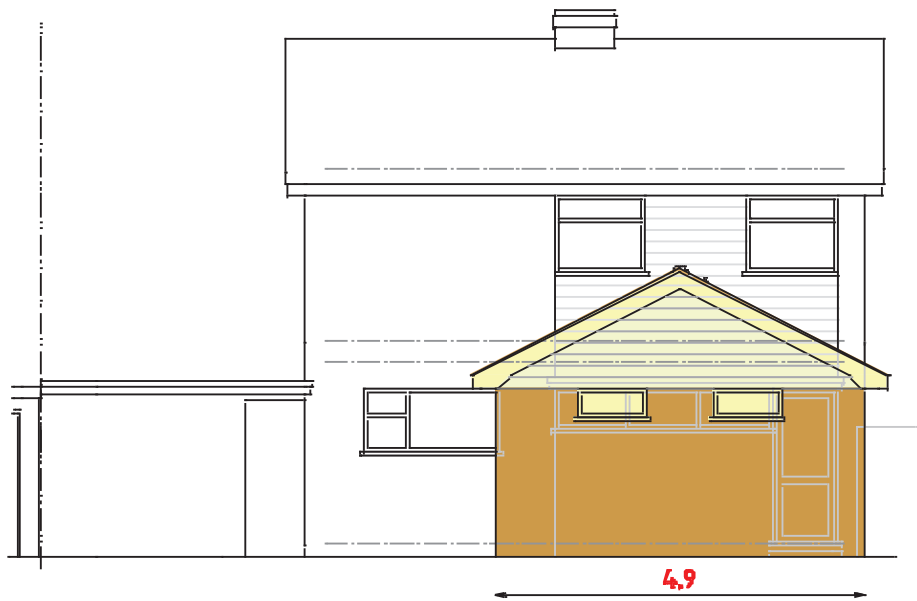

North (Front) Elevation

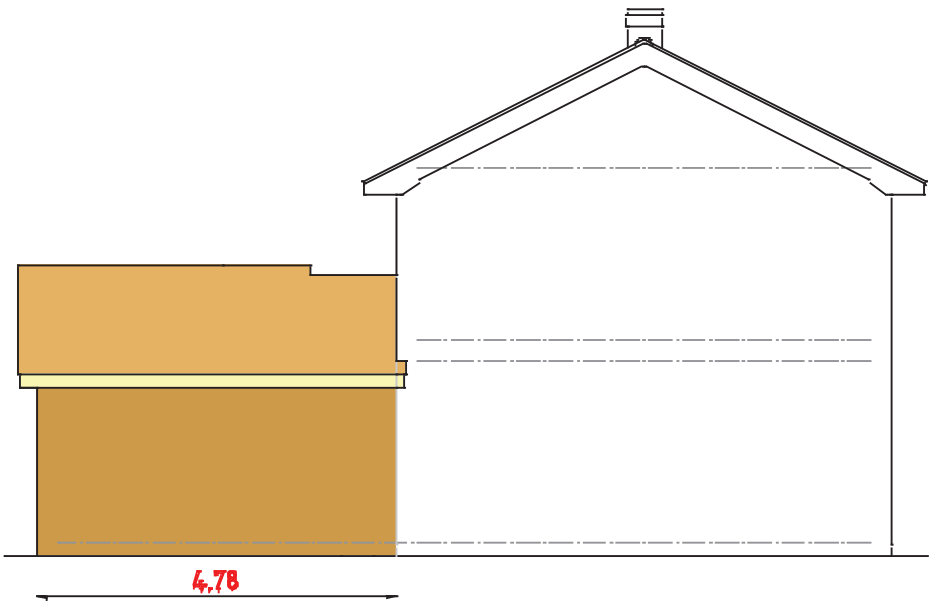


West Elevation

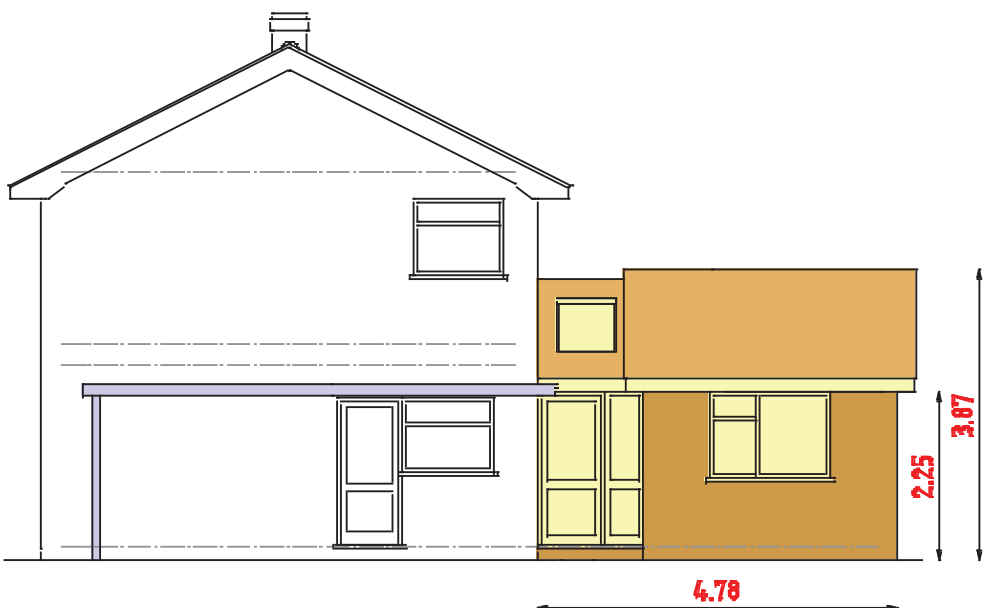

East Elevation

Scale 1 : 100

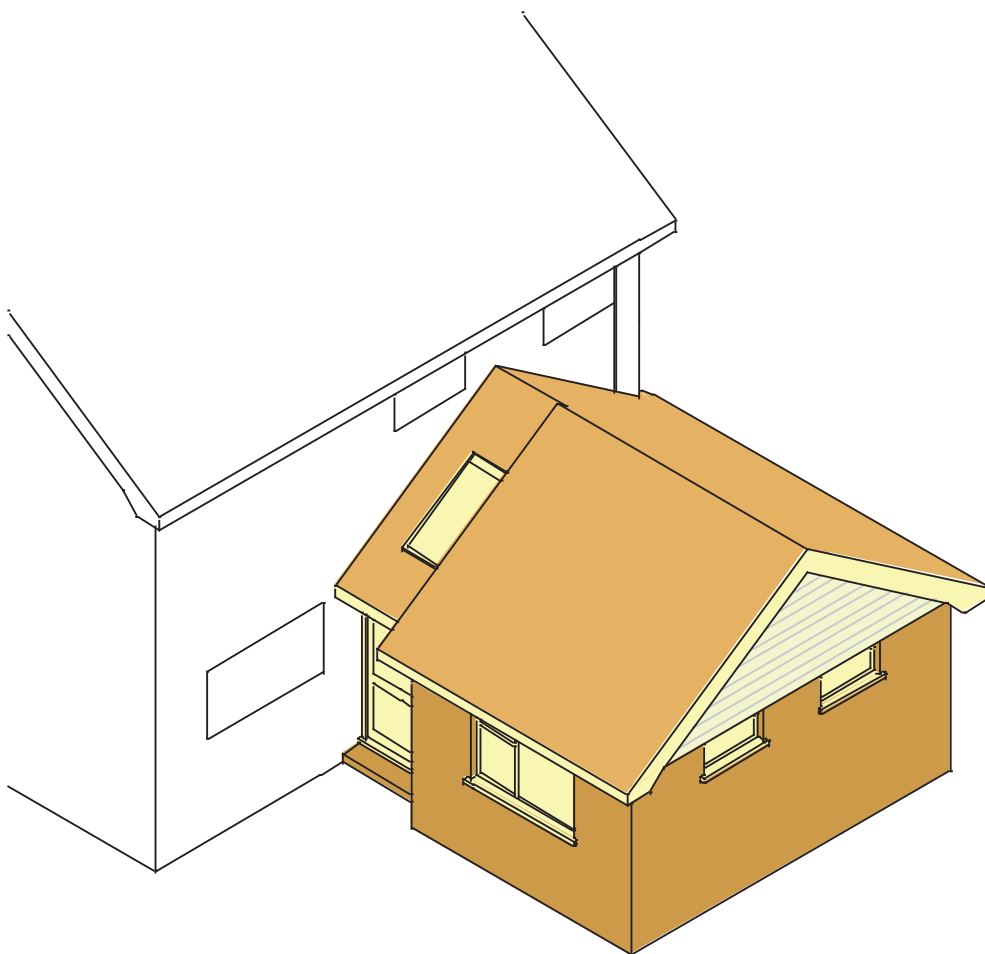

Scale 1 : 100

PROJECT Proposed single storey extension as annex for elderly relative at 31 Queens Fields West, Bognor Regis, West Sussex. PO21 5SG	Scales 1:50, 1:100 1:500, 1:1250	Revisions A1 July 17 Elevations revised B1 Mar 18 Size reduced	
	Date June 2017		
	Drawn srb	Drawing No 15/17/10	1B
CLIENT Mr & Mrs A Alderton			