


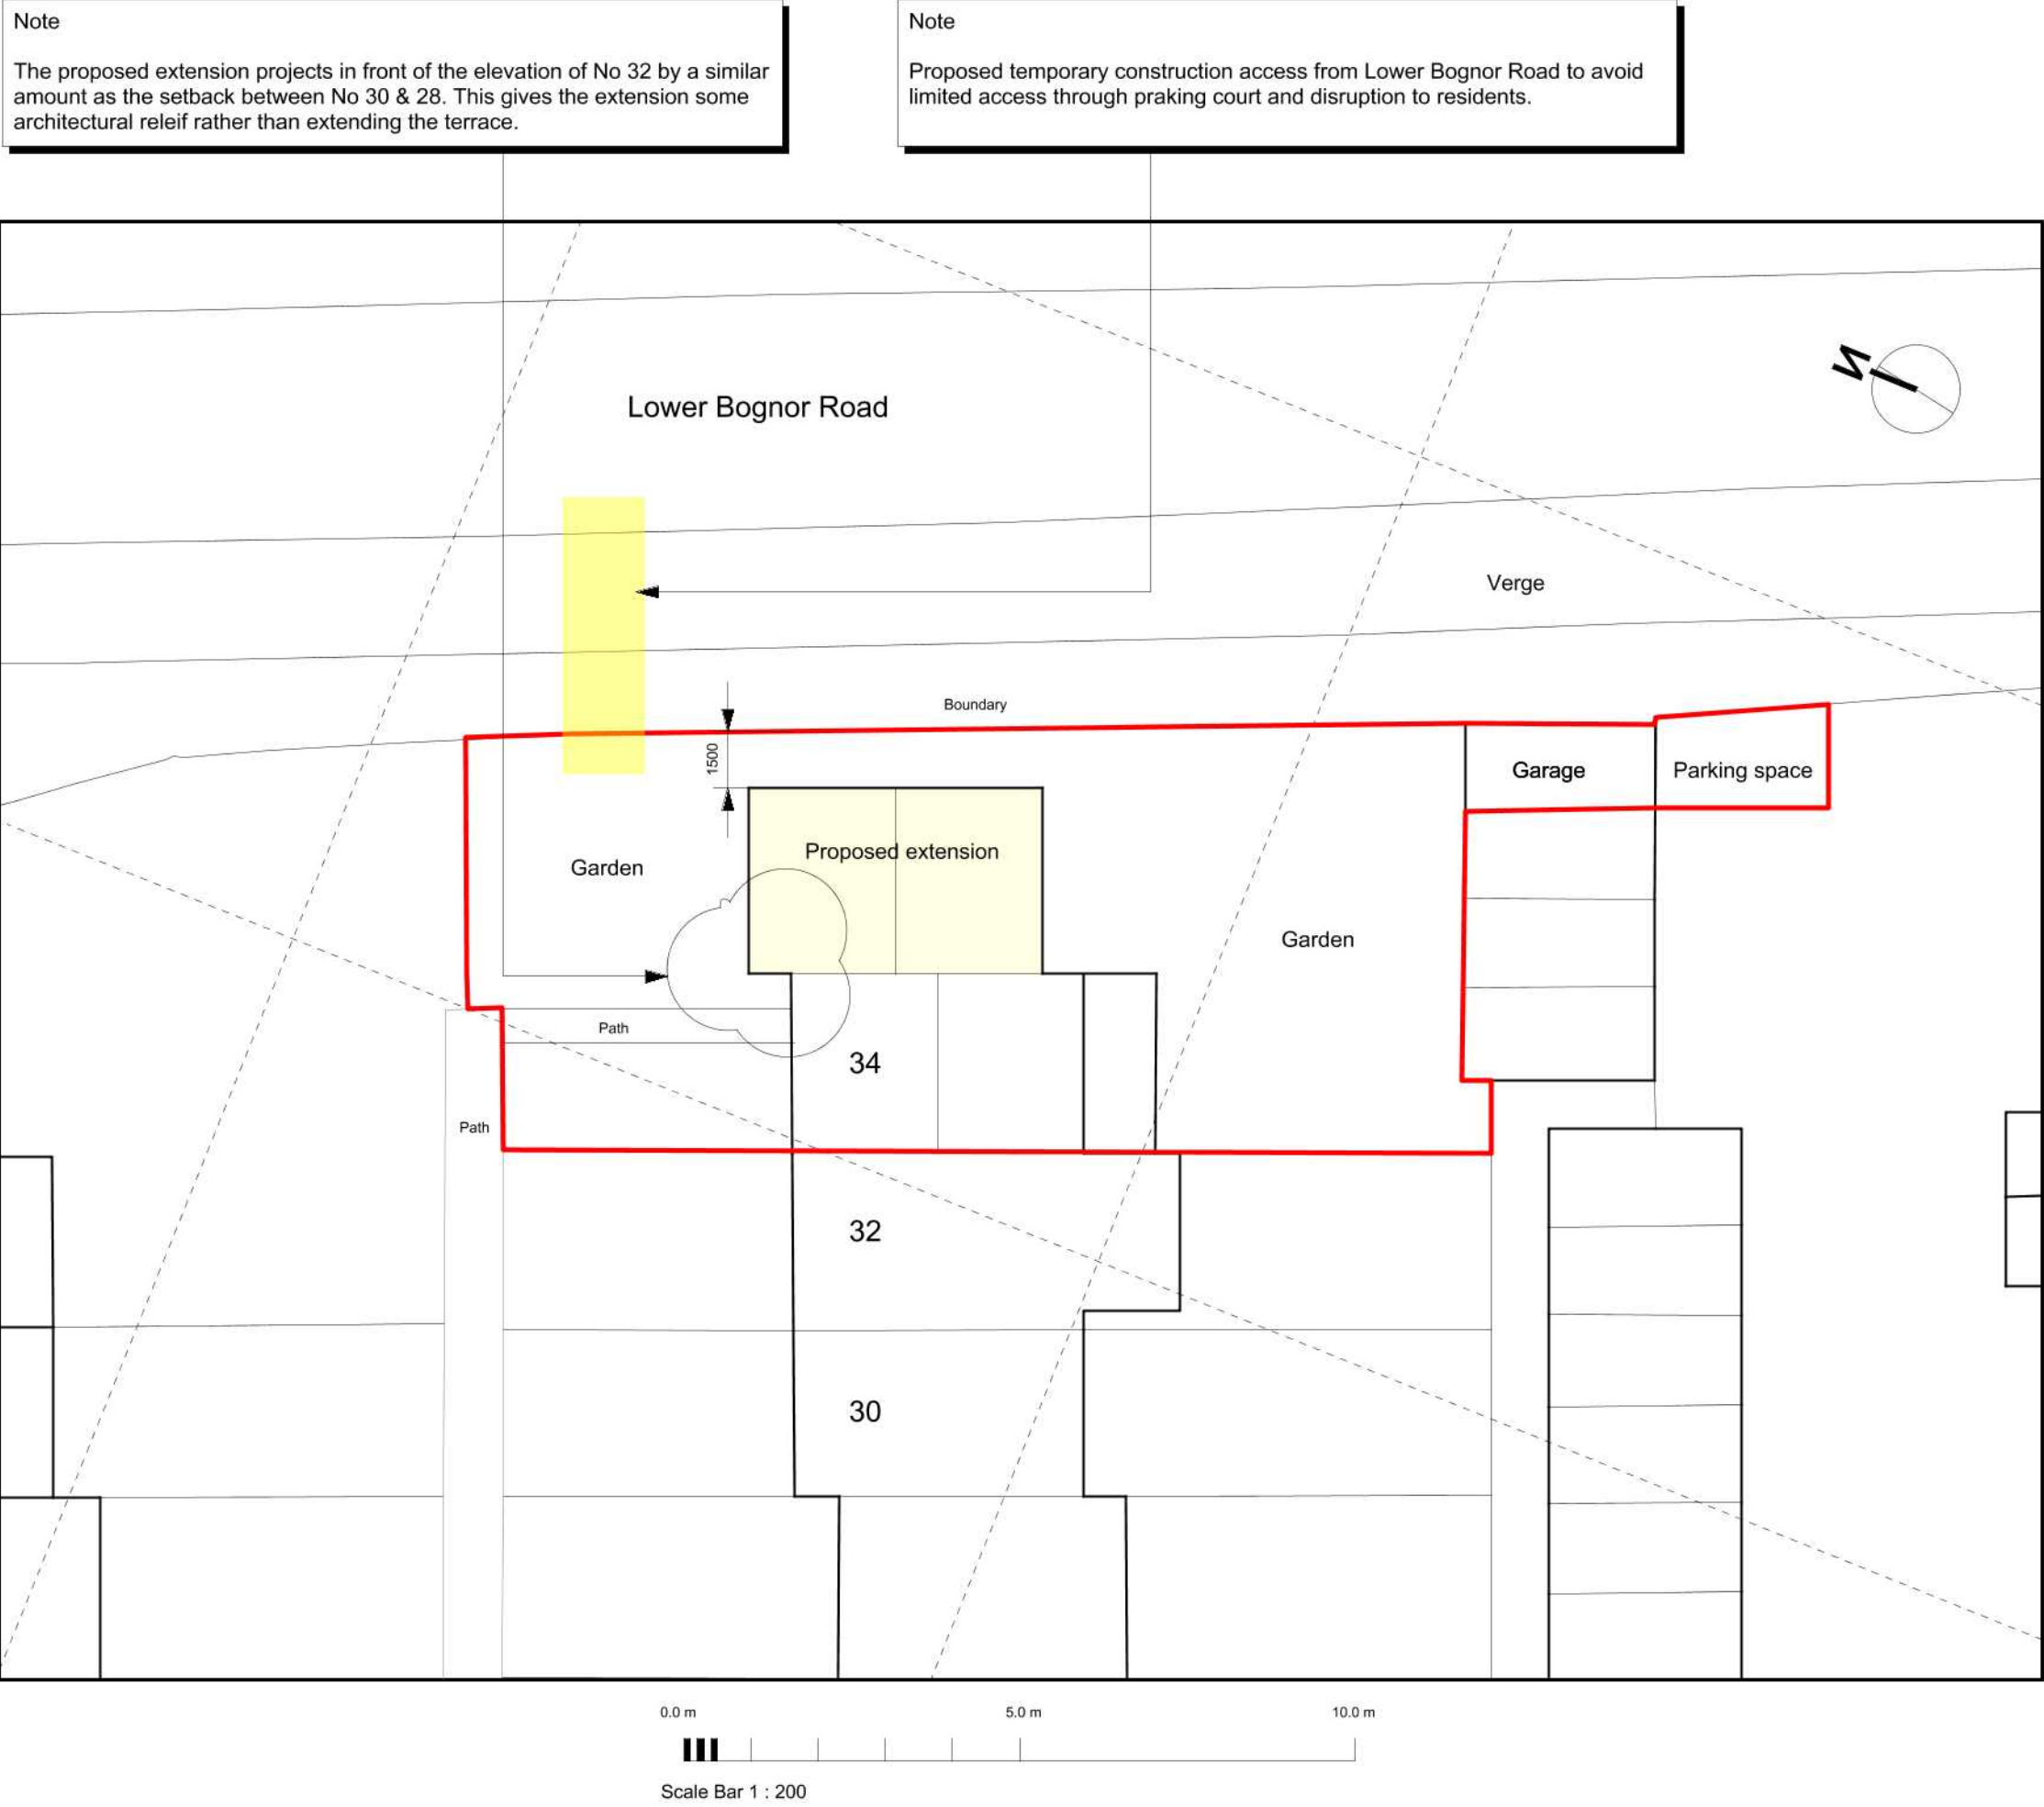


Site Plan

Scale 1 : 200



Location Plan

Scale 1 : 1250

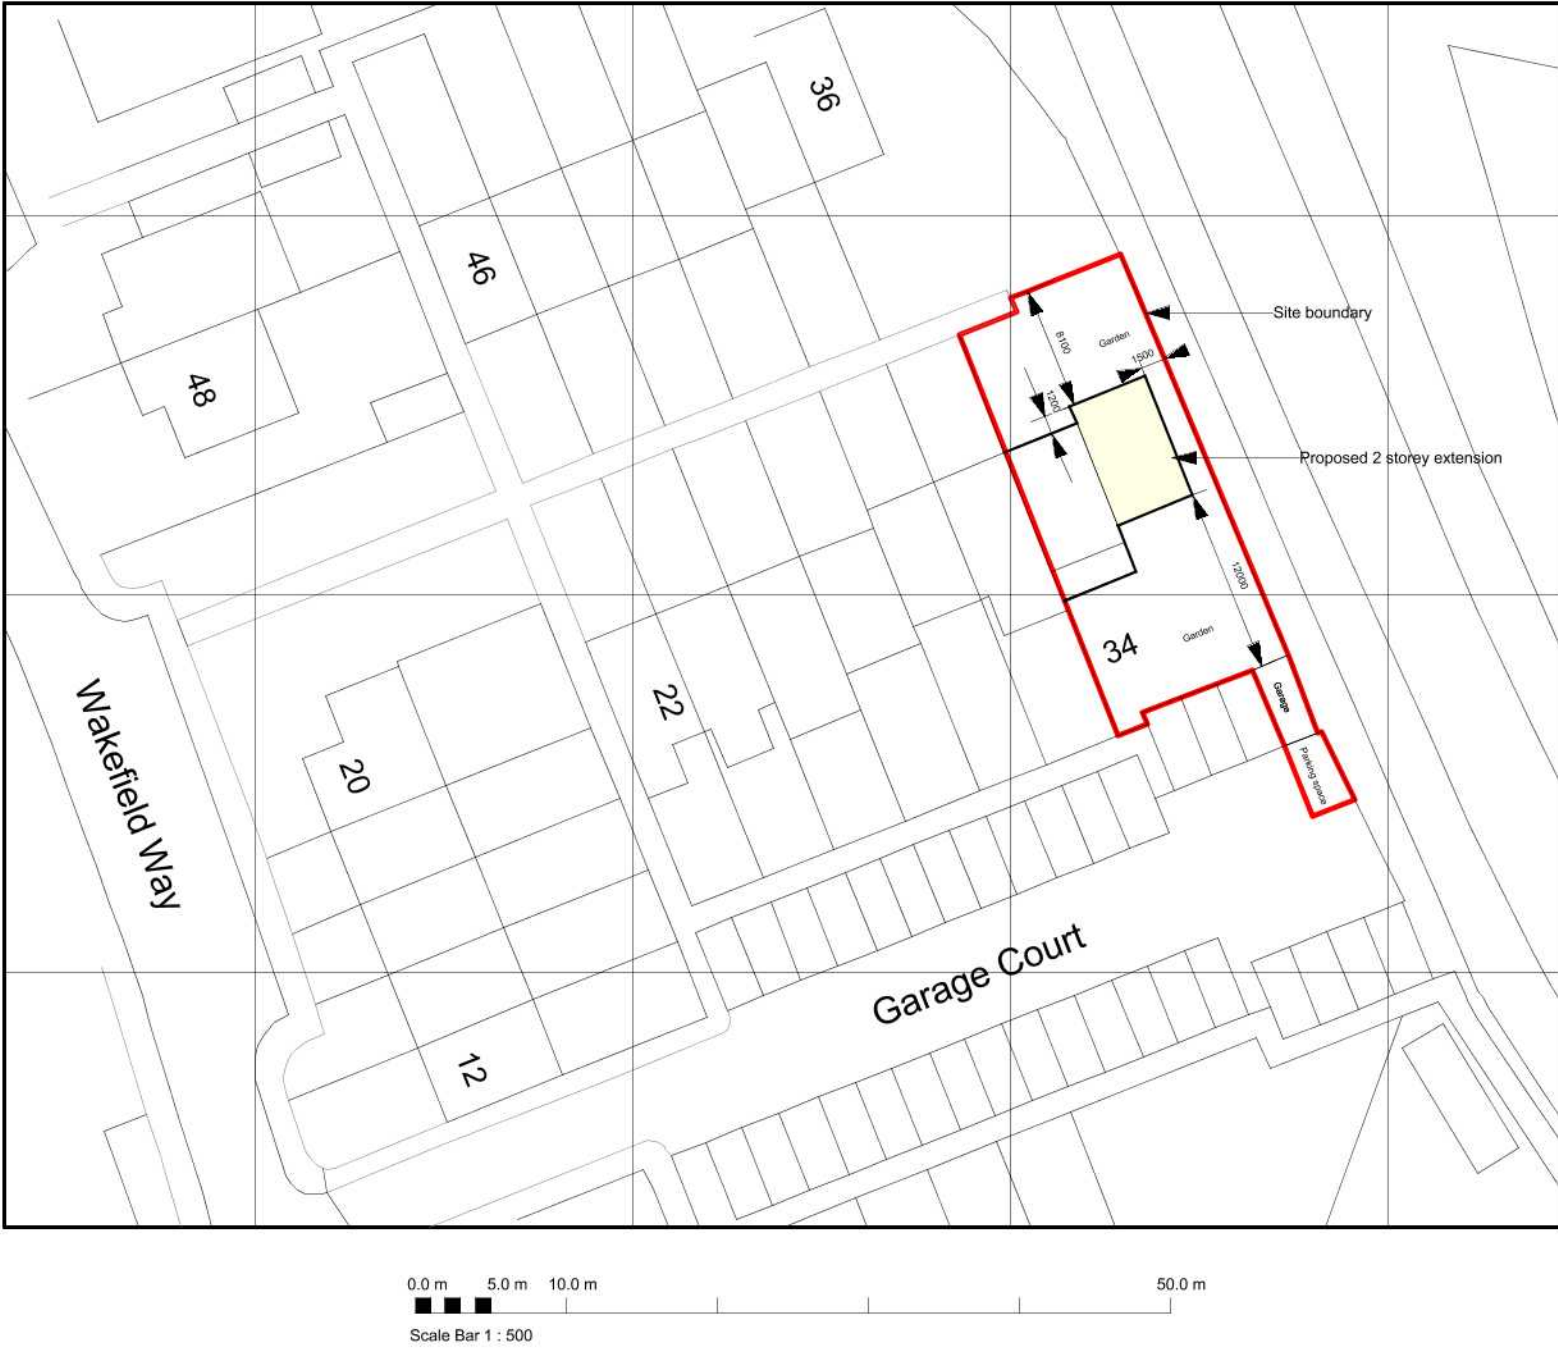

Block Plan

Scale 1 : 500

IVON BLUMER ARCHITECTS LTD				 Orchard House Studio 41 West Drive Aldwick Bay West Sussex PO21 4LZ Tel 01243 262987 www.ivonblumerarchitects.com ivon@ivonblumerarchitects.com
PROJECT	Wakefield Way	DATE	6/07/19	
TITLE	Site Plans	DRG NO	IBA/541/01	
SCALE	As Noted	REVISIONS		