




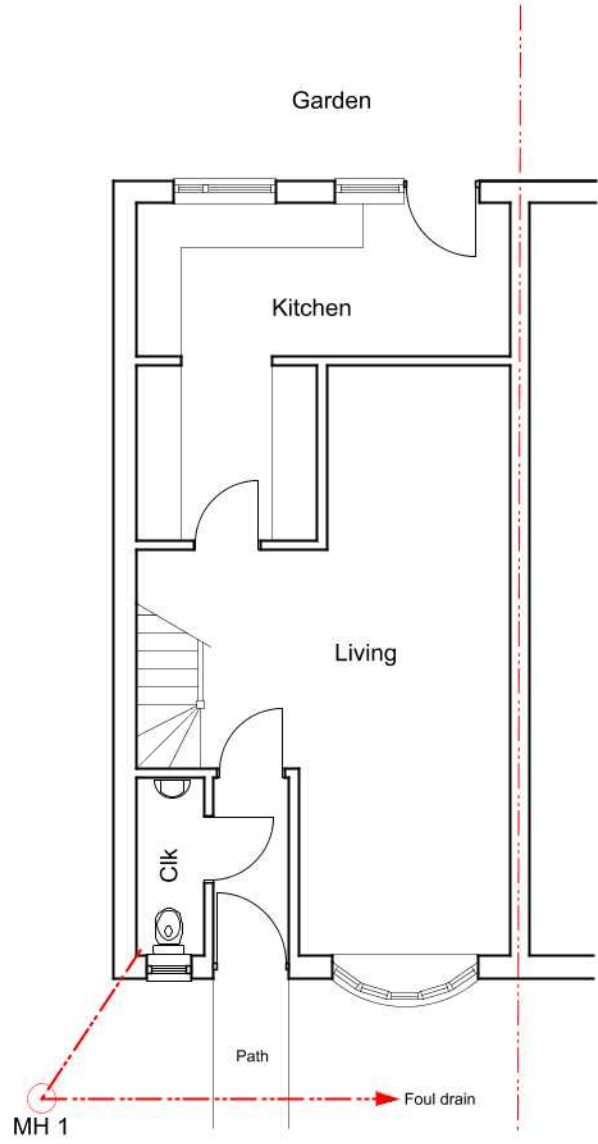


Existing Ground Floor Plan

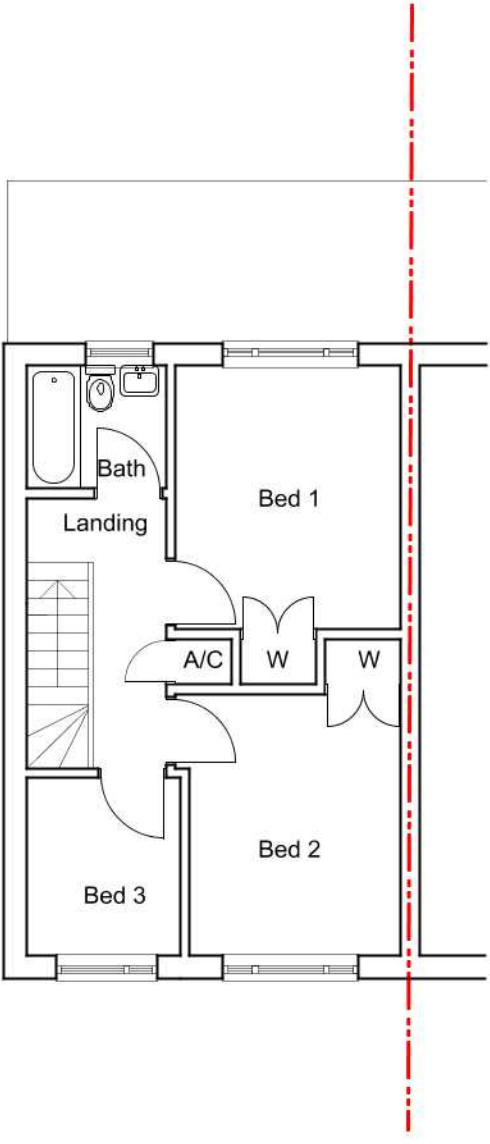

Existing First Floor Plan

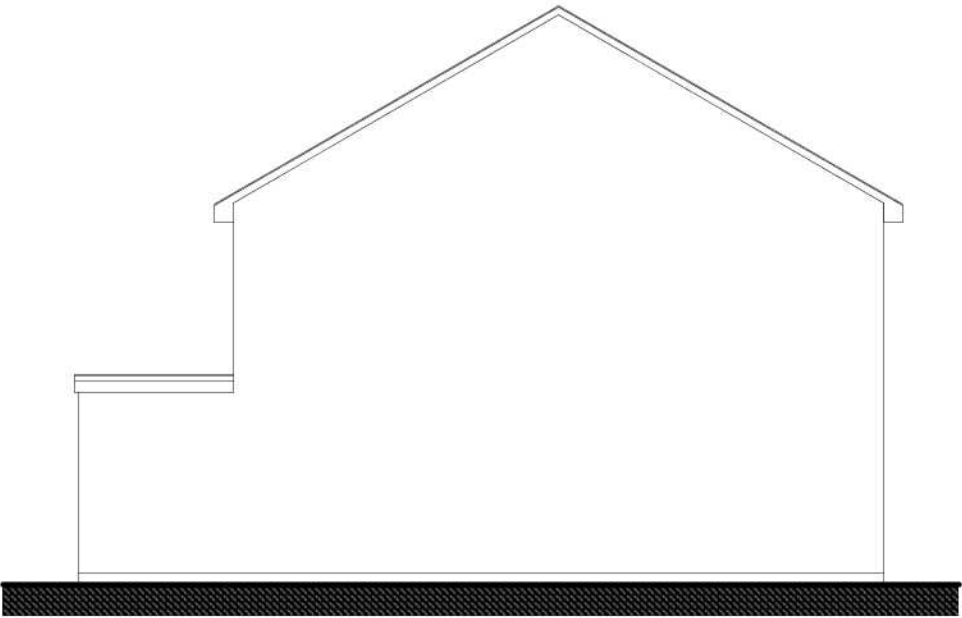

Side Elevation

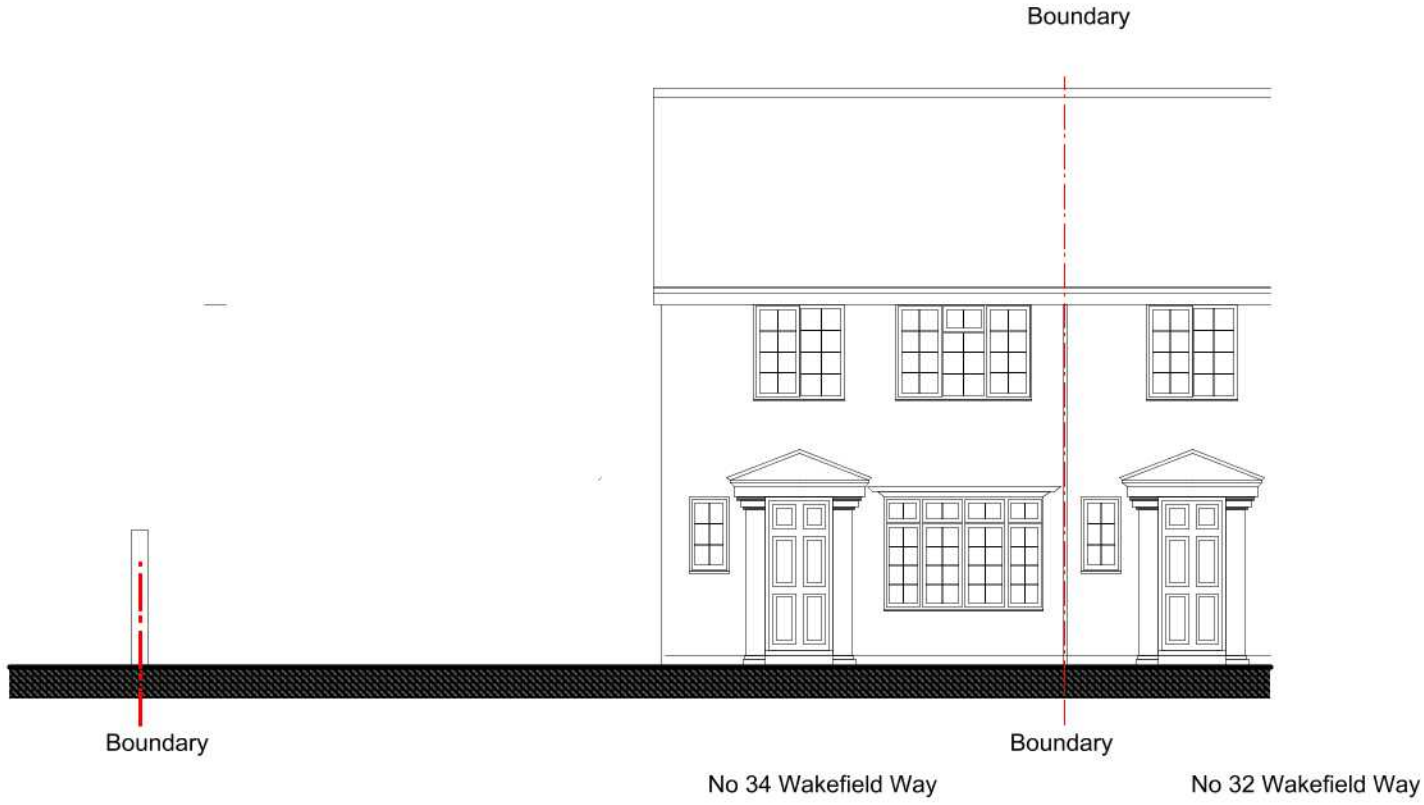

Existing Front Elevation

Material Schedule

Walls	LBC brick to match
Roof	Concrete pantiles
Windows	uPVC
Door	Painted timber



Existing Rear Elevation

IVON BLUMER ARCHITECTS LTD			
PROJECT	Wakefield Way	DATE	06/07/19
TITLE	Existing Plans	DRG NO	IBA/520/02
SCALE	1 : 100	REVISIONS	

IBA

Orchard House Studio
41 West Drive
Aldwick Bay
West Sussex
PO21 4LZ
Tel 01243 262987
www.ivonblumerarchitects.com
ivon@ivonblumerarchitects.com