




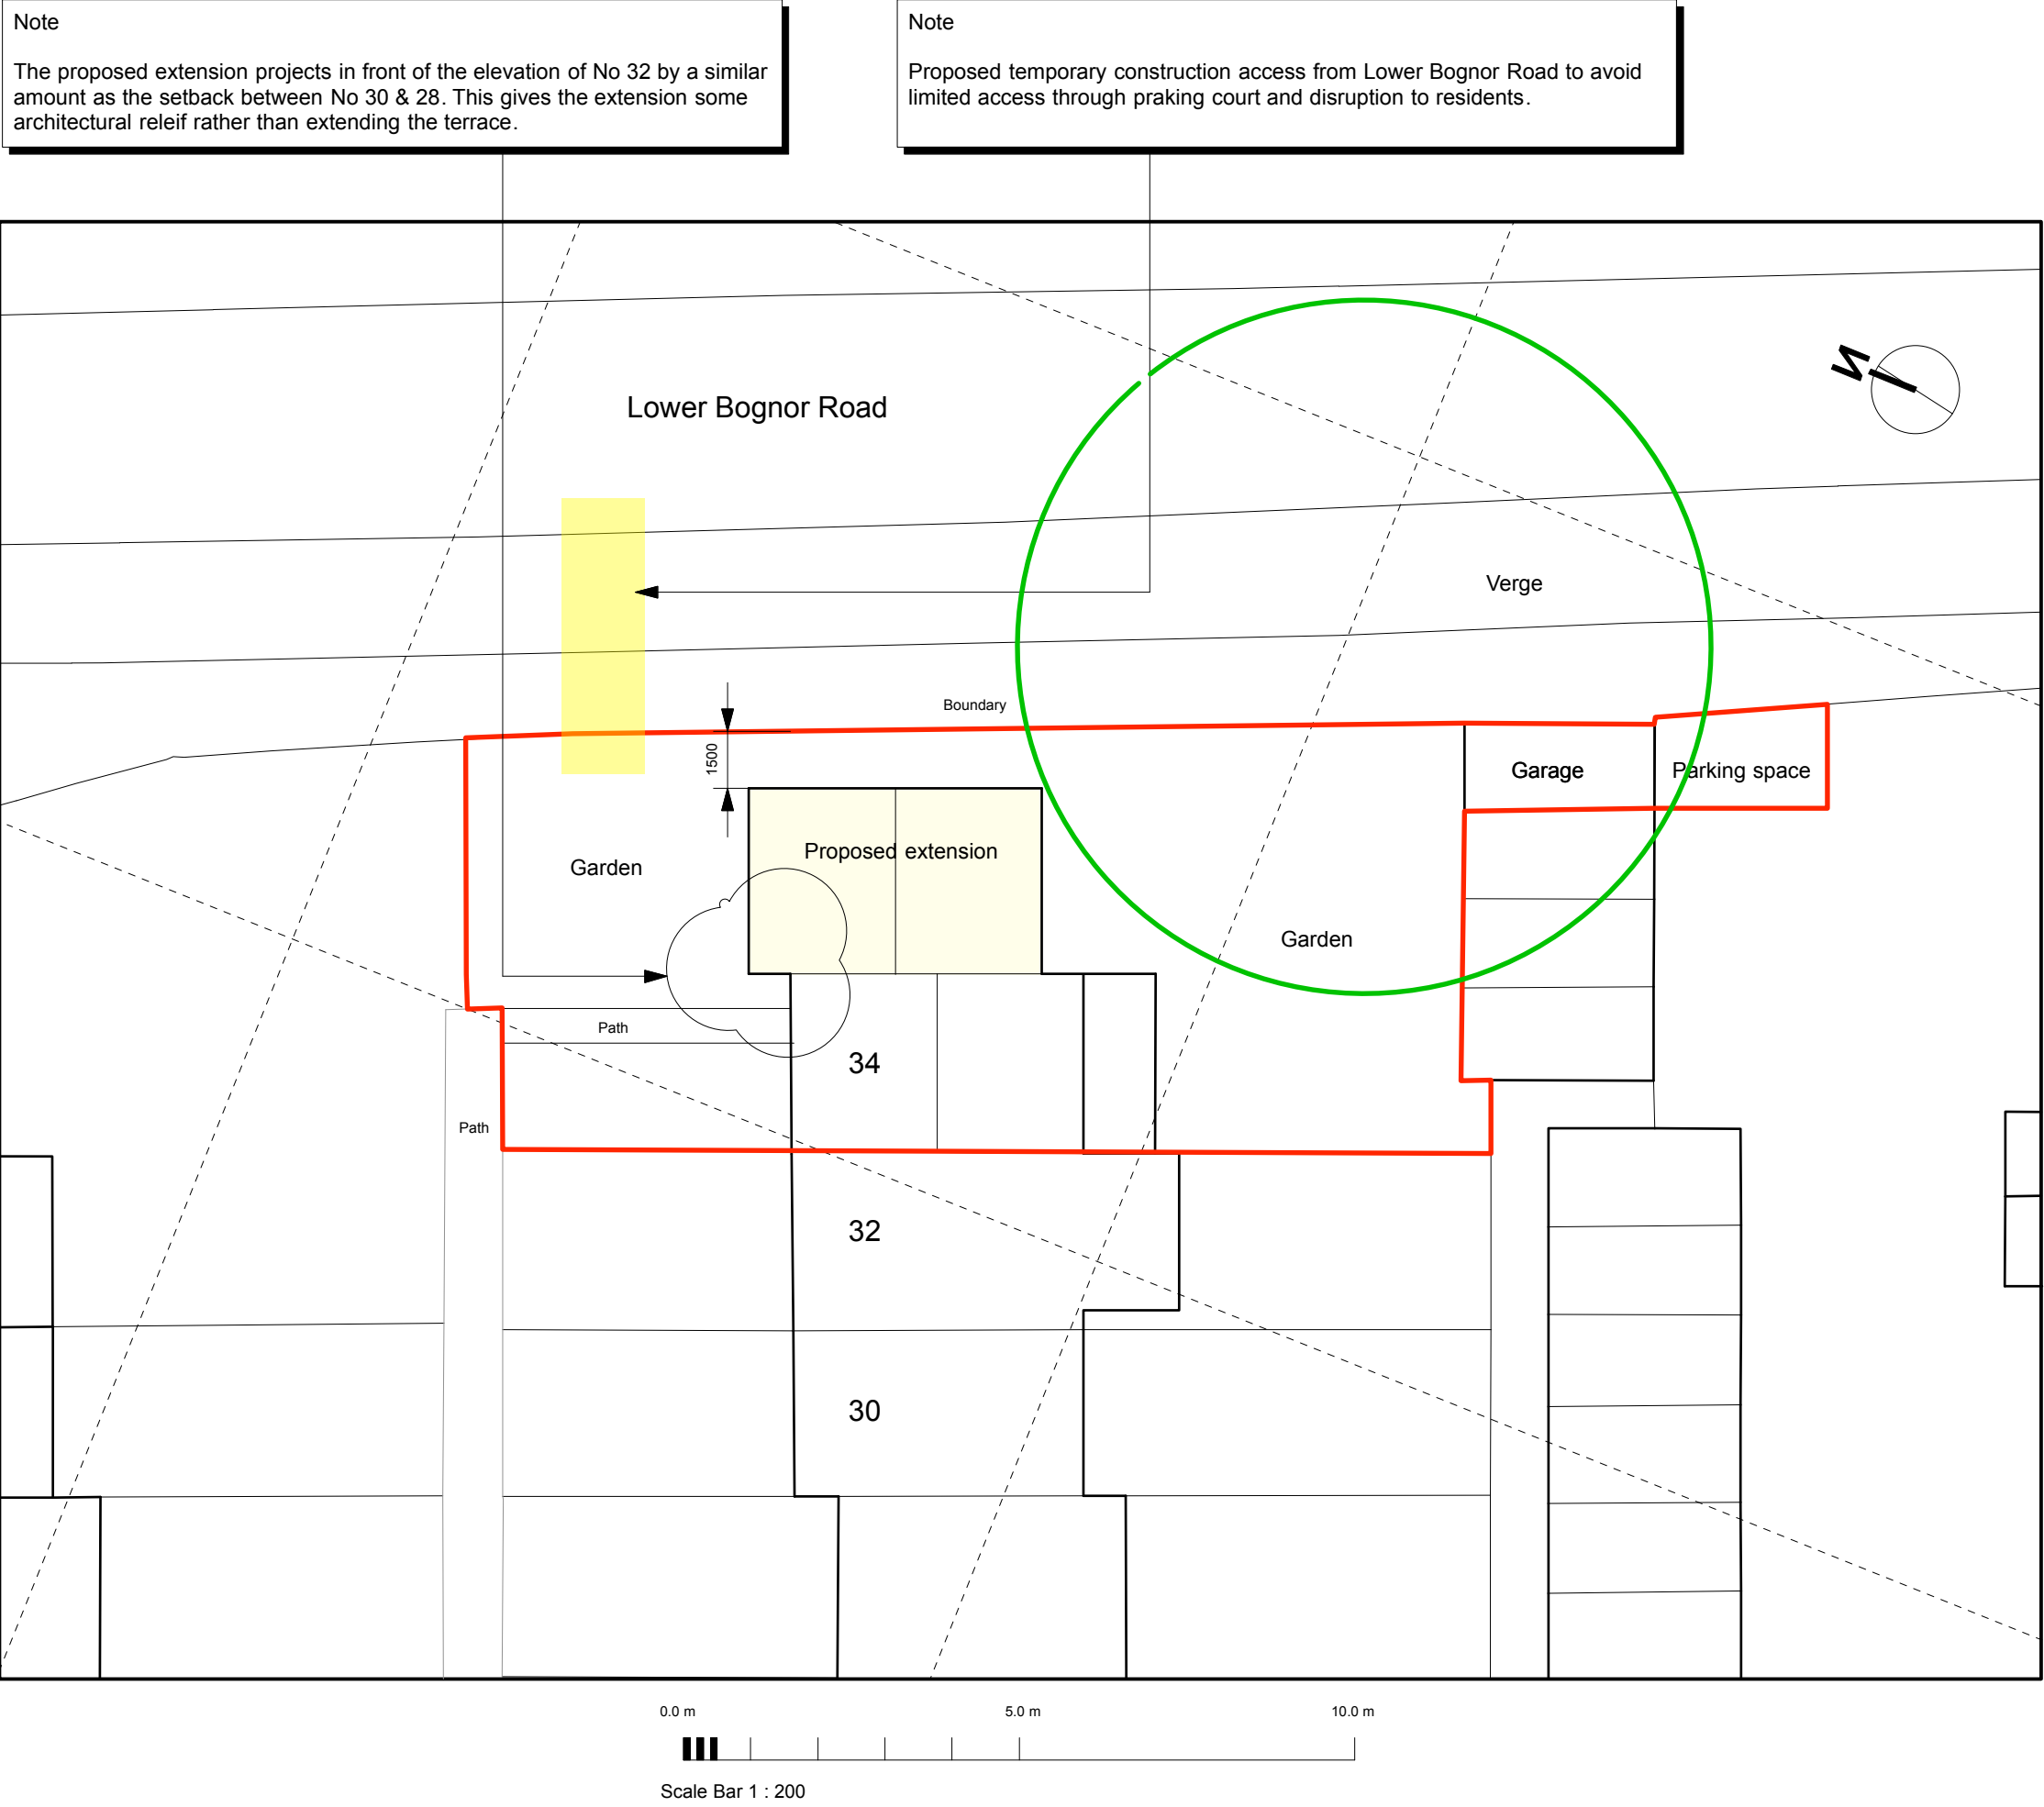

Site Plan
Scale 1 : 200

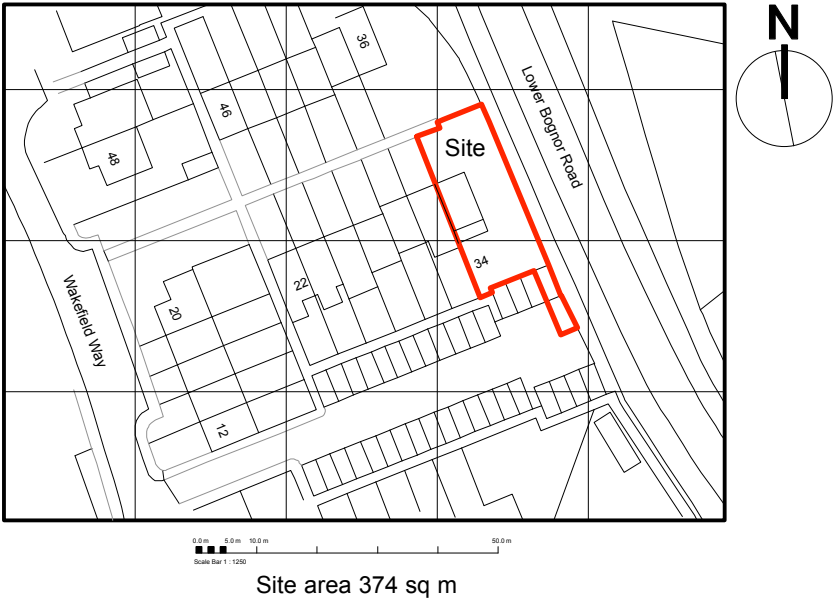

Location Plan
Scale 1 : 1250

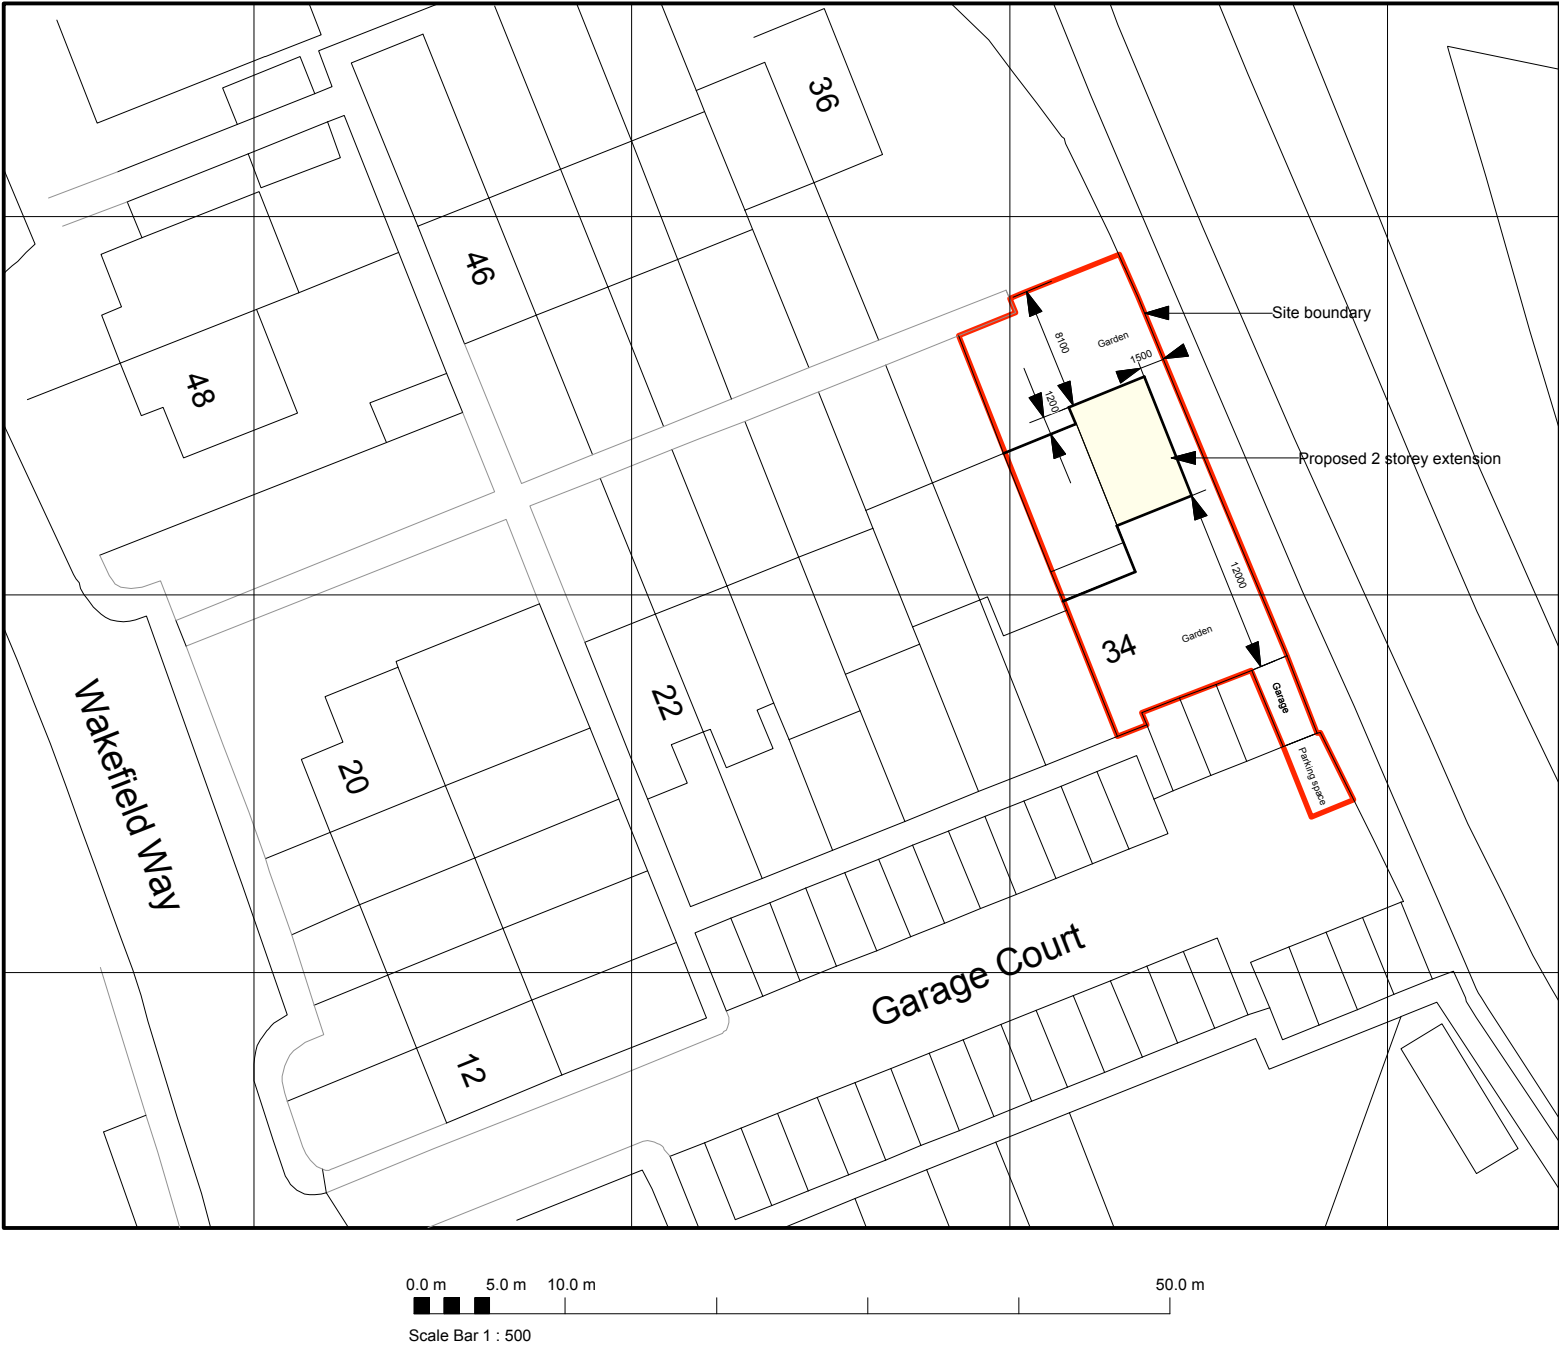

Block Plan
Scale 1 : 500

IVON BLUMER ARCHITECTS LTD			
PROJECT	Wakefield Way	DATE	6/07/19
TITLE	Site Plans	DRG NO	IBA/541/01
SCALE	As Noted	REVISIONS	

Orchard House Studio
41 West Drive
Aldwick Bay
West Sussex
PO21 4LZ
Tel 01243 262987

www.ivonblumerarchitects.com
ivon@ivonblumerarchitects.com