




Revisions:

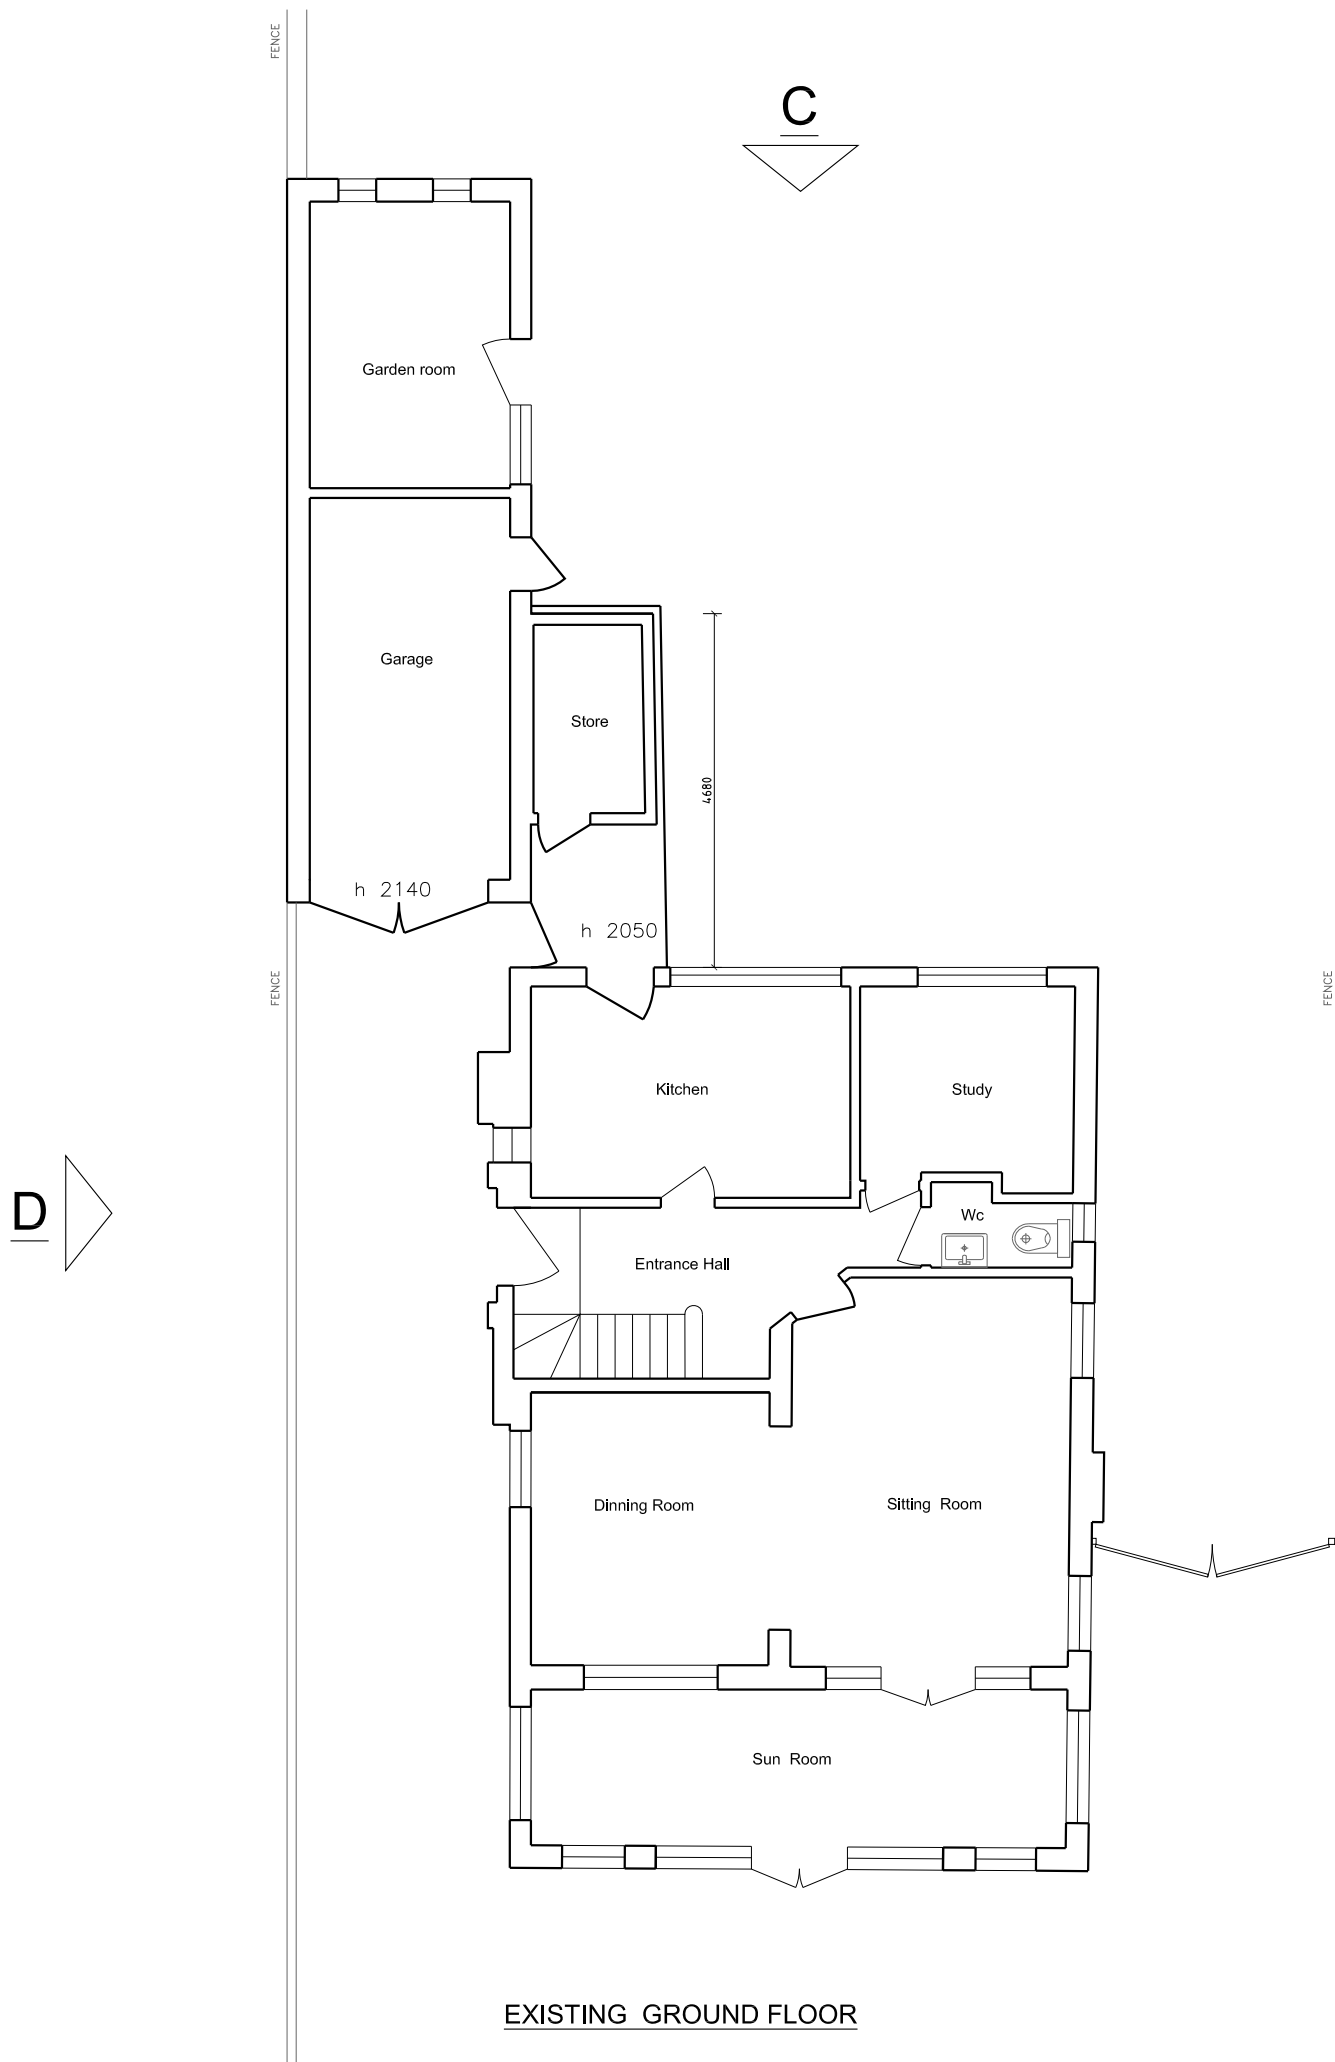

EXISTING GROUND FLOOR

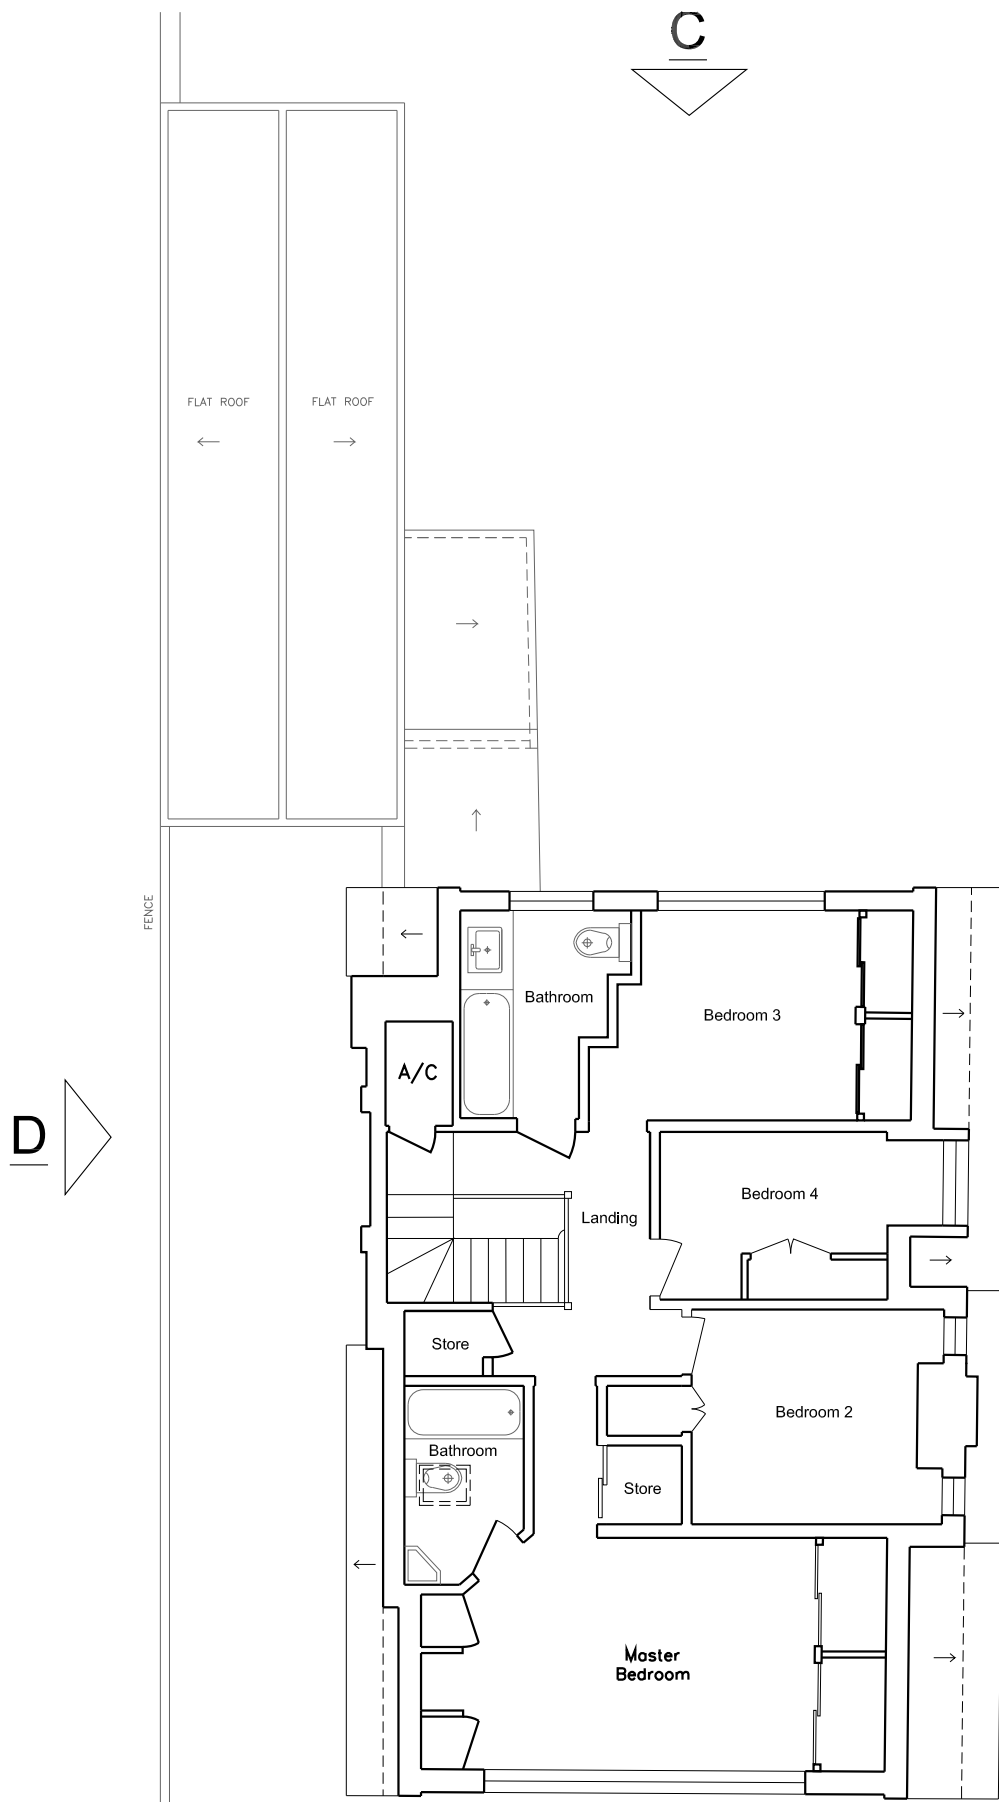


PROPOSED 1ST FLOOR

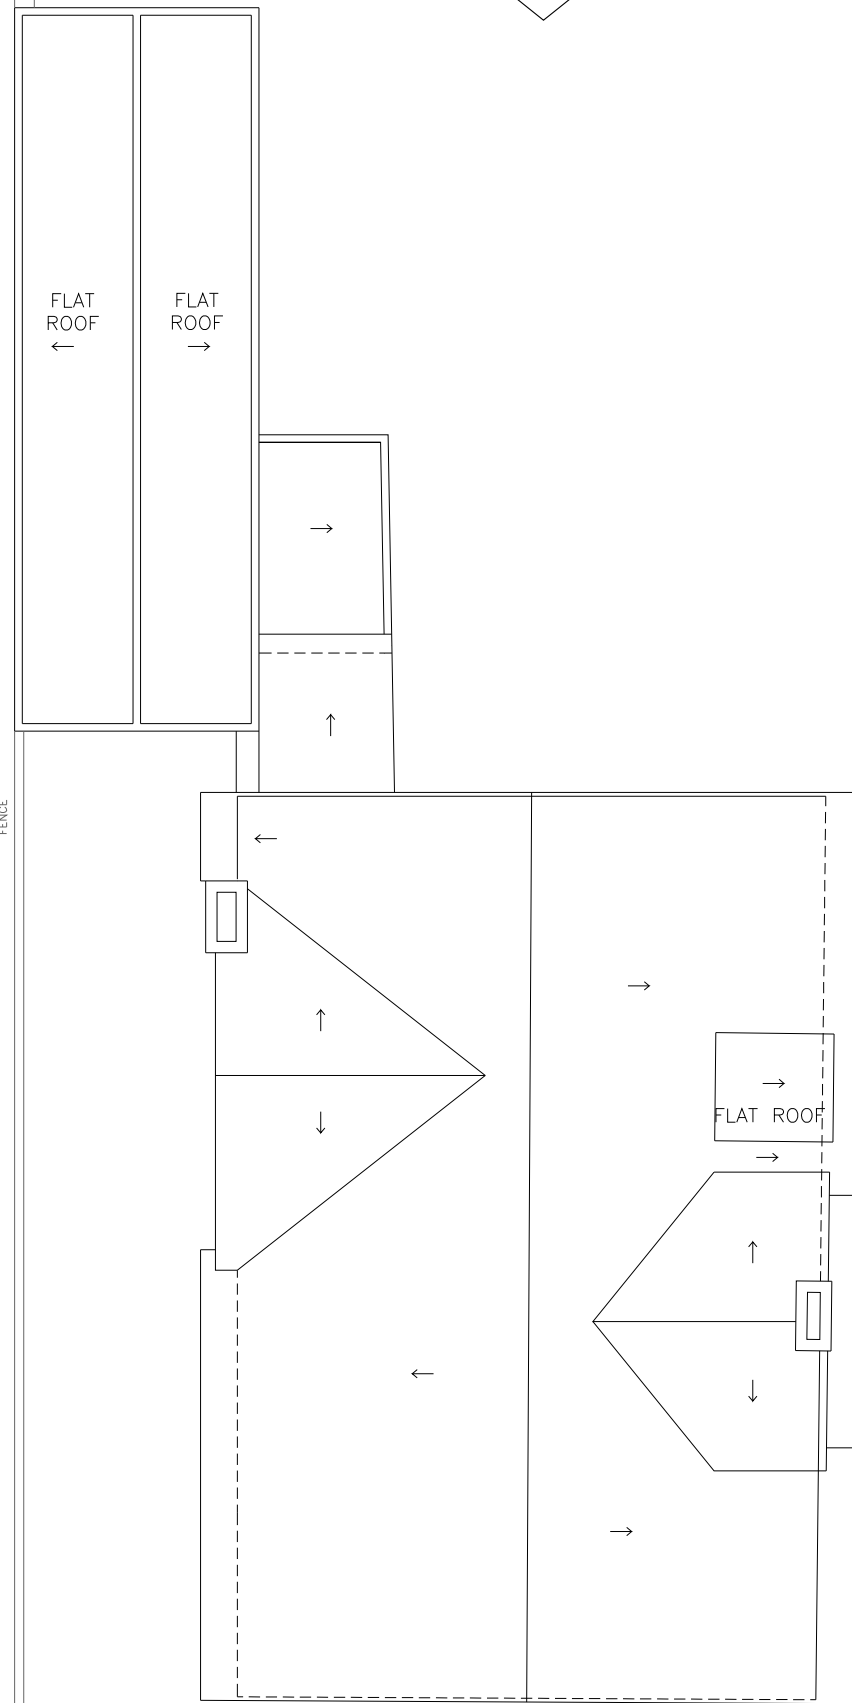

EXISTING ROOF PLAN



EXISTING A - FACING ELEVATION

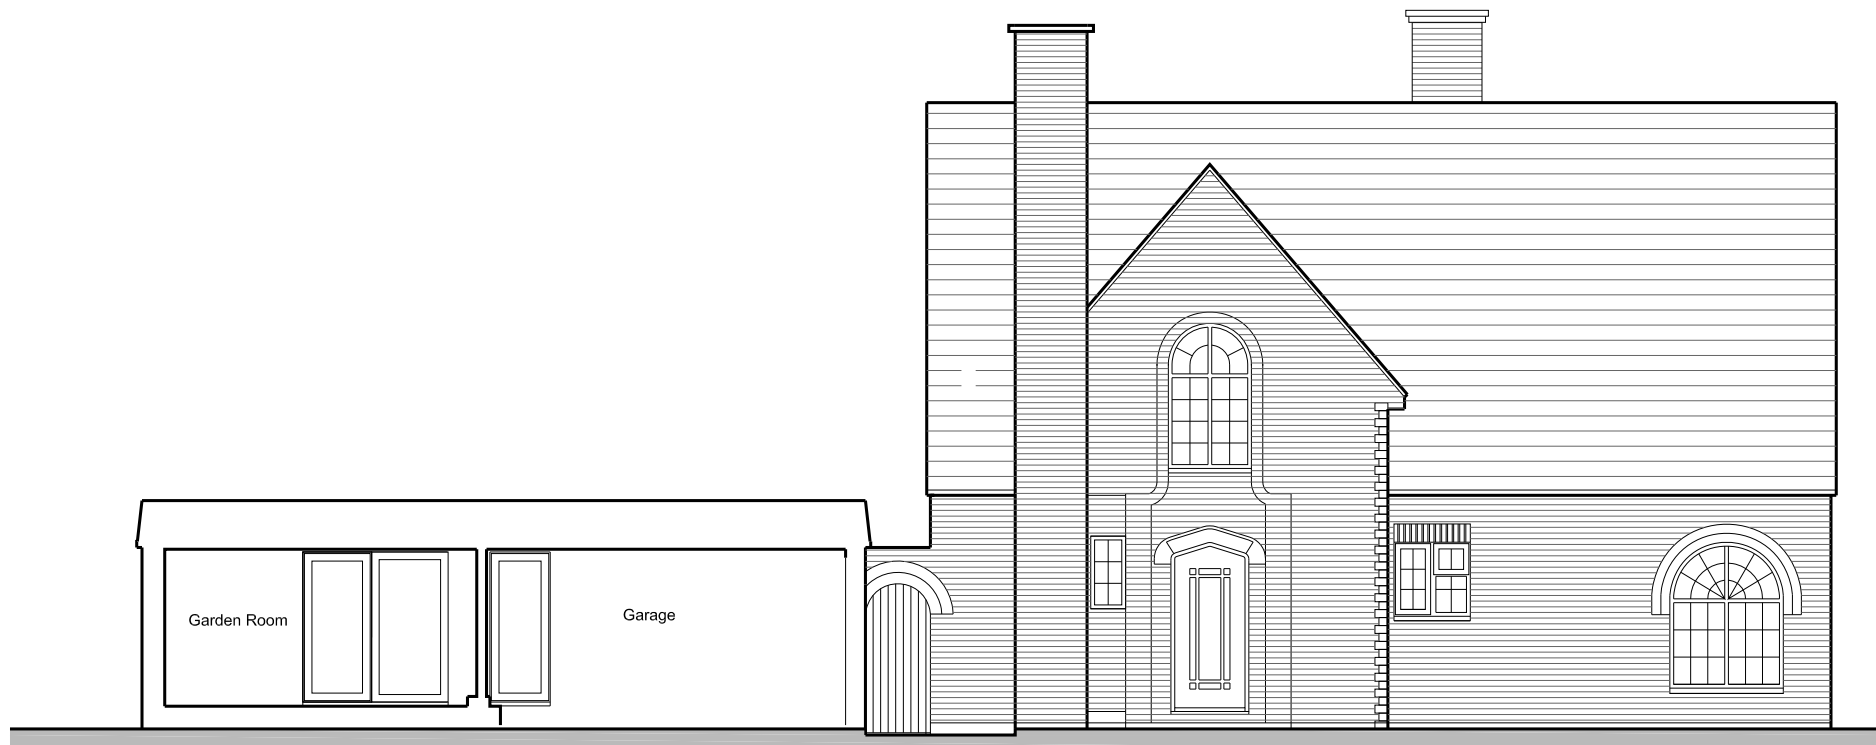


EXISTING D - FACING ELEVATION



EXISTING C - FACING ELEVATION



EXISTING B - FACING ELEVATION

 

jjr designs
Suite 2b
Church House,
94 Felpham Road
Felpham
West Sussex,
PO22 7PG
TEL: 01243 822081

Architectural Services
Planning
Building Regs
On Site Supervision
Landscape Design

e-mail: info@jjrdesigns.com

Client:
MR & MRS D PHILLIPS

Project:
205 MANOR WAY
BOGNOR REGIS, PO21 4HW

Drawing Title:
EXISTING PLANS & ELEVATIONS

Issue status:					
Outline proposals ☐		Production information ☐		Scheme design ☐	
Tender drawing ☐		Detail design ☐		Contract drawing ☐	
Scale:	Drawn:	Checked:	Approved:	Date:	
1:100	V. Botezat	R. Stefonski		05.12.2017	
Job No:		Drawing No:		Revision:	
1326		103			