




Revisions:

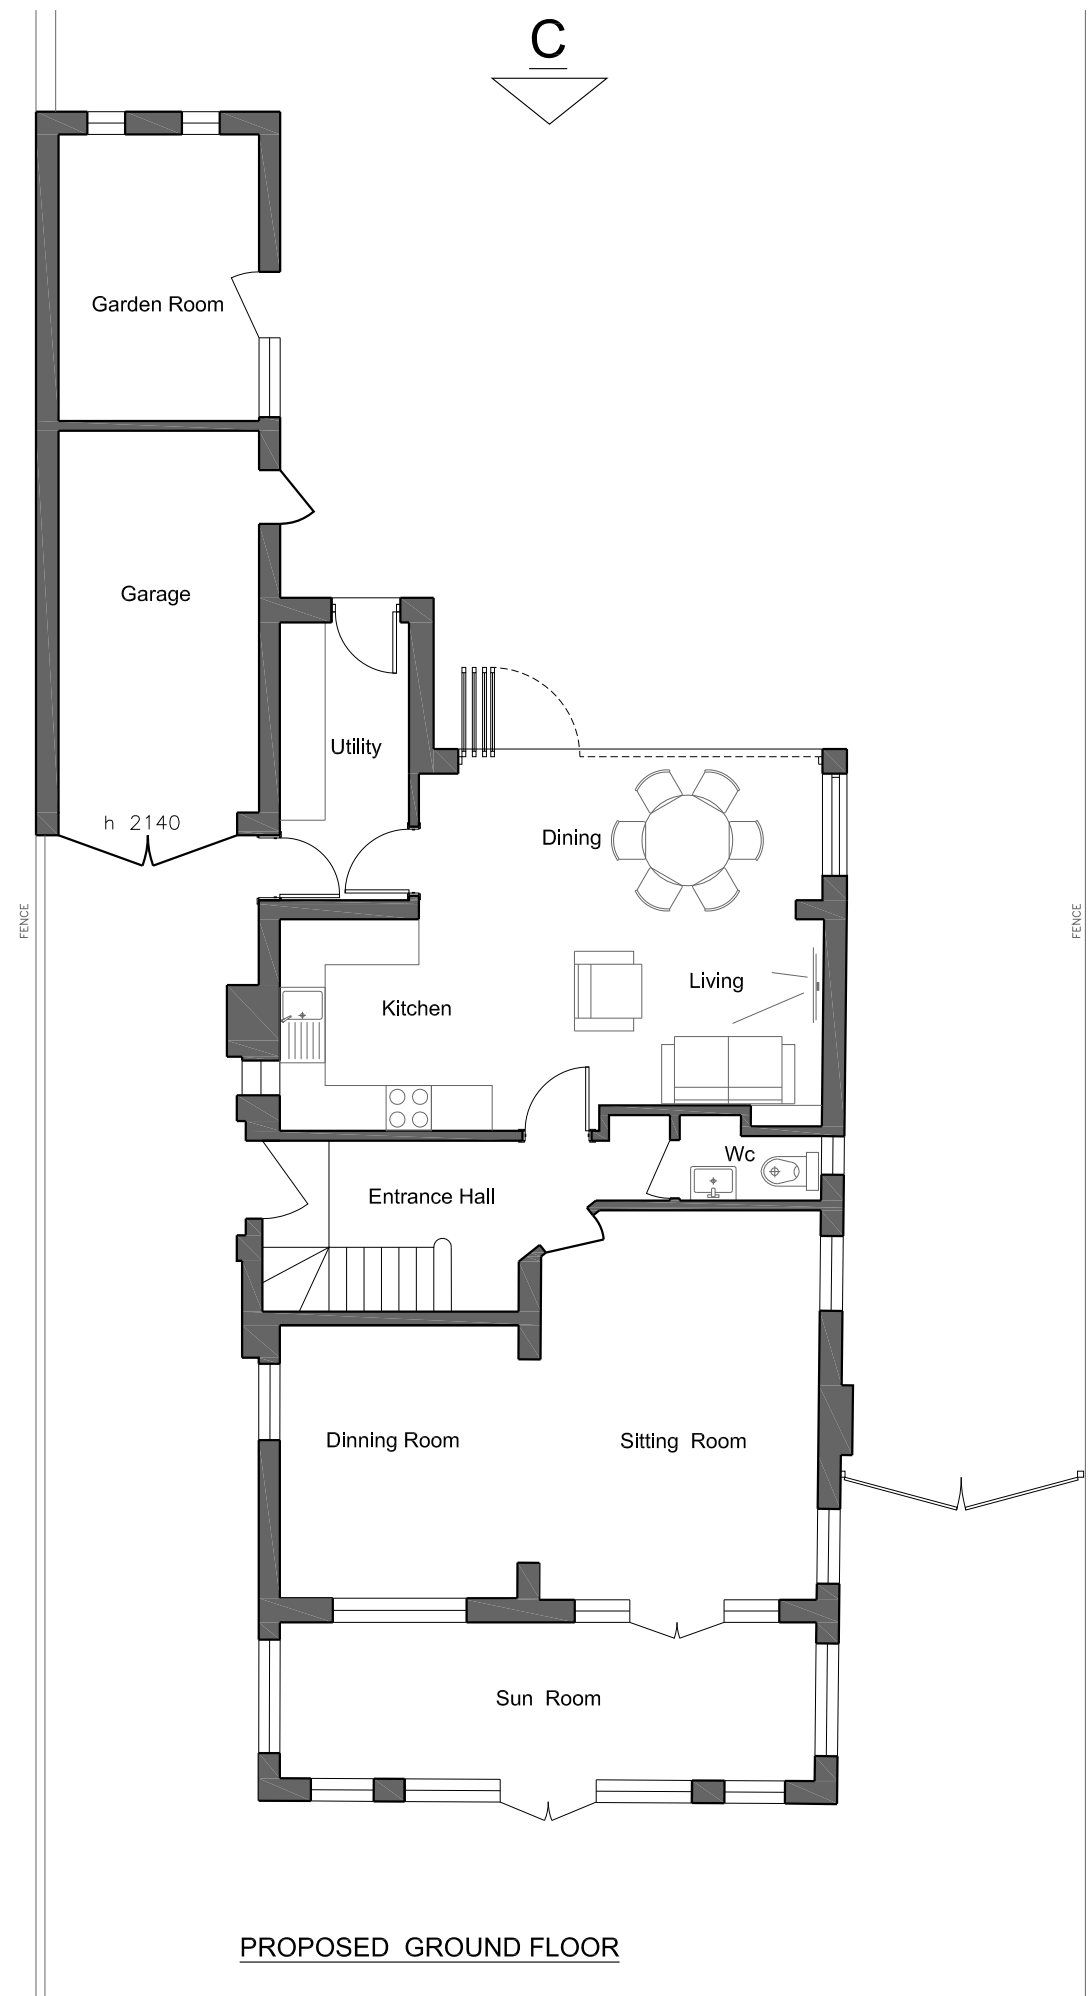


PROPOSED GROUND FLOOR

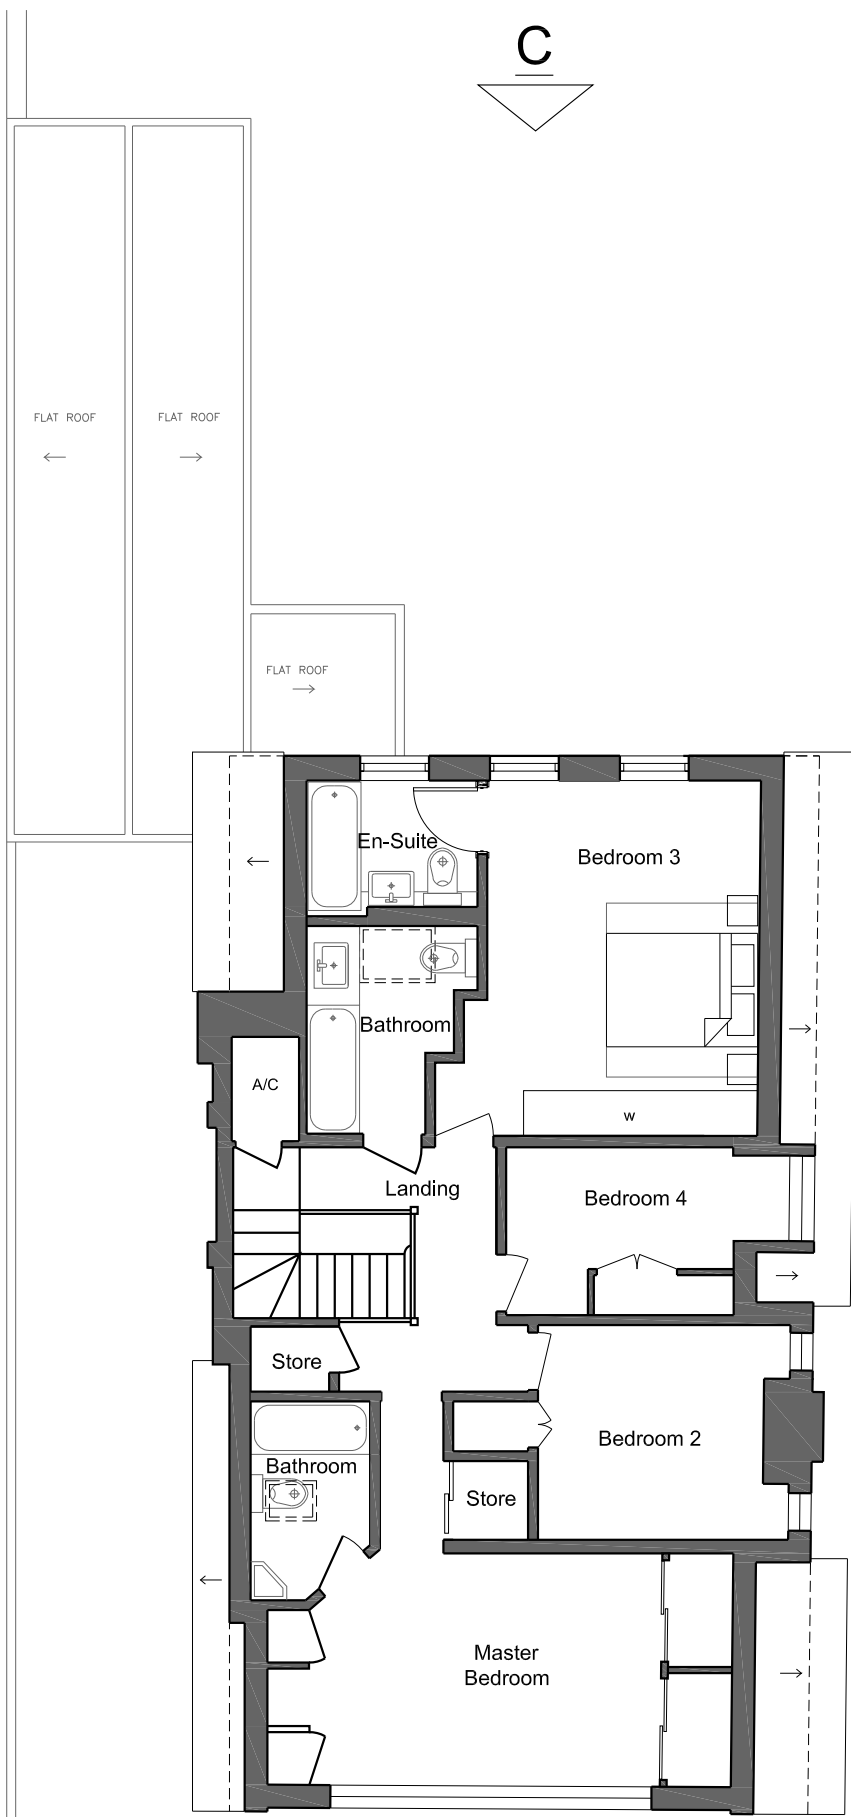

PROPOSED 1ST FLOOR

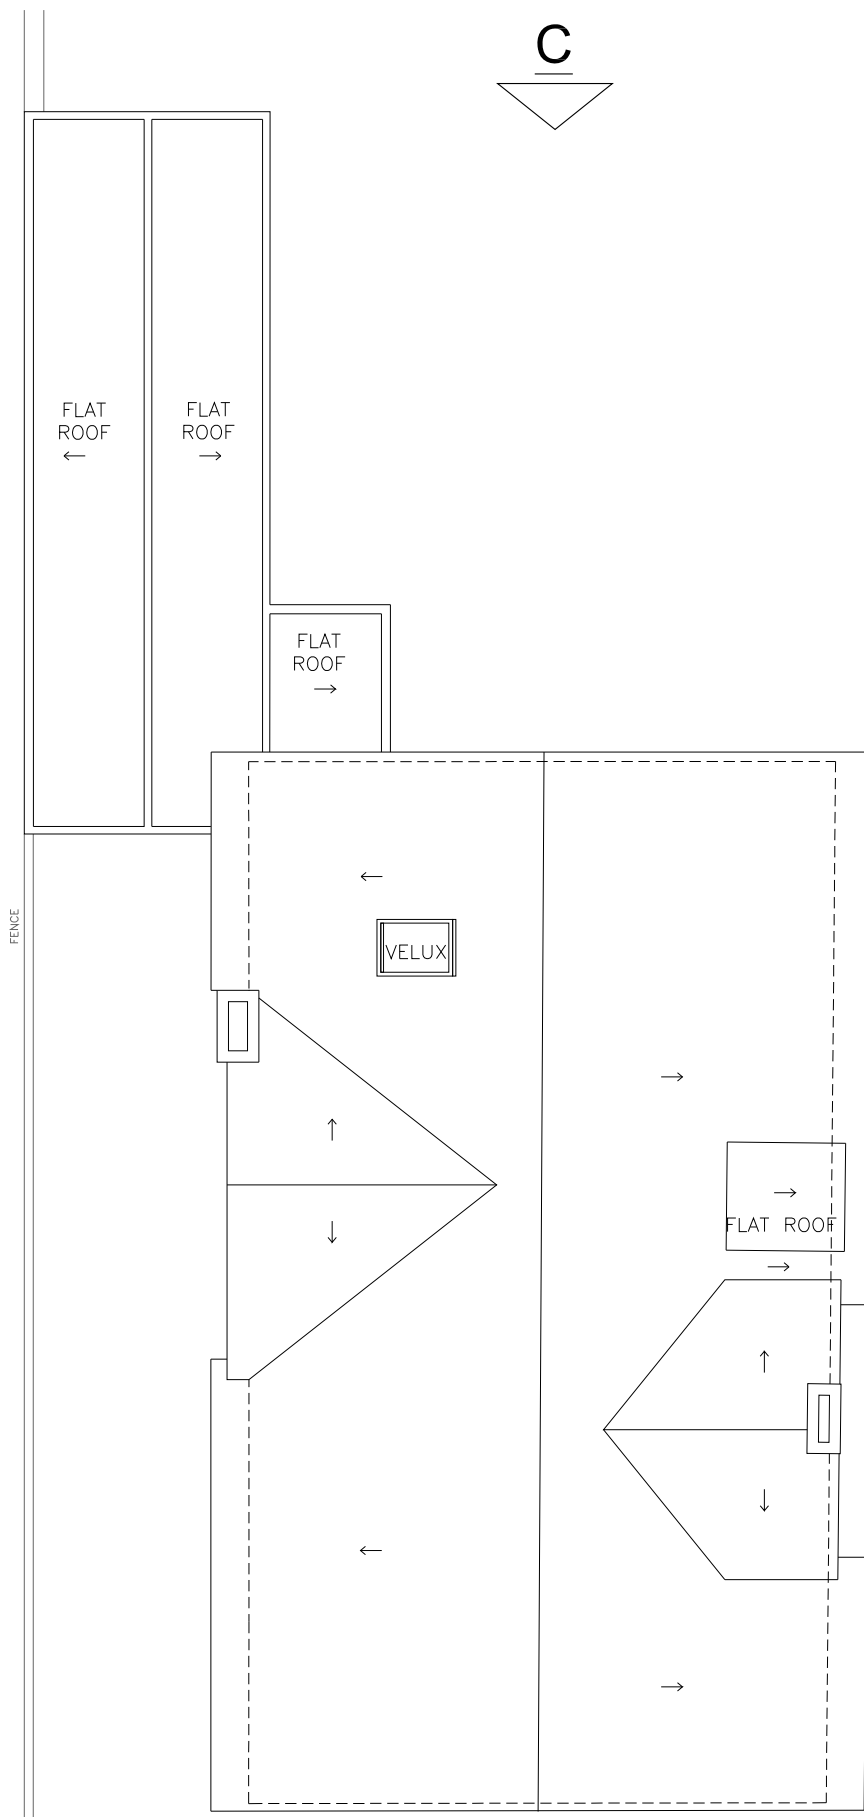

PROPOSED ROOF PLAN

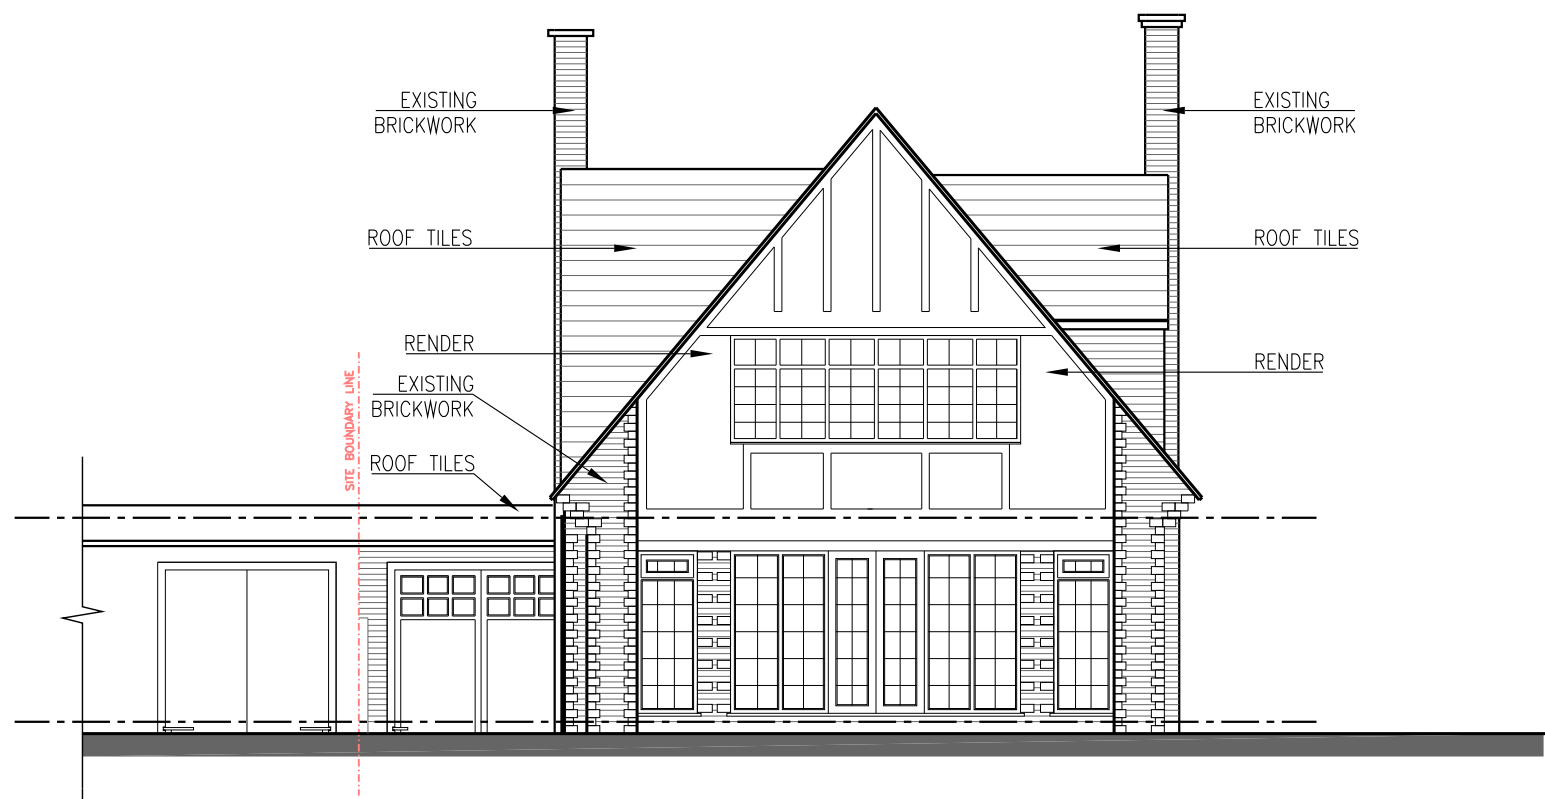

PROPOSED A - FACING ELEVATION



PROPOSED D - SECTIONAL ELEVATION



PROPOSED B - FACING ELEVATION



PROPOSED C - FACING ELEVATION

REV A 18.06.18 EXISTING WC WINDOW ADDED ON ELEVATION B; TITLE AMENDED FOR GROUND FLOOR.

jjr designs Suite 2b Church House, 94 Felpham Road, Felpham West Sussex, PO22 7PG. TEL: 01243 822081
Architectural Services Planning Building Regs On Site Supervision Landscape Design

e-mail: info@jjrdesigns.com

Client:
MR & MRS D PHILLIPS

Project:
205 MANOR WAY
BOGNOR REGIS, PO21 4HW

Drawing Title:
PROPOSED PLANS & ELEVATIONS

Issue status:					
Outline proposals ☐		Production information ☐		Scheme design ☐	
Tender drawing ☐		Detail design ☐		Contract drawing ☐	
Scale:	Drawn:	Checked:	Approved:	Date:	
1:100	V. Botezot	R. Stefonski		05.12.2017	
Job No:		Drawing No:		Revision:	
1326		104		A	

