


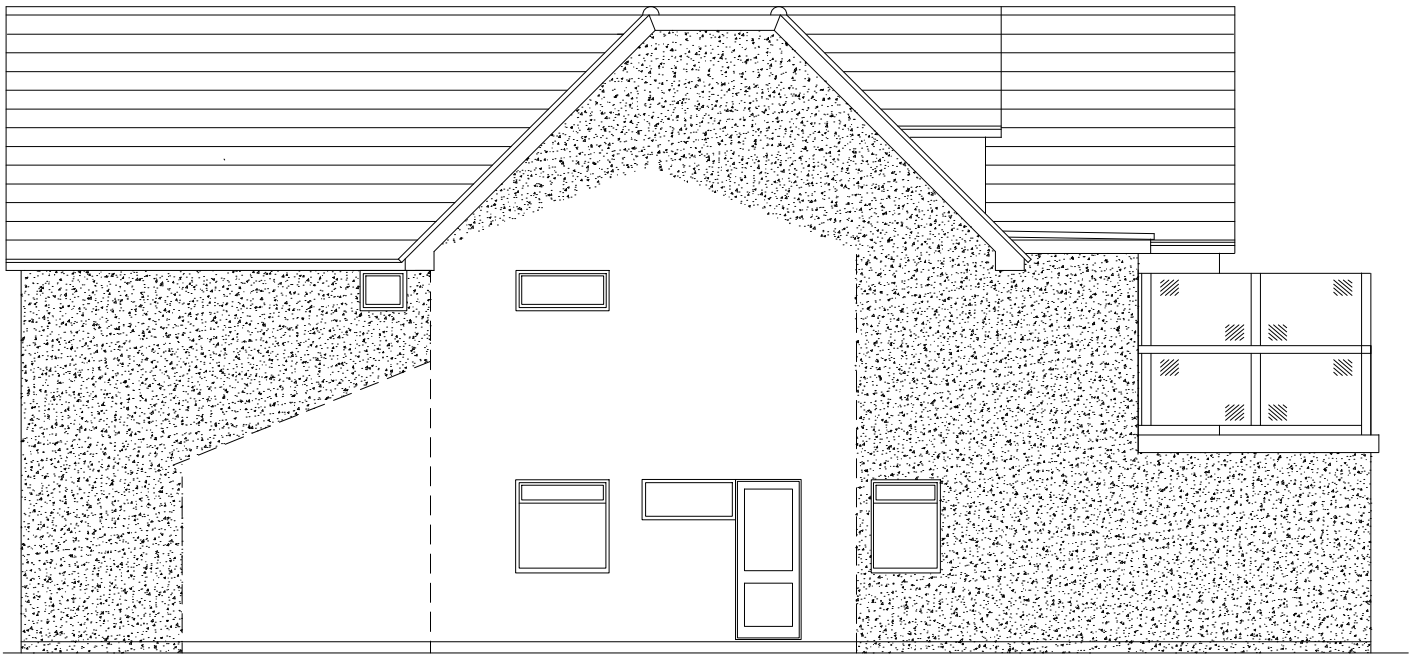


NEW NORTH ELEVATION




NEW SOUTH ELEVATION



NEW WEST ELEVATION

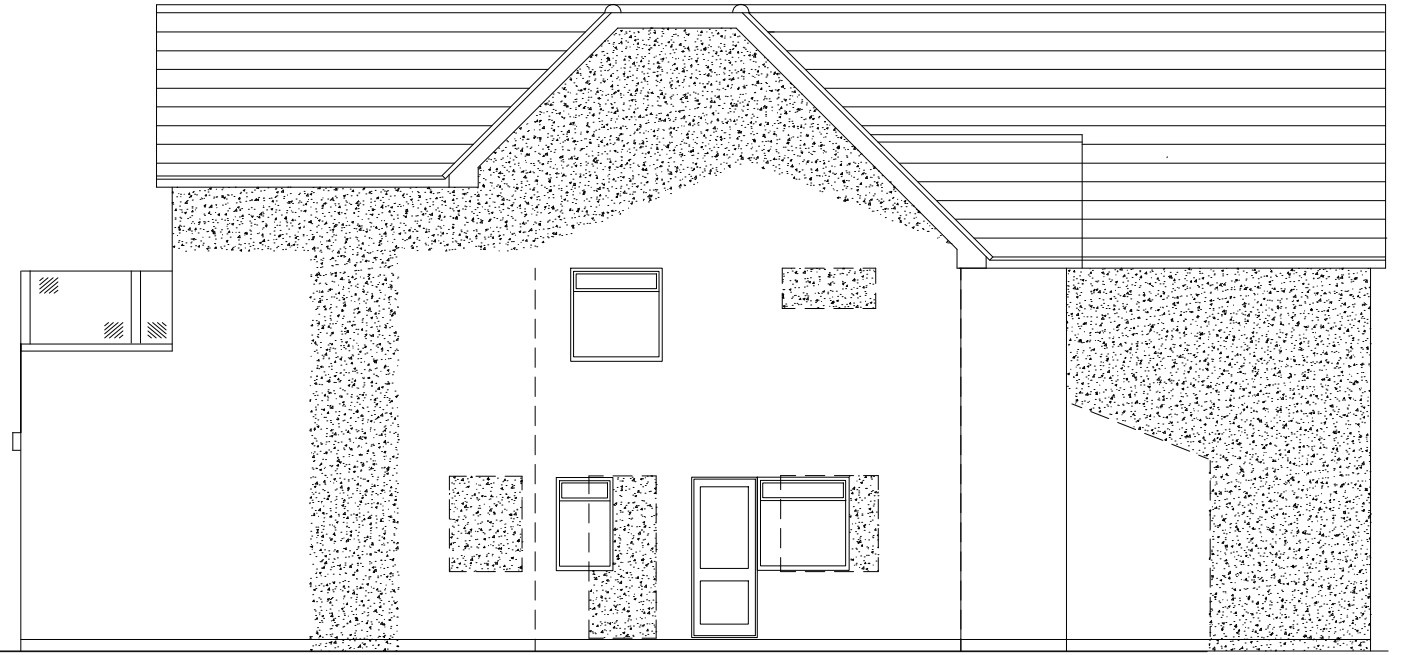

NEW EAST ELEVATION

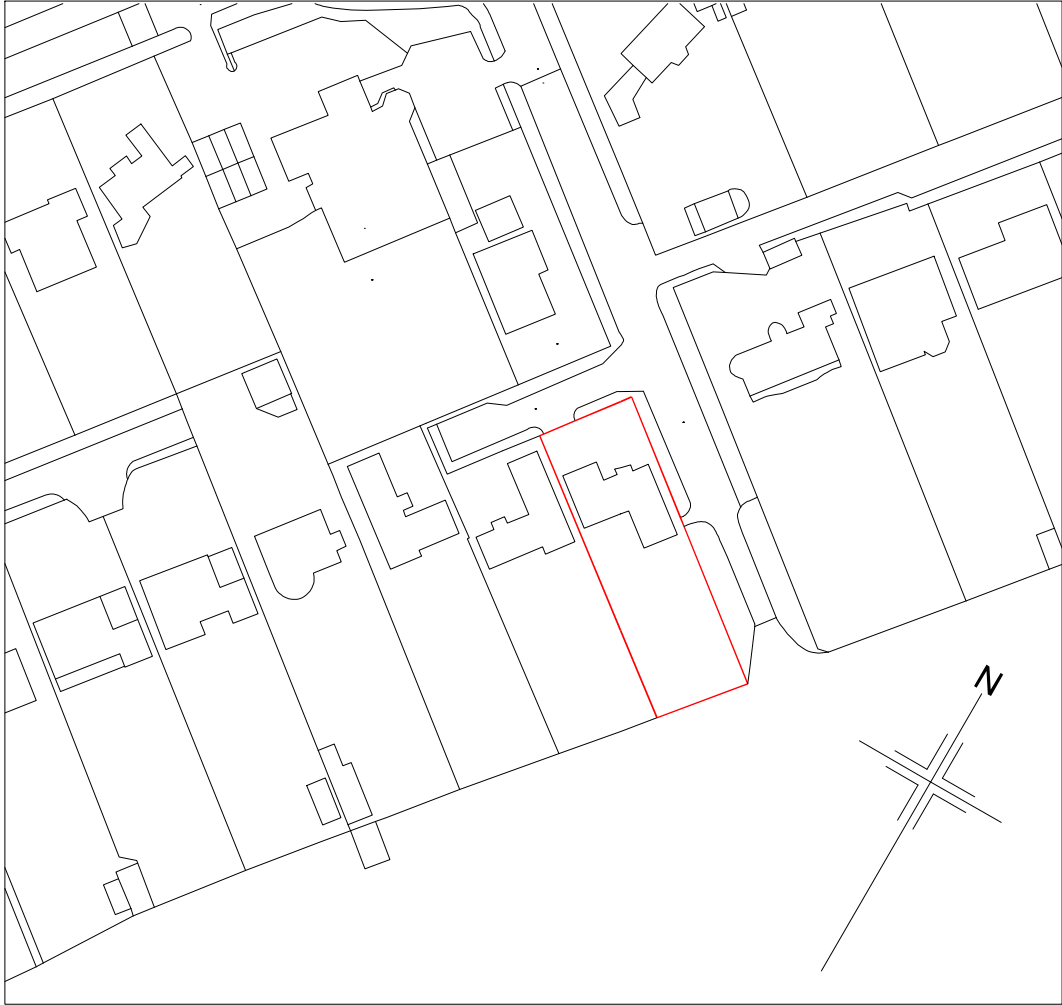

LOCATION PLAN

Do not scale from drawings
(excepting Local Authorities)
All dimensions to be checked on site

All work to comply with Building Regulations,
British Standards, manufacturer's instructions
/specifications and engineer's calculations at
all times. Construction must also comply with
all safety at work regulations.Additional work
may be requested by the building inspector
as work proceeds to ensure the new building
complies with all building regulations.

No	Change	Date	Init

BKM PLANS
architectural
plans and
drawing
service

Title:
1 The Dunes
Aldwick Bay
Bognor Regis

Scale:	1:100 1:1250
Date:	2 June 2015
Drawn by:	

Drawing 5 / 6

All drawings are copyright of BKM
architectural plans and drawings srevice
and may not be reproduced without prior
permissions