


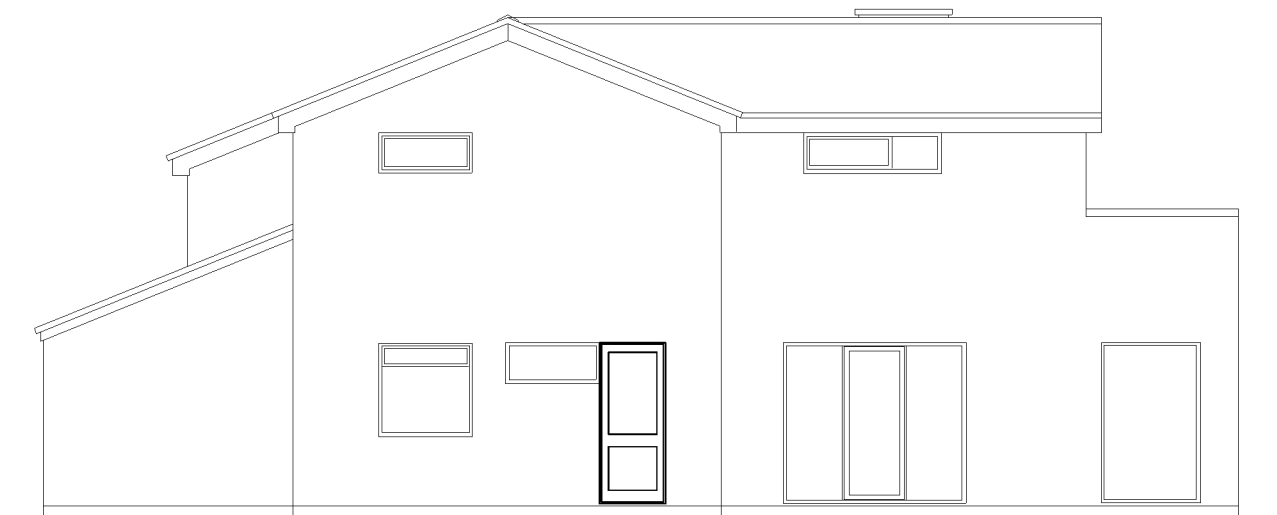


EXISTING NORTH ELEVATION




EXISTING SOUTH ELEVATION



EXISTING WEST ELEVATION

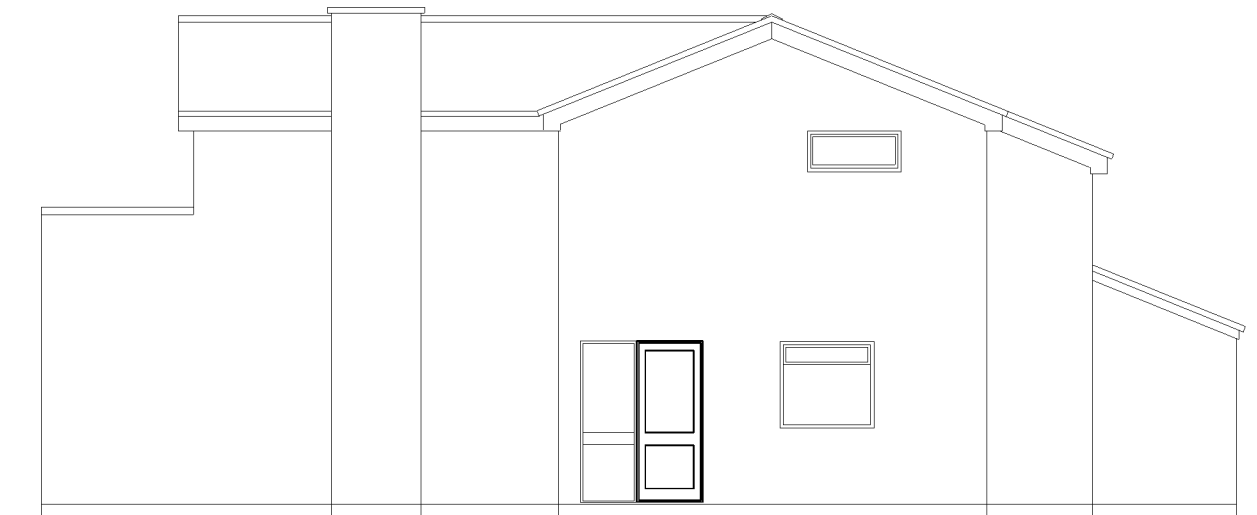

EXISTING EAST ELEVATION

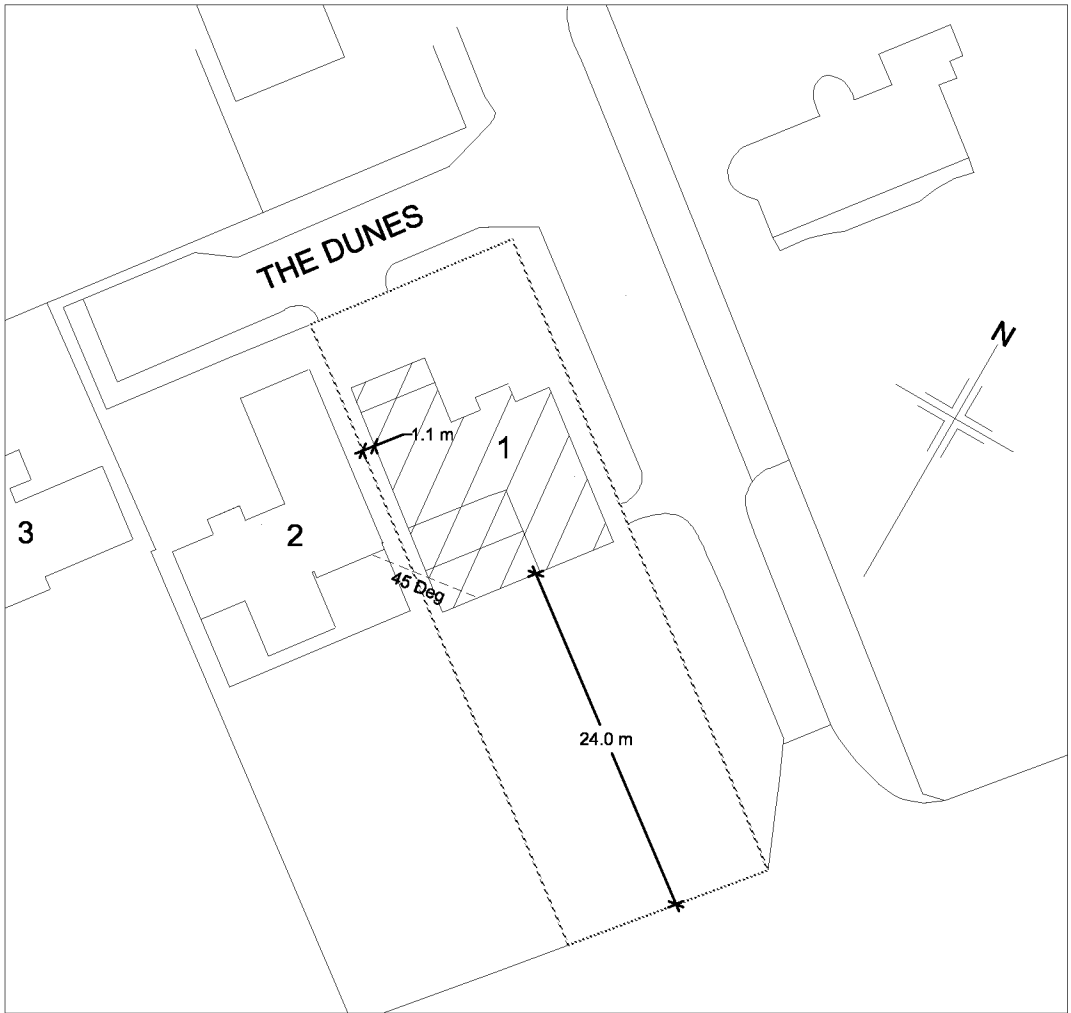

SITE PLAN

Do not scale from drawings
(excepting Local Authorities)
All dimensions to be checked on site

All work to comply with Building Regulations,
British Standards, manufacturer's instructions
/specifications and engineer's calculations at
all times. Construction must also comply with
all safety at work regulations. Additional work
may be requested by the building inspector
as work proceeds to ensure the new building
complies with all building regulations.

No	Change	Date	Init
	Revised roof and omit extension over garage	20/09/2015	

BKM PLANS
architectural
plans and
drawing
service

Title:
1 The Dunes
Aldwick Bay
Bognor Regis

Scale: 1:100 1:1250

Date: 2 June 2015

Drawn by:

Drawing 2 / 6

All drawings are copyright of BKM
architectural plans and drawings service
and may not be reproduced without prior
permissions