




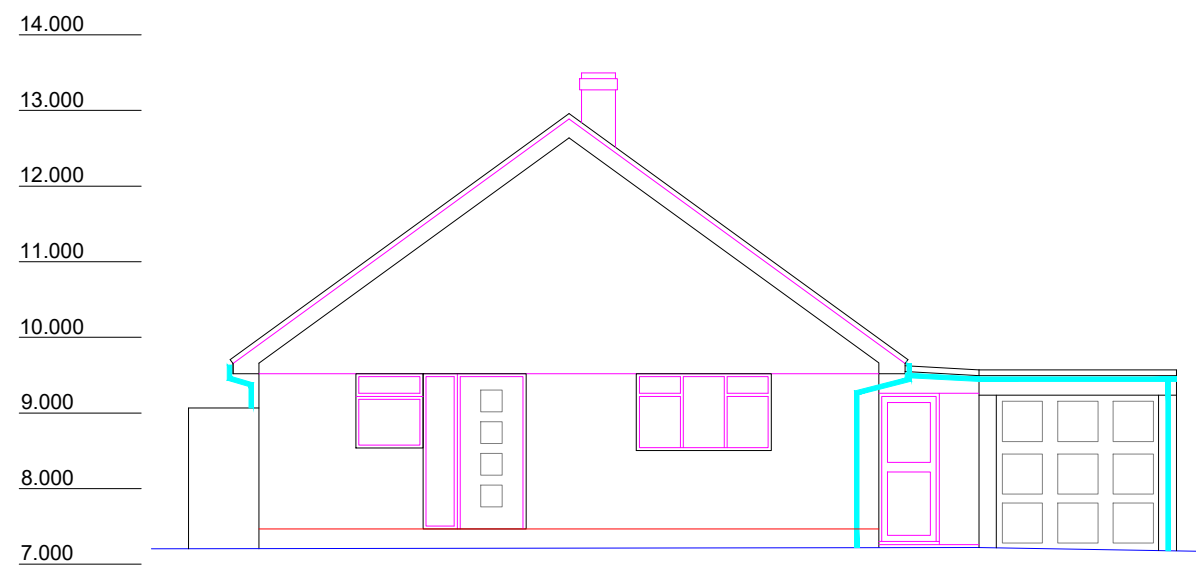


FRONT ELEVATION 1:100

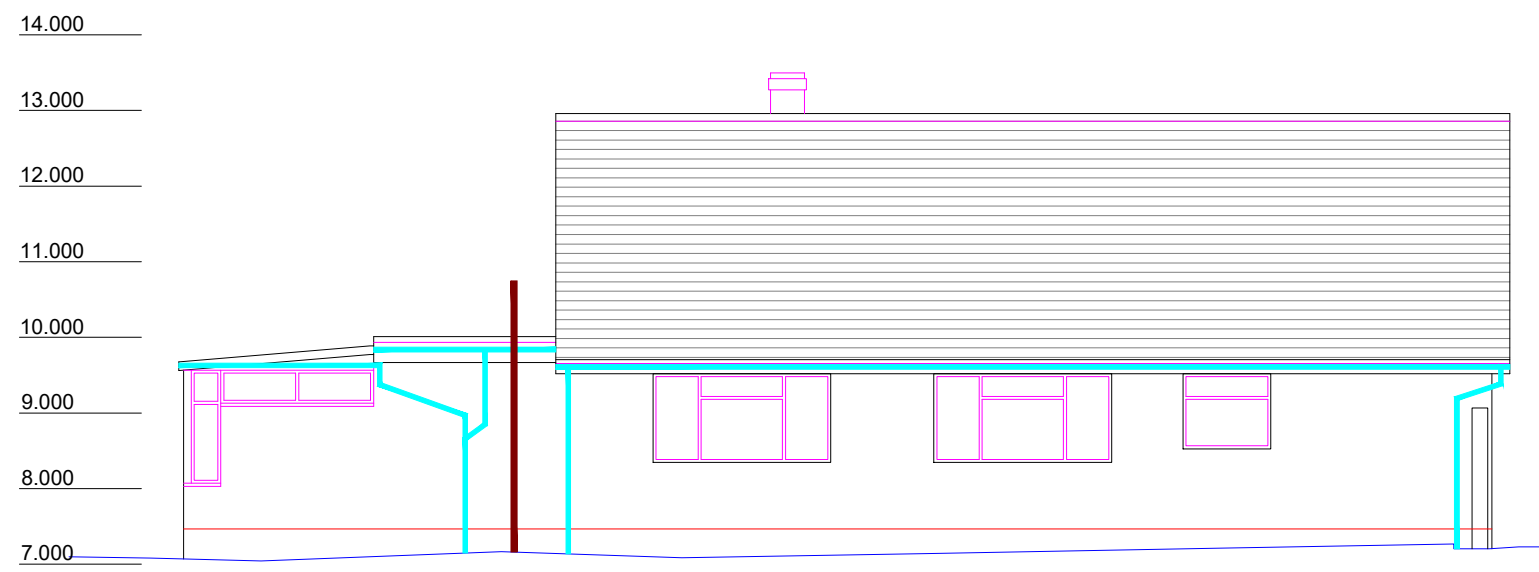


SIDE ELEVATION 1:100

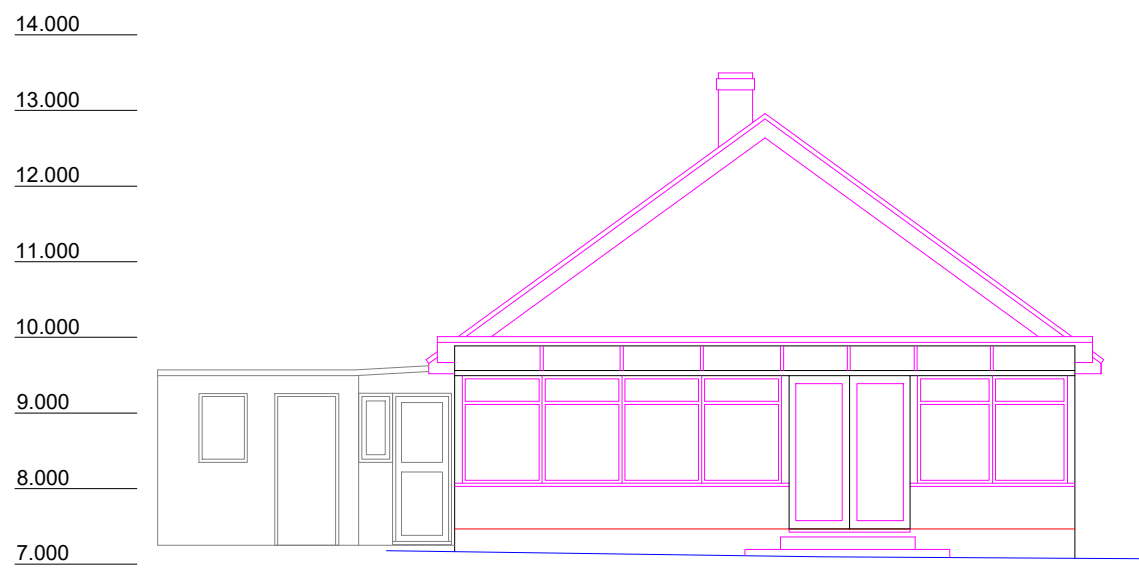

REAR ELEVATION 1:100

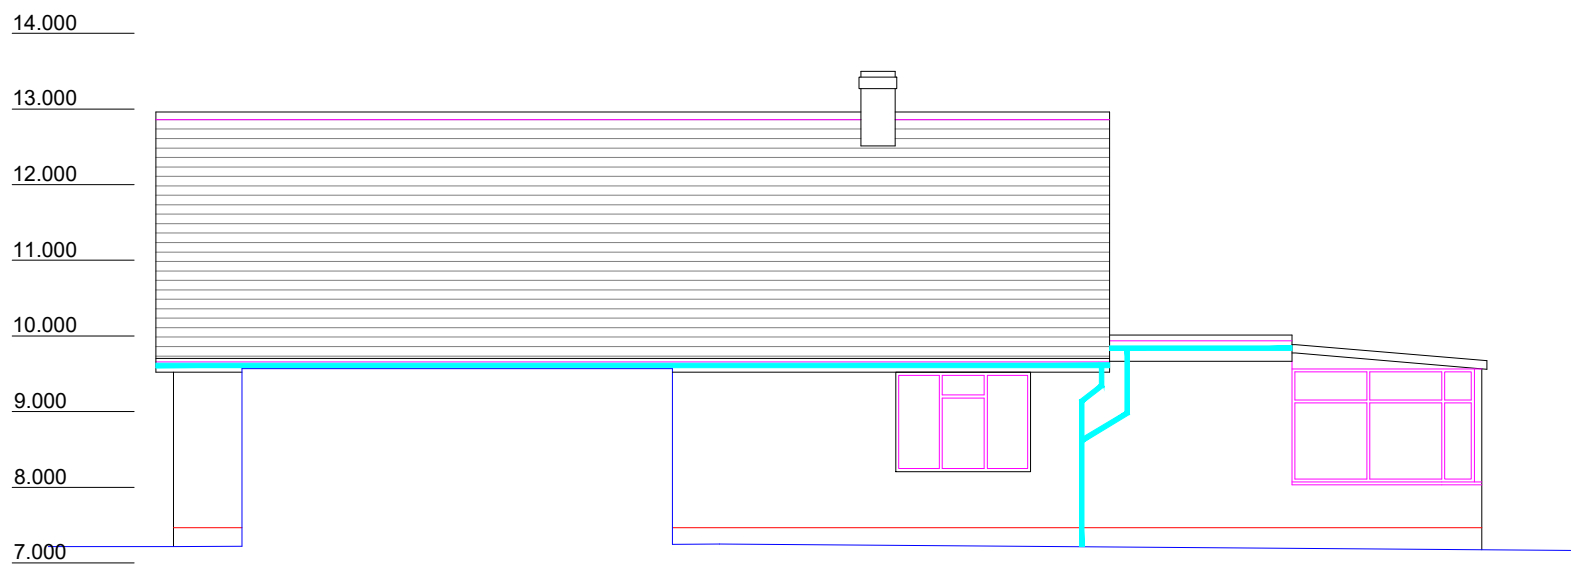

SIDE ELEVATION 1:100

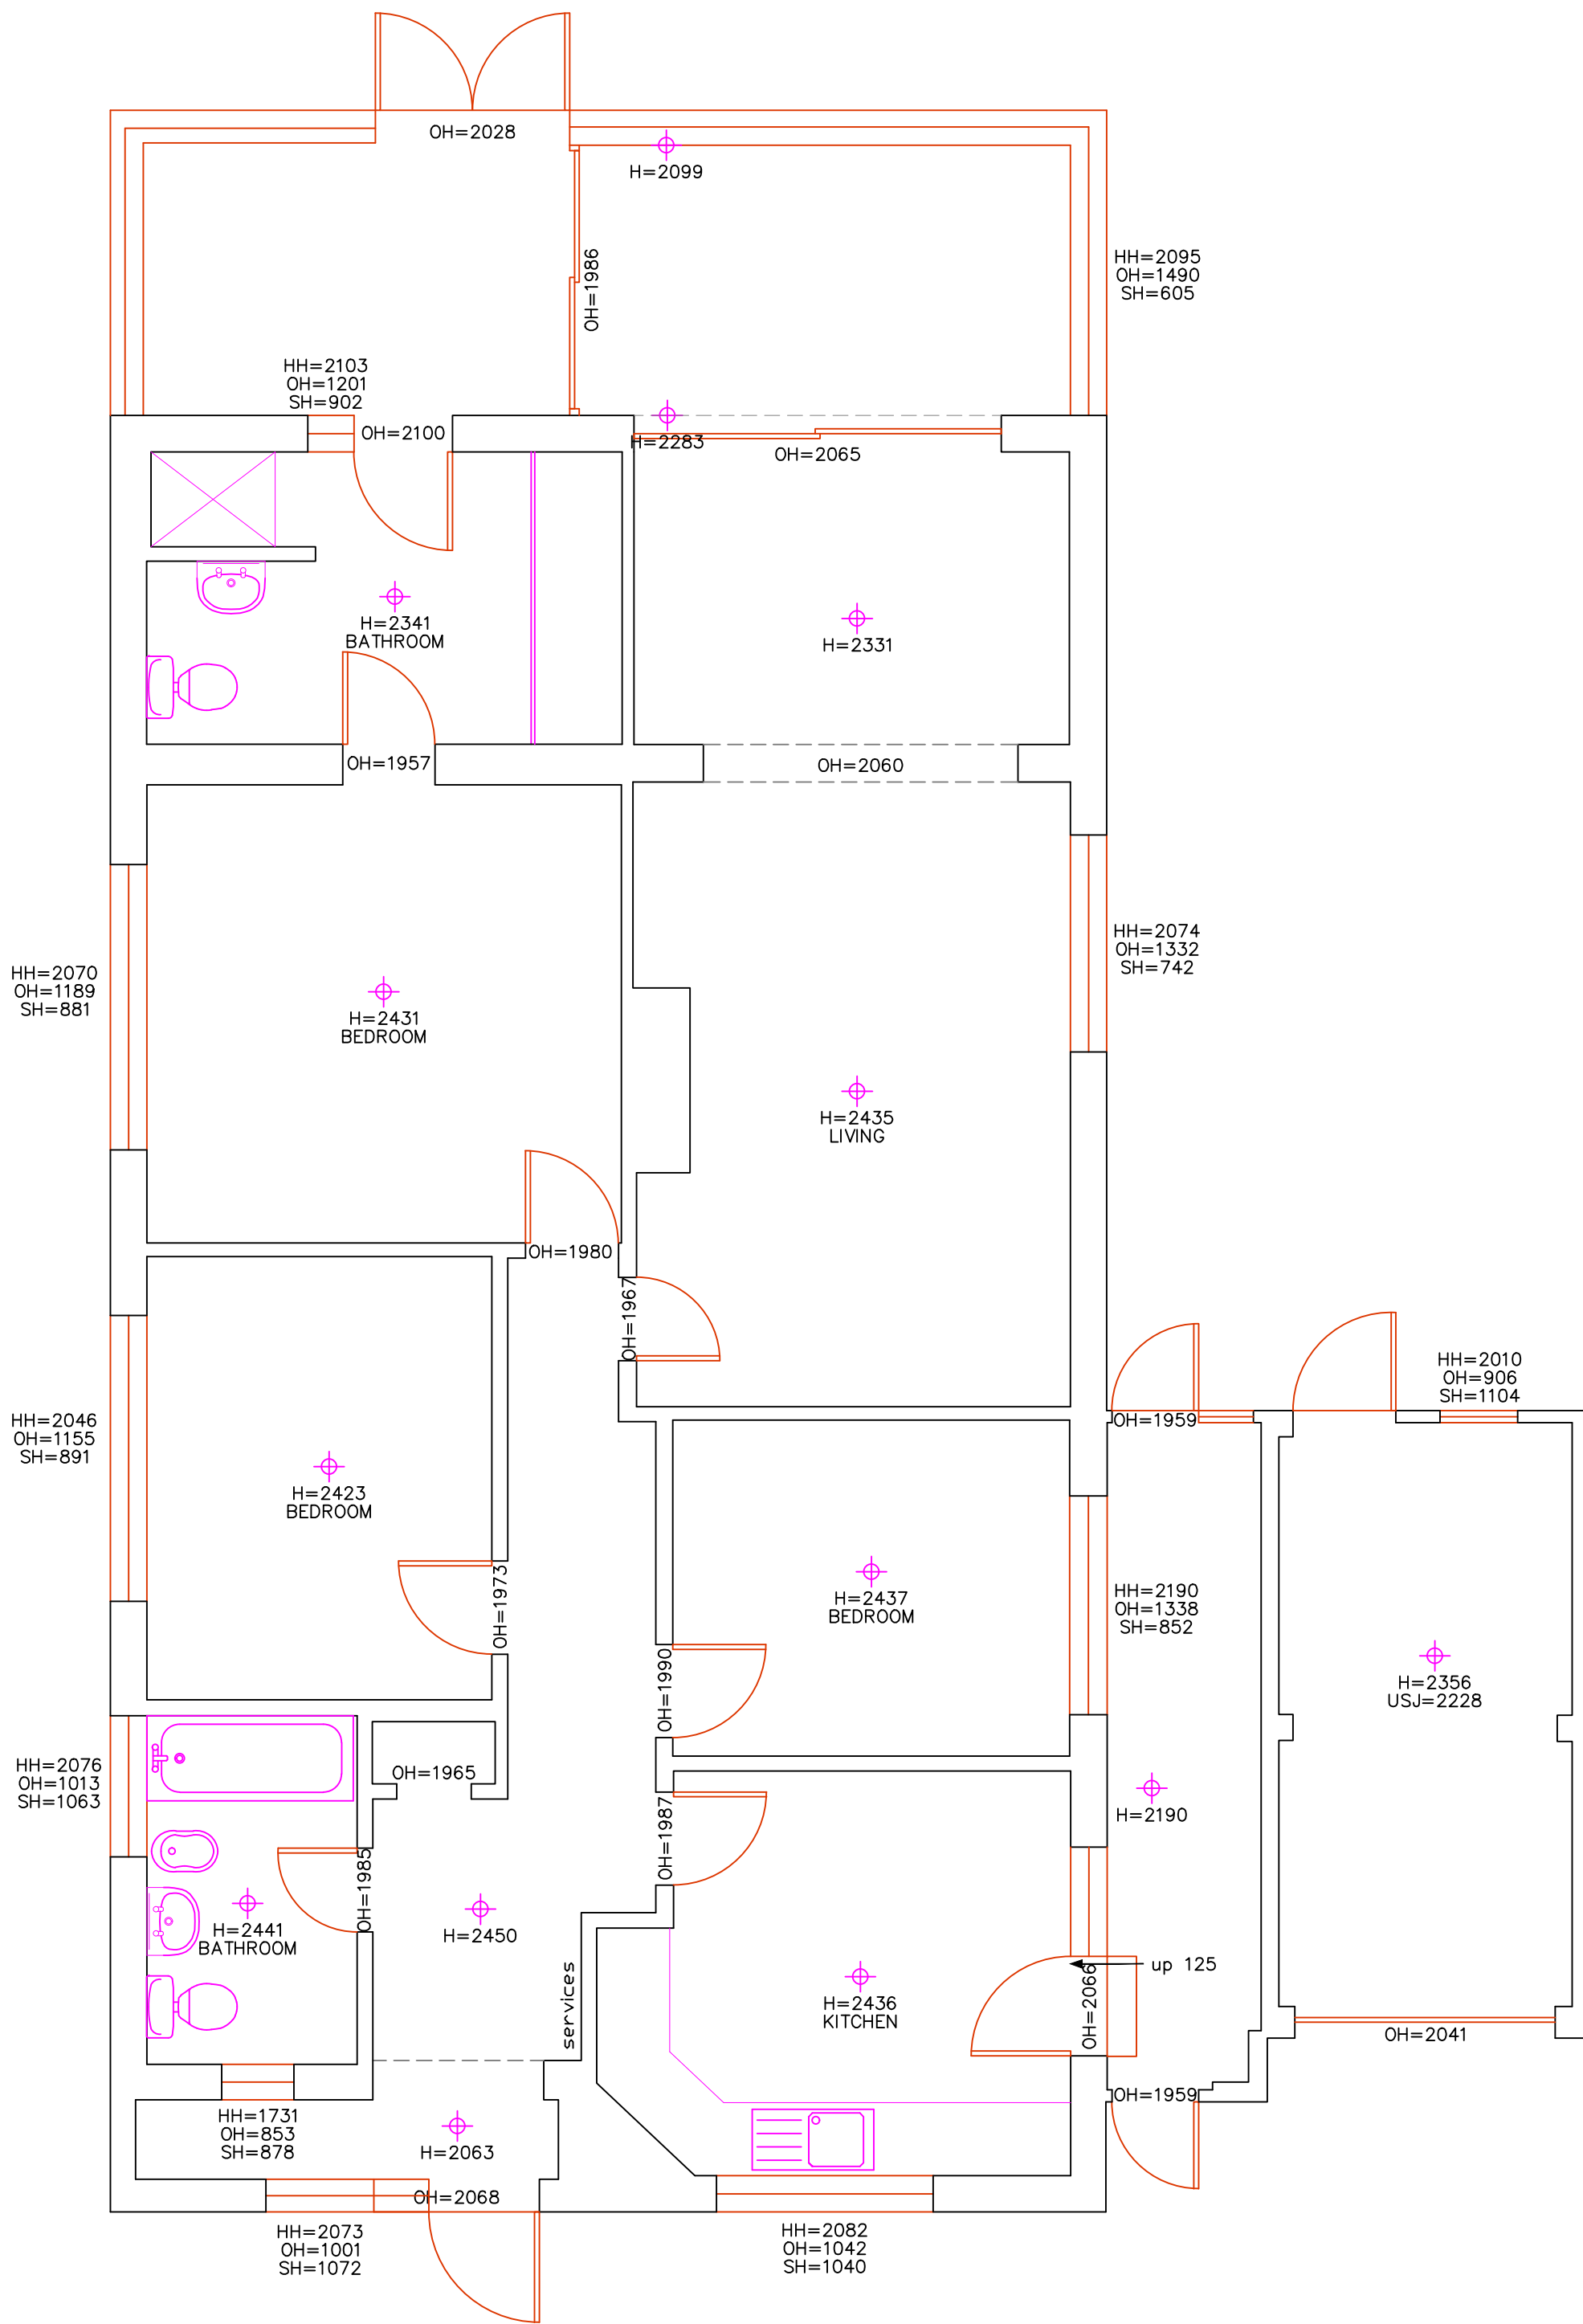

FLOOR PLAN 1:50

NOTES

Survey accurate at time of site attendance. Do not scale from printed drawings, except for planning purposes.

Grid is based on ordnance survey national grid fixed by GPS satellite active network. Levels are related to the ordnance survey GPS active Network and transformed using the OSGM02 & OSTN02 model.

Although this is a digital survey the accuracy and amount of detail shown is only commensurate with the graphical scale of mapping as specified. Care should be exercised when working to larger scales.

Visible features in the vicinity of the boundaries as shown above, may not represent the extent of legally conveyed ownership.

Whilst every effort has been made to achieve accuracy on this plan, CRUCIAL clearance dimensions, levels and invert levels should be checked prior to design and construction.

Areas of dense undergrowth cannot be surveyed in detail, these areas will be shown in outline only and marked as 'dense undergrowth' on the plan.

Kerb levels have been taken on the top of the channel.

medlams

surveys

limited

www.medlams-surveys.co.uk

bmedlam@medlams-surveys.co.uk

07717 205 388

01243 93148

project:1 REGENTS WAY, BOGNOR REGIS

client: SJSTED

job ref:S960

title: MEASURED SURVEY

scale 1:100/50 ©A1

date FEB 2018

dwg no:EX02

rev: