


New Build = 2b3p = 61.5 sq m
Existing = 3b5p = 106 sq m

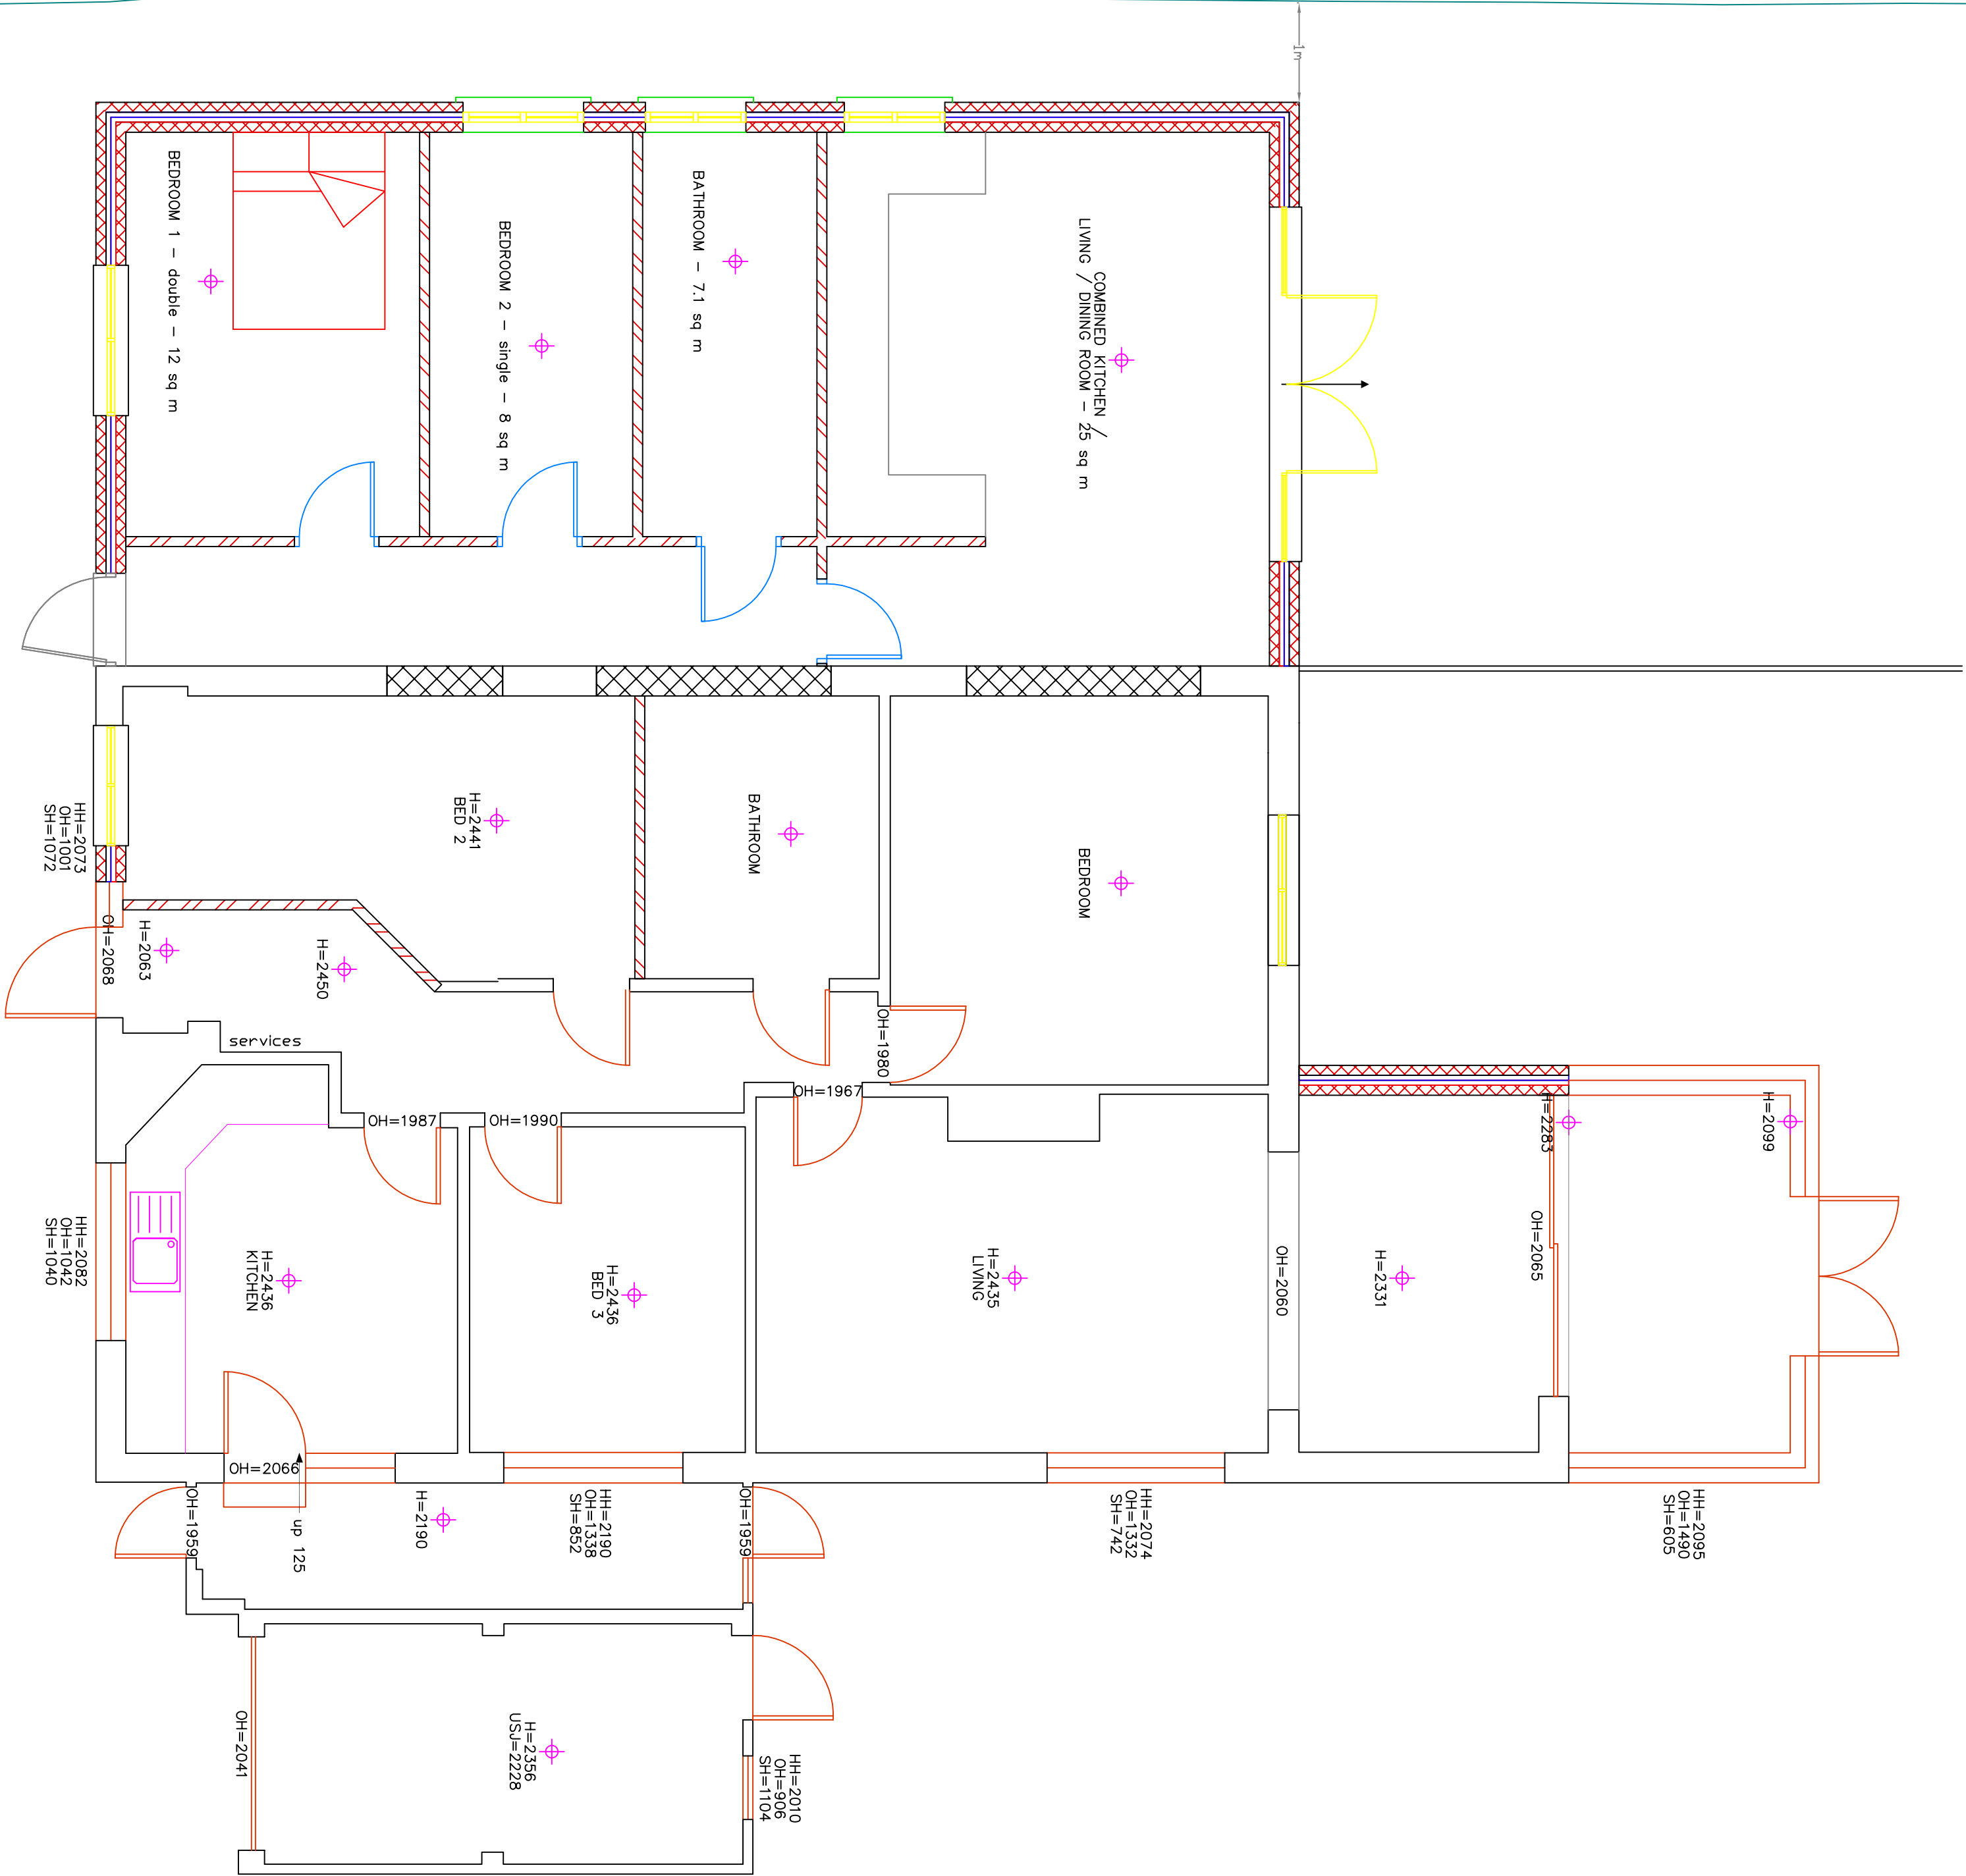

CLIENT	PROJECT	TITLE	STATUS	DRAWN BY	REVIEWED BY
MR S ISTED	1 REGENTS WAY BOGNOR REGIS	2BED ATTACHED DWELLING TO SIDE PROPOSED FLOOR PLAN	PLANNING	SJ	SJ
			DATE	SCALE	DRAWING NUMBER
			04.05.18	1:50@A1	ADC/2/18 - 14

STEPHEN JUPP MRTPI
CHARTERED TOWN PLANNER
348 CHICHESTER ROAD, BOGNOR REGIS
West Sussex PO21 5BX
Tel 01243 822113
Email: steve@planning-solutions.co.uk
www.planning-solutions.co.uk