




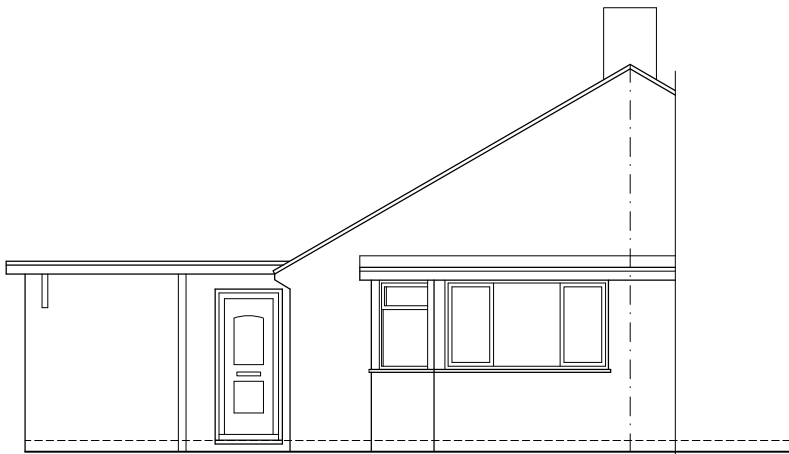

EXISTING FRONT ELEVATION

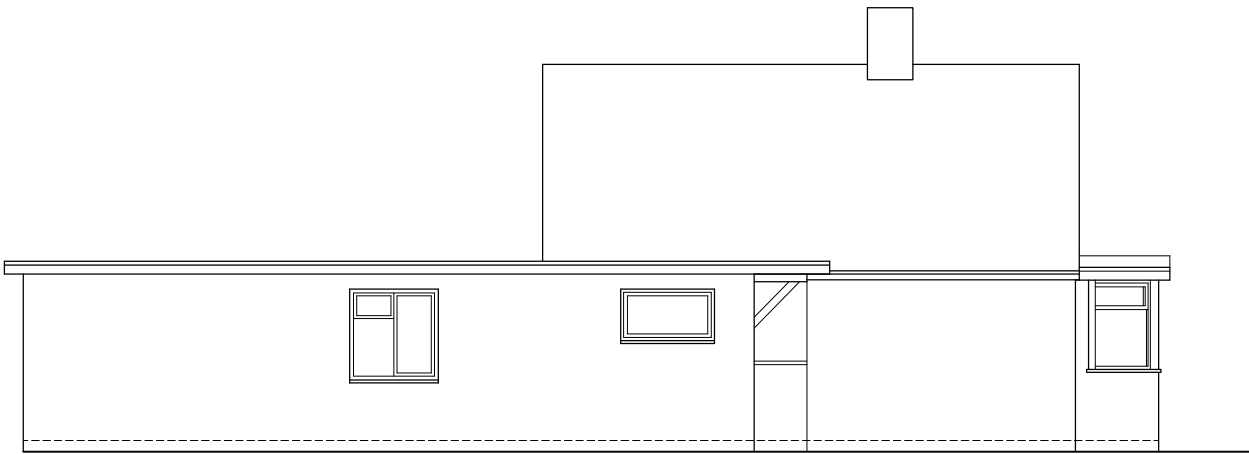


EXISTING SIDE ELEVATION

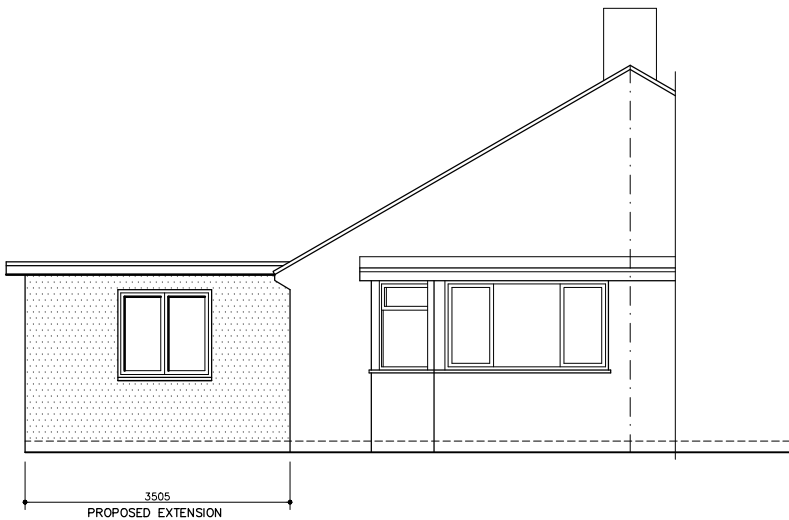

PROPOSED FRONT ELEVATION
WHITE-PAINTED RENDER FINISH

PROPOSED FRONT ELEVATION

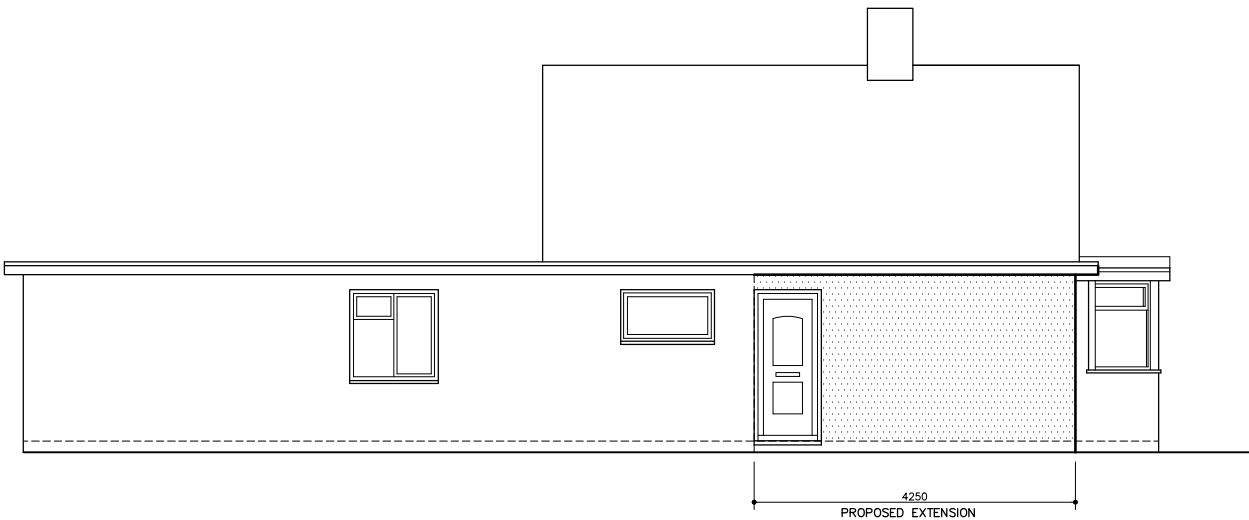

PROPOSED SIDE ELEVATION
WHITE-PAINTED RENDER FINISH

FOR MR & MRS T. ROBERTSON		
SITE 7 ELIZABETH AVENUE, ROSE GREEN, BOGNOR REGIS P021 3EL		
TITLE EXISTING & PROPOSED ELEVATIONS		
SCALE 1:100	DRAWN AH 04/21	DRAWING NO. 03 REV