




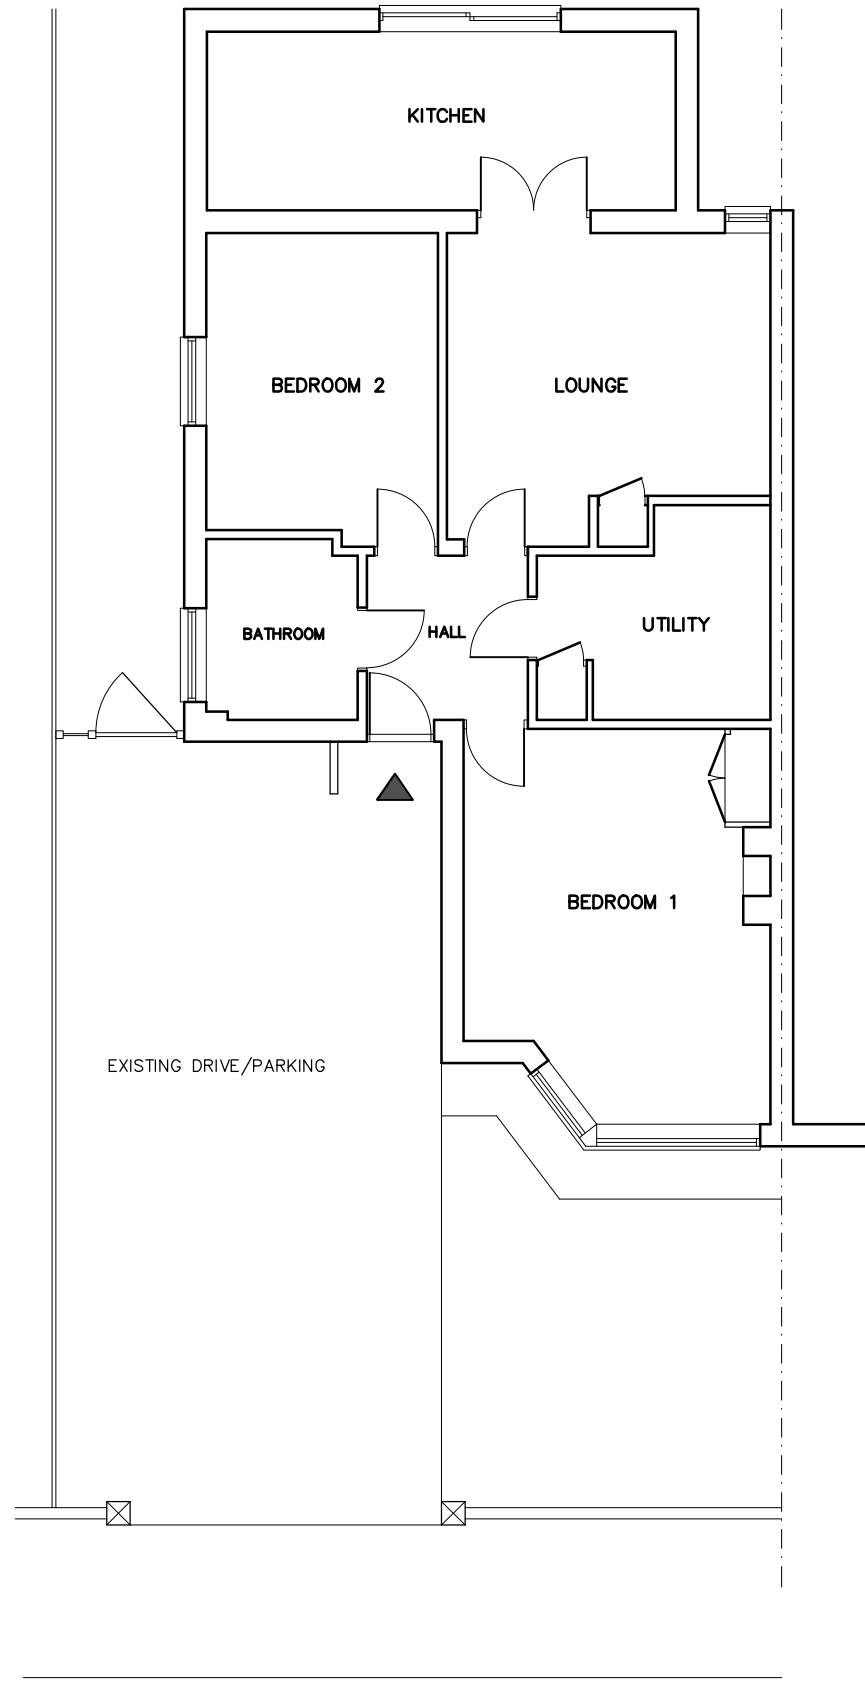

FLOOR/PART SITE PLAN

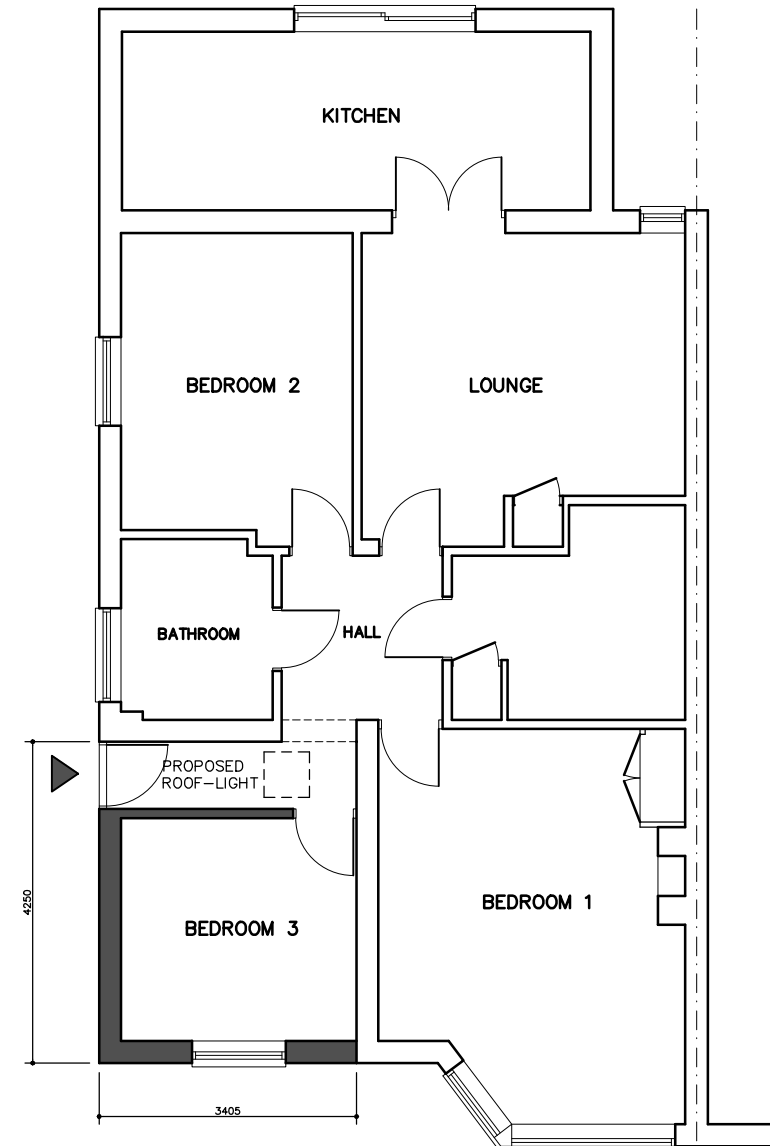

FLOOR PLAN SHOWING
PROPOSED 'INFILL' EXTENSION

 

FOR MR & MRS T. ROBERTSON		
SITE 7 ELIZABETH AVENUE, ROSE GREEN, BOGNOR REGIS PO21 3EL		
TITLE EXISTING & PROPOSED FLOOR PLANS		
SCALE 1:100	DRAWN AH 04/21	DRAWING NO. 02 REV