



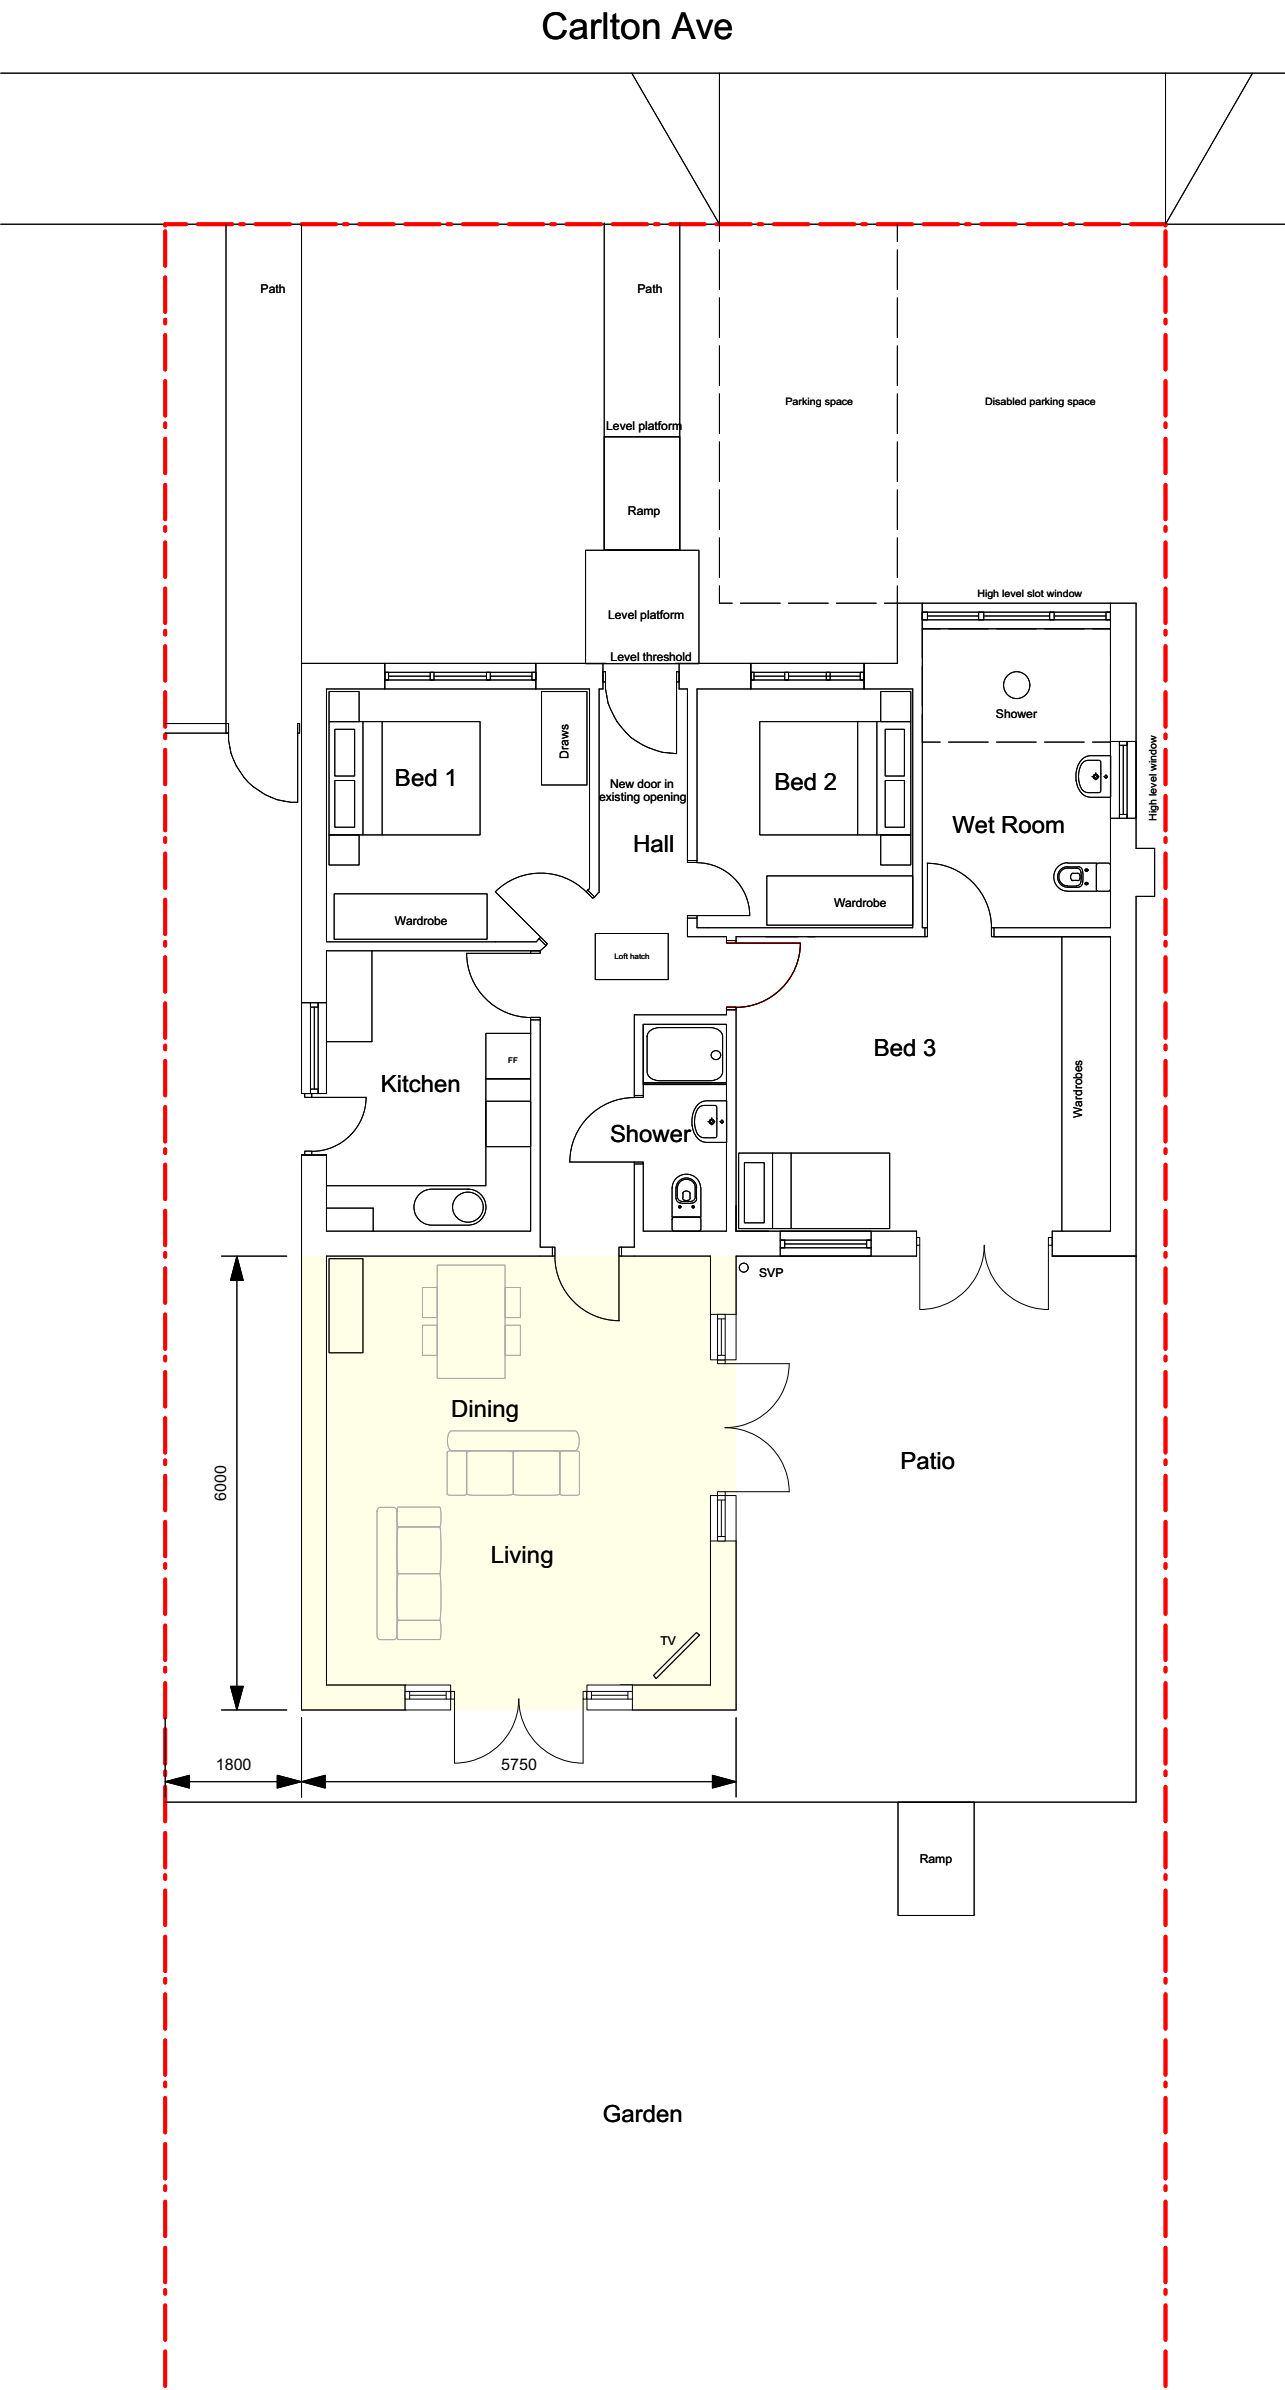

Proposed Ground Floor Plan



Proposed Front Elevation

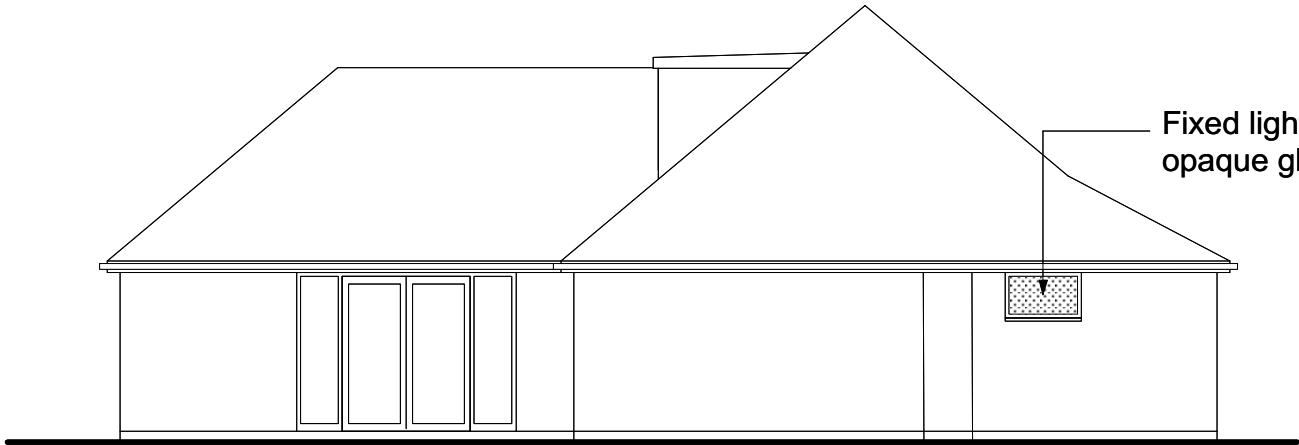

Proposed South Elevation

External Finishes

- | | |
|--------|----------------------|
| Wall | White painted render |
| Window | White uPVC |
| Doors | White uPVC |
| Roof | Plain concrete tiles |



Proposed Rear Elevation



Proposed North Elevation

Proposed Elevations

IVON BLUMER ARCHITECTS LTD

PROJECT	61 Carlton Ave	DATE	01/06/17
TITLE	Proposed Plans and Elevations	DRG NO	IBA/467/02
SCALE	1 : 100	REVISIONS	

IBA

Orchard House Studio
41 West Drive
Aldwick Bay
West Sussex
PO21 4LZ
Tel 01243 263241
www.ivonblumerarchitects.com
ivon@ivonblumerarchitects.com