




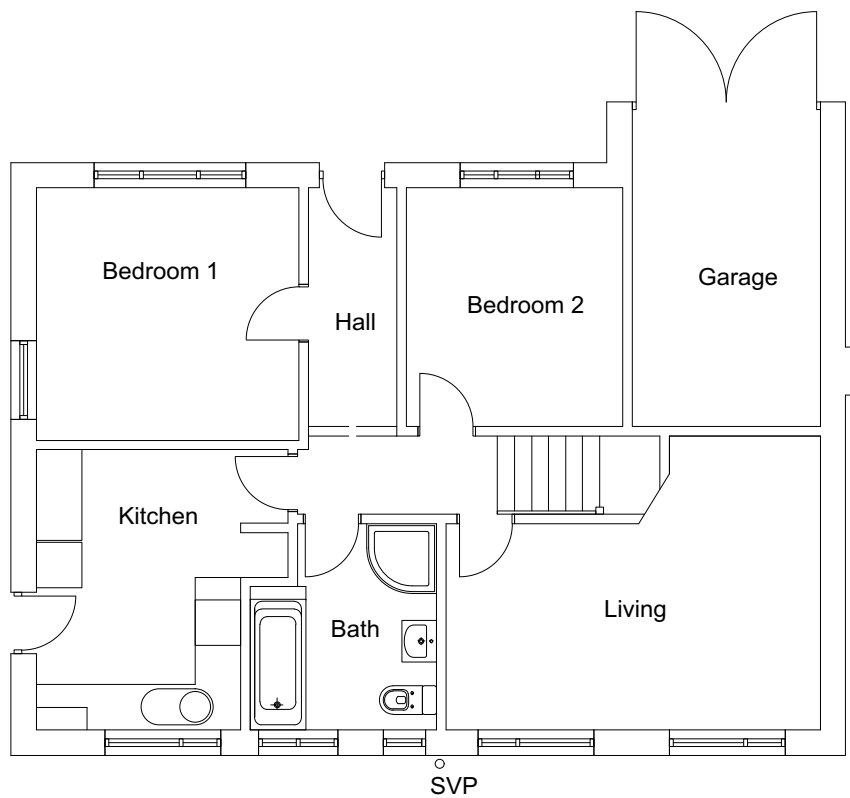


Existing Ground Floor Plan

 

Existing Loft Room Floor Plan

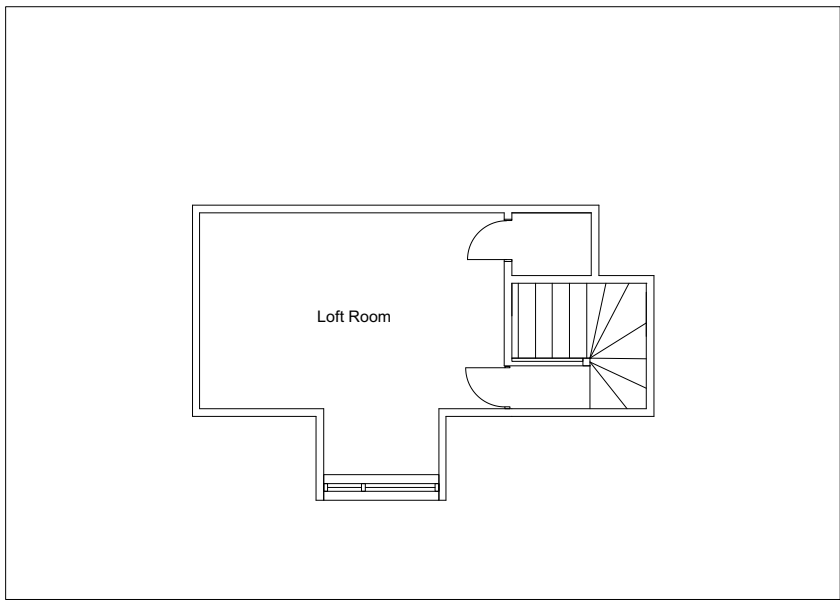

Existing Front Elevation

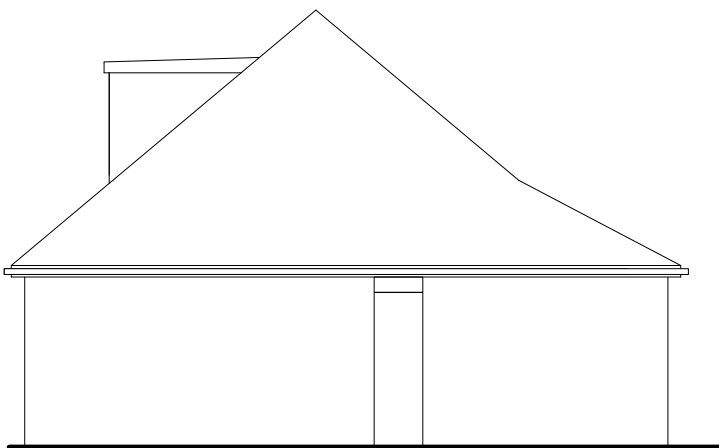

Existing South Elevation




Existing Rear Elevation

External Finishes


Wall	White painted render
Window	White uPVC
Doors	White uPVC
Roof	Plain concrete tiles



Existing North Elevation

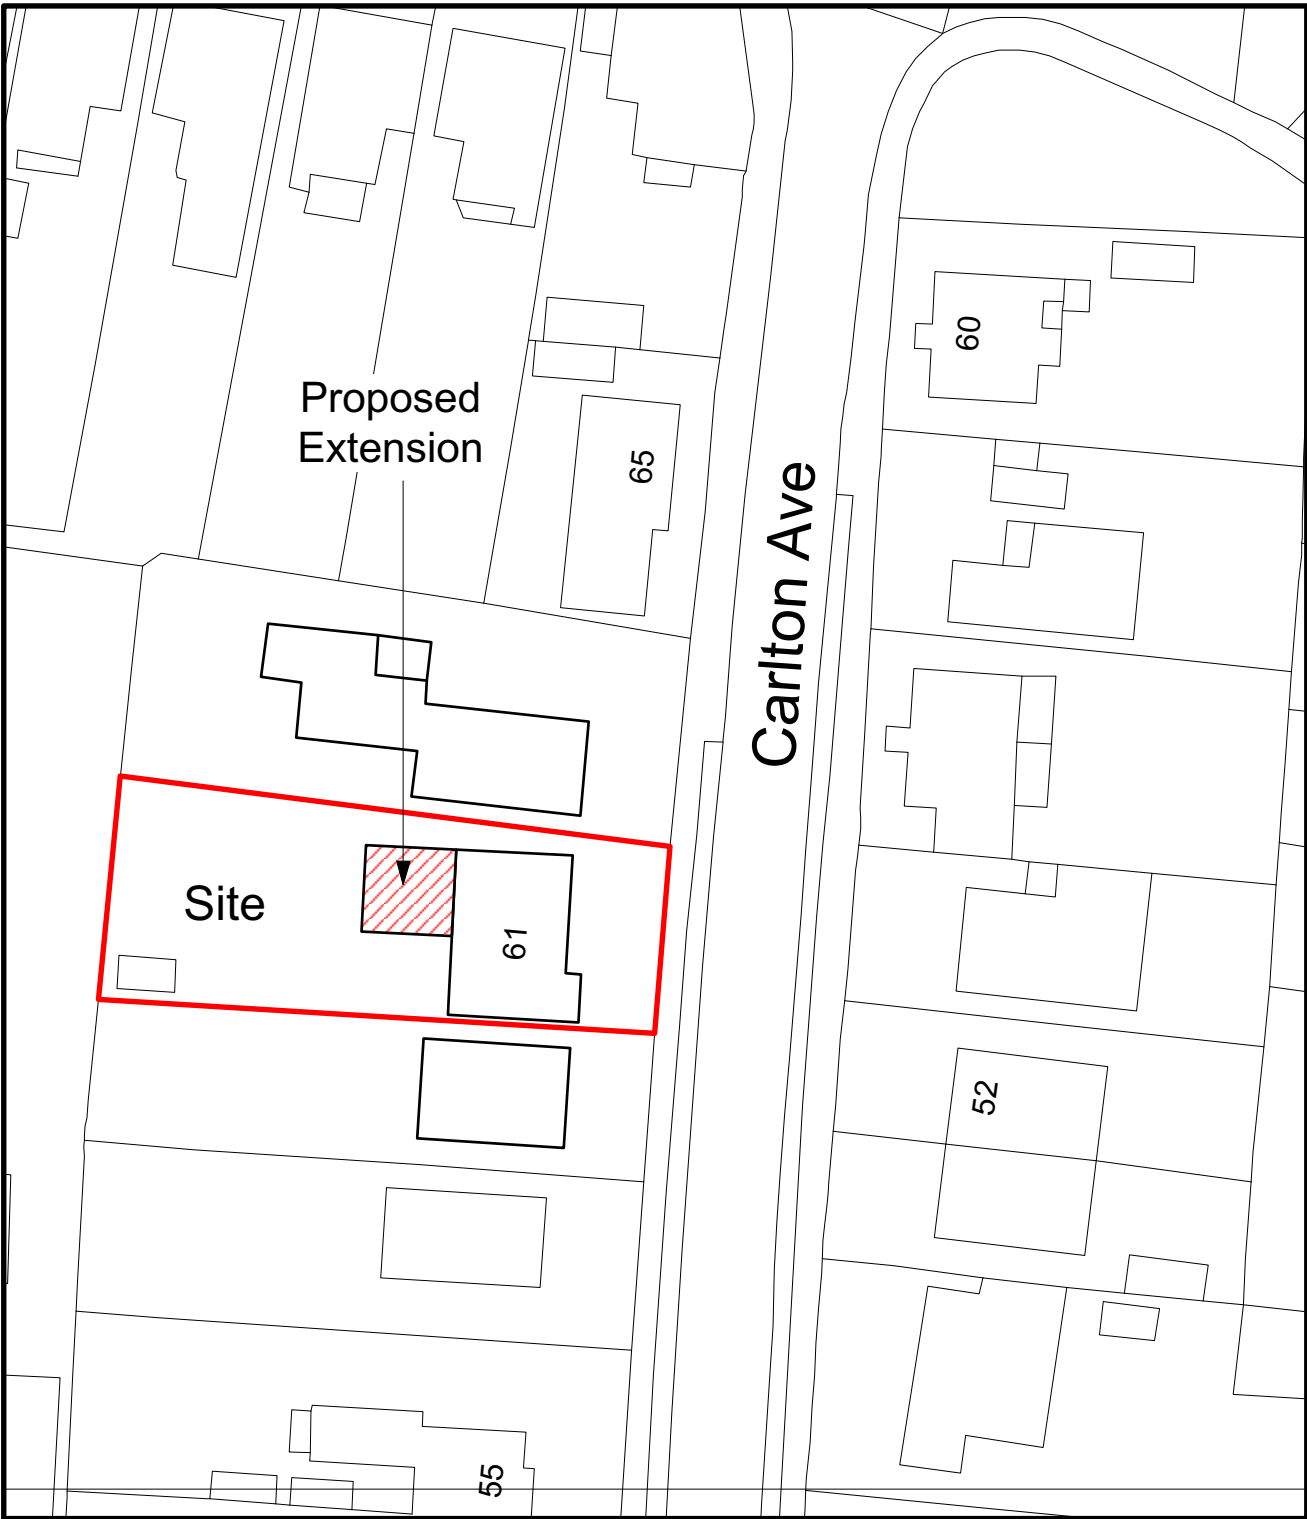

Block Plan
Scale 1 : 500

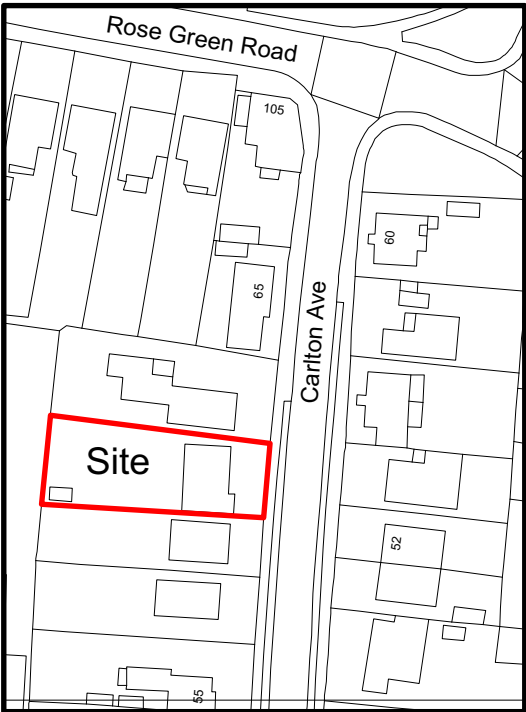

Location Plan
Scale 1 : 1250

Existing Elevations
Scale 1 : 100

IVON BLUMER ARCHITECTS LTD

PROJECT	61 Carlton Ave	DATE	01/06/17
TITLE	Existing Plans and Elevations	DRG NO	IBA/467/01
SCALE	As Noted	REVISIONS	



Orchard House Studio
41 West Drive
Aldwick Bay
West Sussex
PO21 4LZ
Tel 01243 263241
www.ivonblumerarchitects.com
ivon@ivonblumerarchitects.com