

NOTE
DO NOT SCALE FROM THIS DRAWING EXCEPT FOR PLANNING PURPOSES.

ALL DIMENSIONS TO BE CHECKED ON SITE PRIOR TO COMMENCEMENT OF WORK. ALL DIMENSIONS RELATING TO SUB-CONTRACTORS OR SUPPLIERS WORK MUST BE CHECKED AND AGREED BETWEEN THE GENERAL CONTRACTOR, THE SUB-CONTRACTOR(S) AND / OR SUPPLIER(S). ALL DIMENSIONS ARE IN MILLIMETRES. ALL WORKS OR MATERIALS INDICATED ON THE DRAWING ARE TO BE TO THE LATEST BRITISH STANDARDS AND ARE TO BE CARRIED OUT IN ACCORDANCE WITH THE RELEVANT CODES OF PRACTICE OR RECOGNISED TRADE ASSOCIATION RECOMMENDATIONS AND PUBLICATIONS.

THIS DRAWING TO BE READ IN CONJUNCTION WITH ALL RELEVANT DRAWINGS AND SPECIFICATIONS OF OTHER CONSULTANTS.


ANY DISCREPANCIES TO BE BROUGHT TO THE ATTENTION OF PDK ARCHITECTURE AND SURVEYING . IF IN DOUBT ASK.

© THIS DRAWING IS THE COPYRIGHT OF PDK ARCHITECTURE AND SURVEYING.

APPR	DATE	STATUS




SOUTH ELEVATION

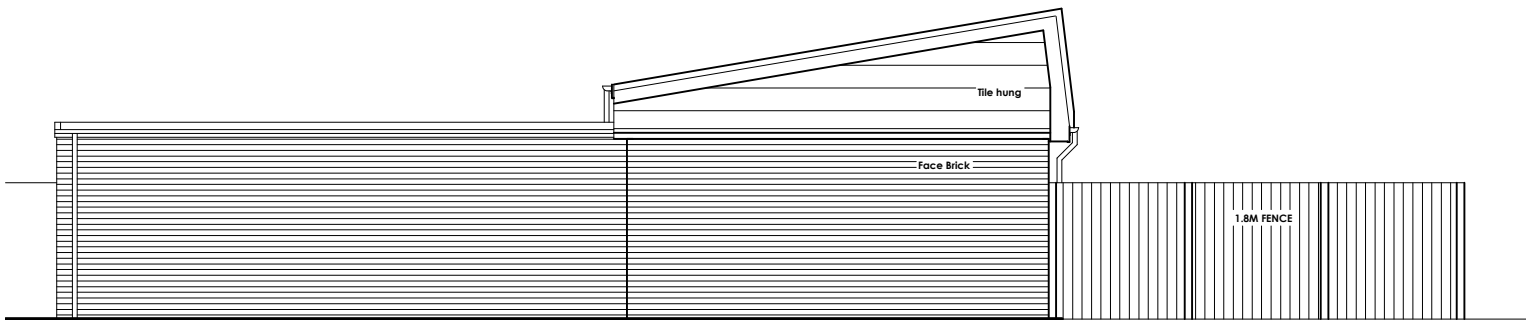


NORTH ELEVATION



EAST ELEVATION

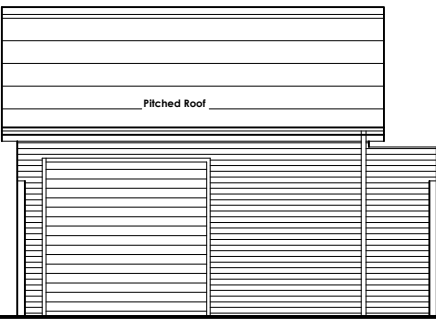


WEST ELEVATION

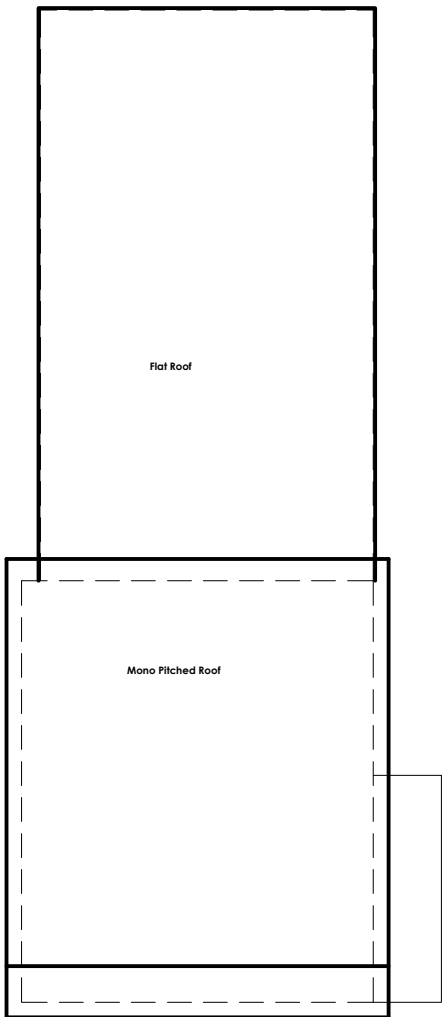

ROOF PLAN

Materials
Roof :- Concrete sand faced tiles.
Mono pitch Roof:- mineral felt dark grey.
Walls :- Face brickwork to match existing main building.
Concrete sand faced vertical tiles.
Fascia and Soffit :- White plastic.
Windows :- White PVcu, Double glazed.
Door :- White PPC Aluminium double glazed.
Garage Door :- Grey PPC steel roller door.
Gutter :- Half round black plastic.

1:100 @ A3

 

REV	DATE	AMENDMENT	BY
PROJECT 1 ALDWICK PLACE BOGNOR REGIS SUSSEX.. PO21 4AD			
DRAWING EXISTING ELEVATIONS and ROOF PLAN			
Date	May 2019	Drawn By	PJC
Scale	1: 100 @A3	Iss. App. By	DKC
Drawing No	011	File Location	0027
29 Breach Avenue, Southbourne, Emsworth, PO10 8NB T: 01243 697164 M: 07879471666 www.pdkconsulting.co.uk			
Chartered Institute of Architectural Technologists			
PDK Architecture and Surveying			