



5 South Elevation
1 : 100


6 East Elevation
1 : 100

7 North Elevation
1 : 100


8 West Elevation
1 : 100




1 Site Location Plan
1 : 1250

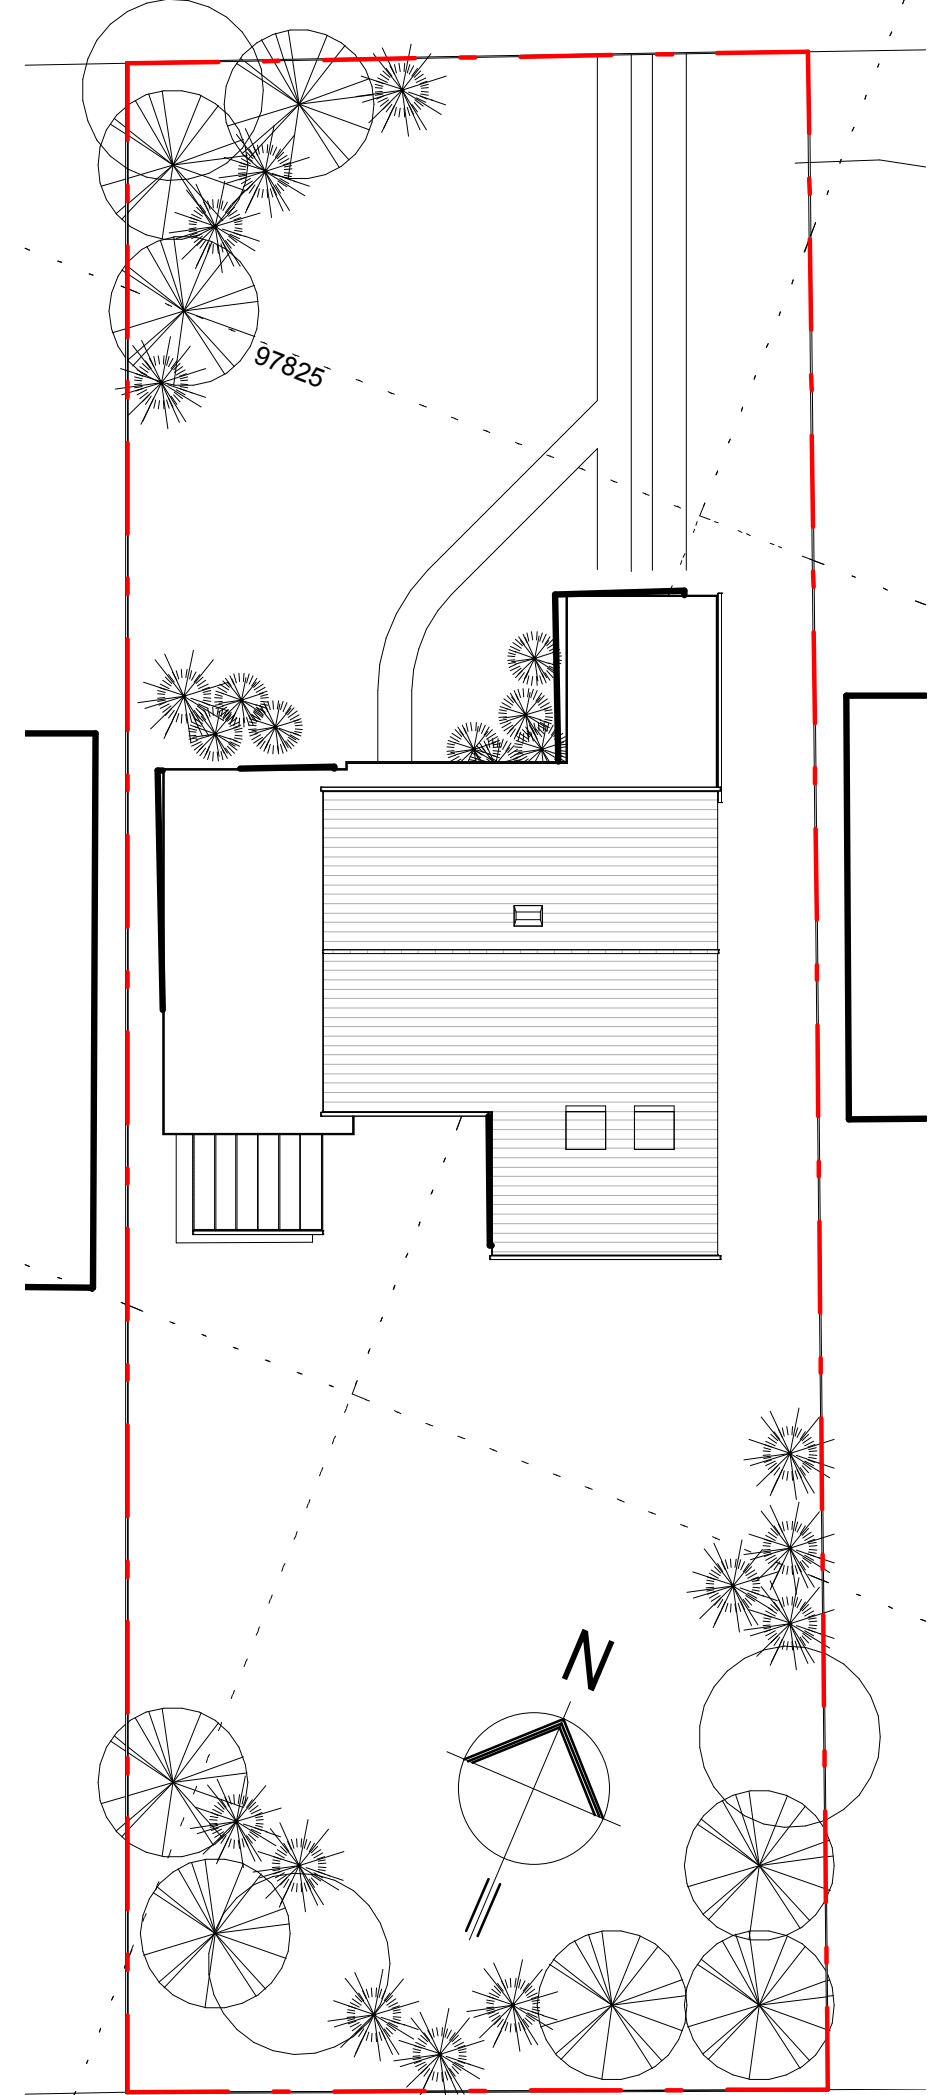

2 Site Plan
1 : 200

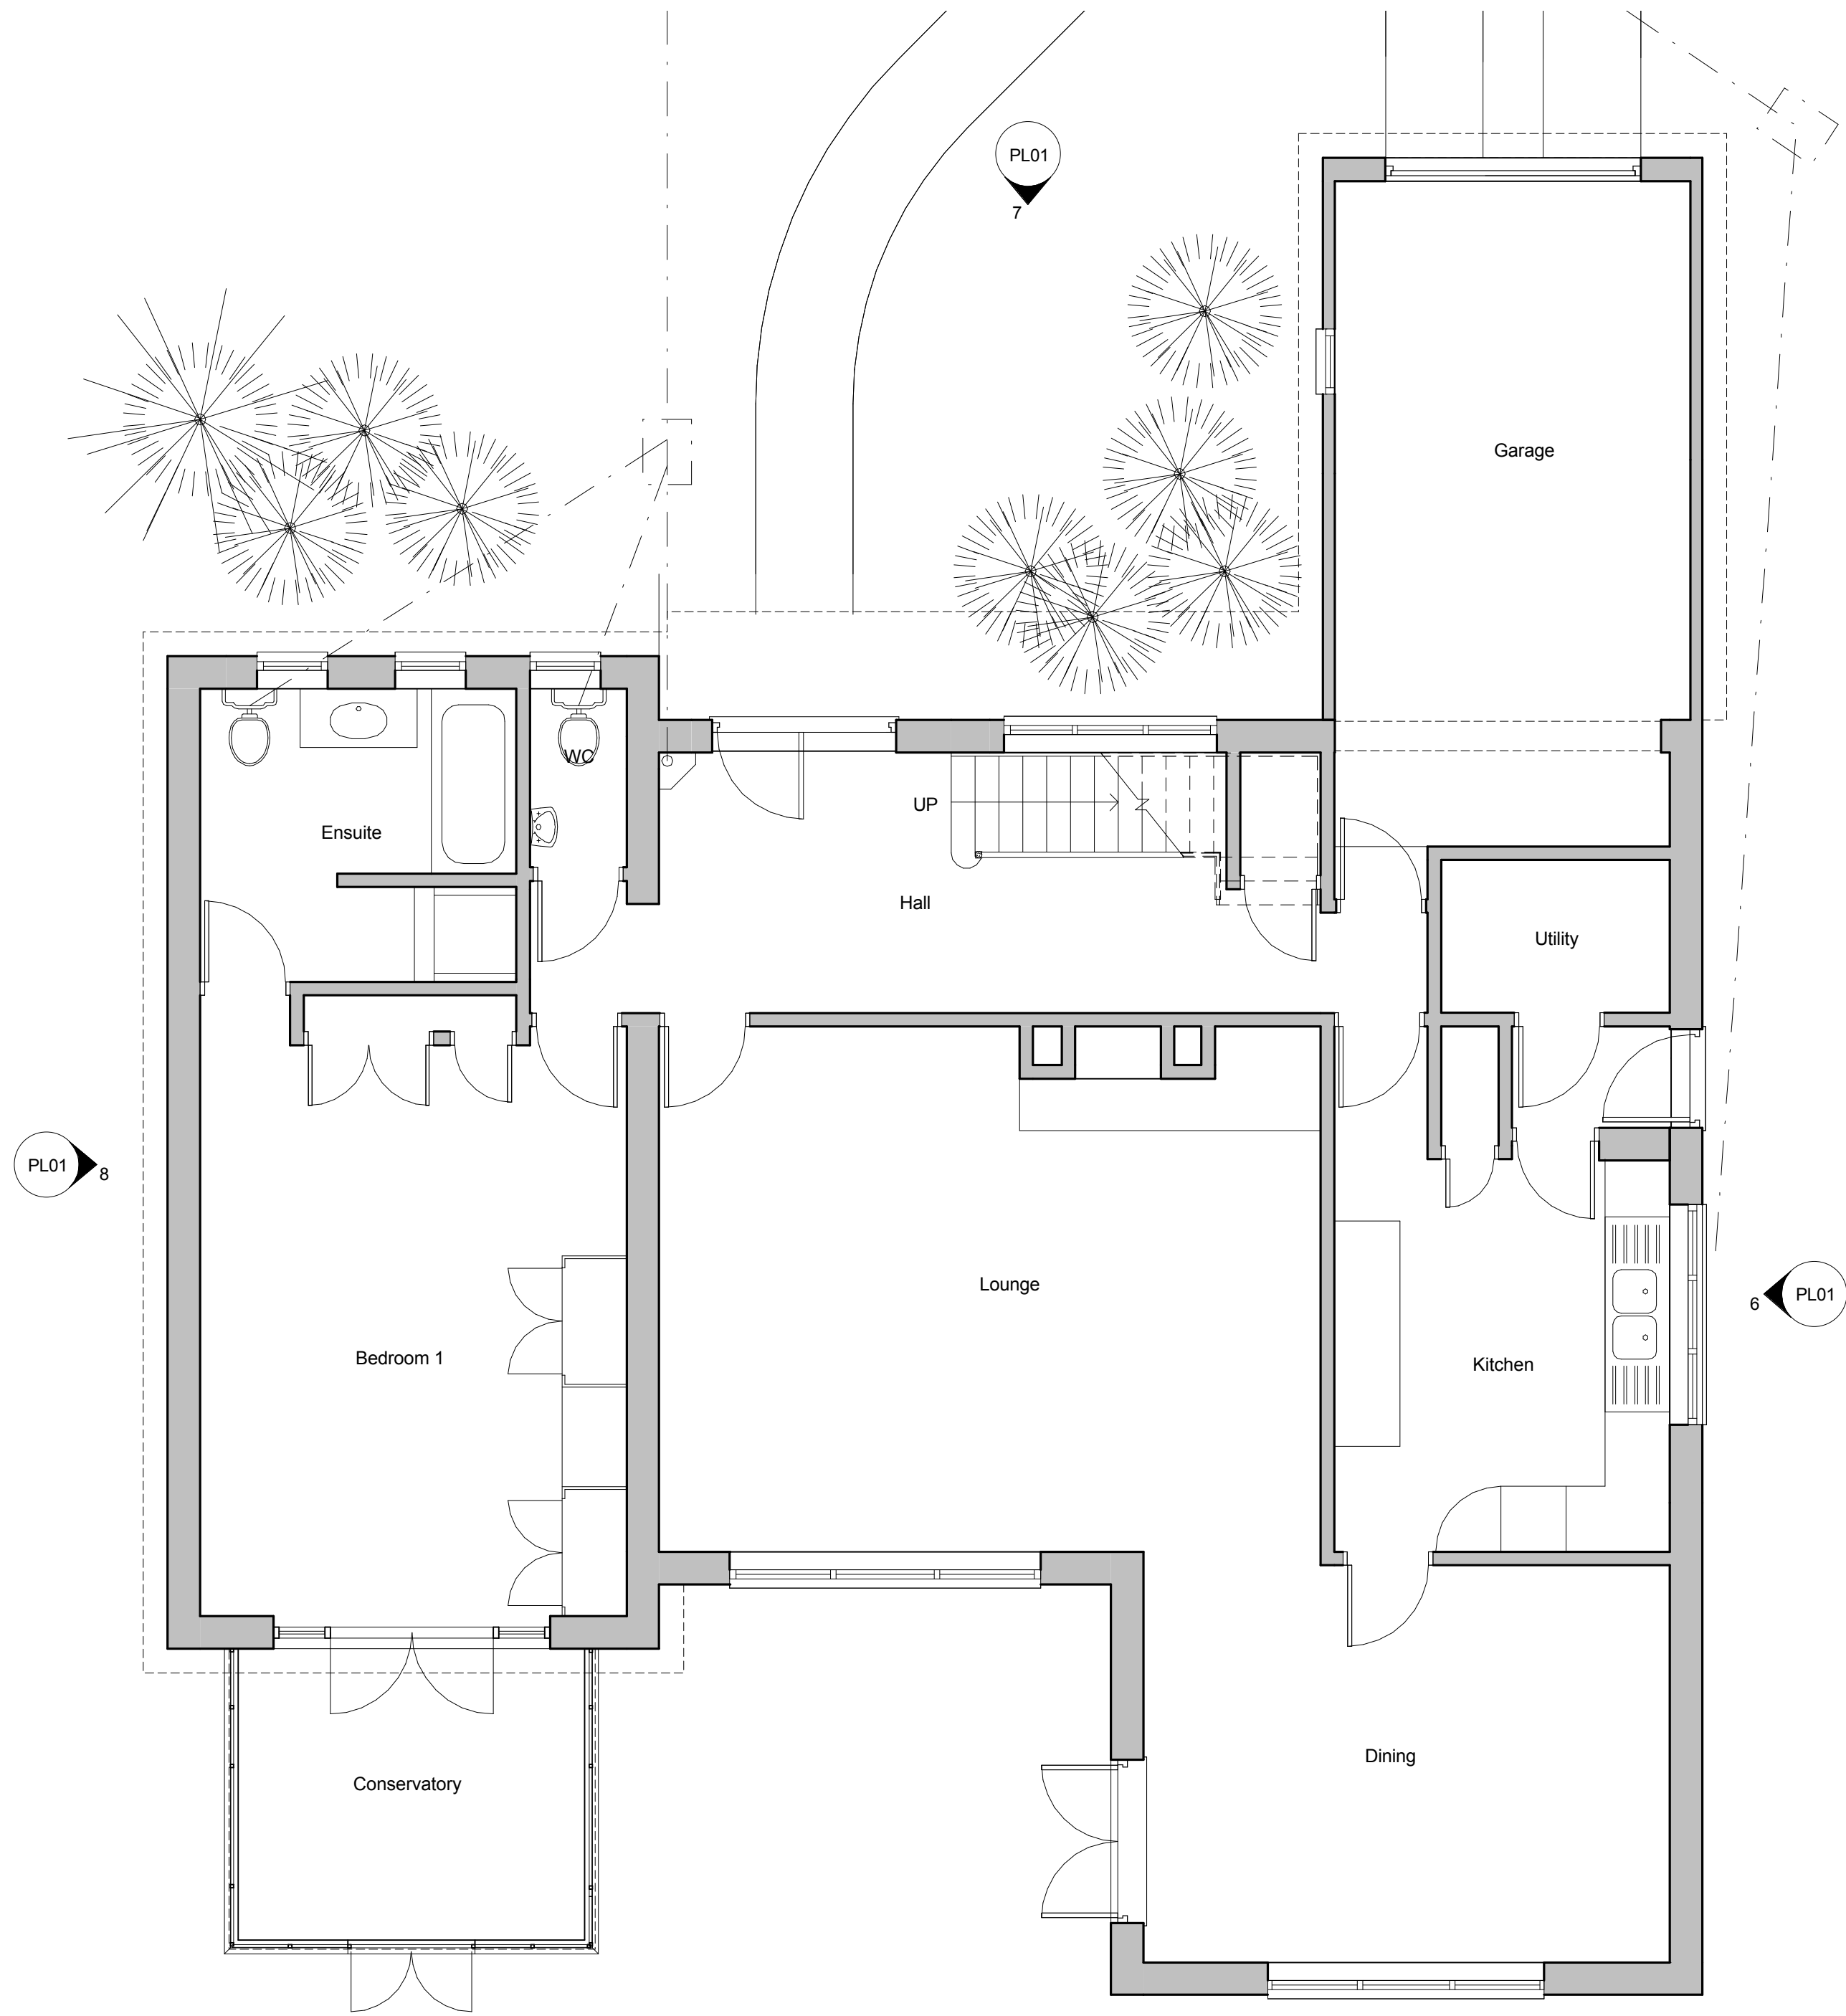


3 Ground Floor Plan
1 : 50

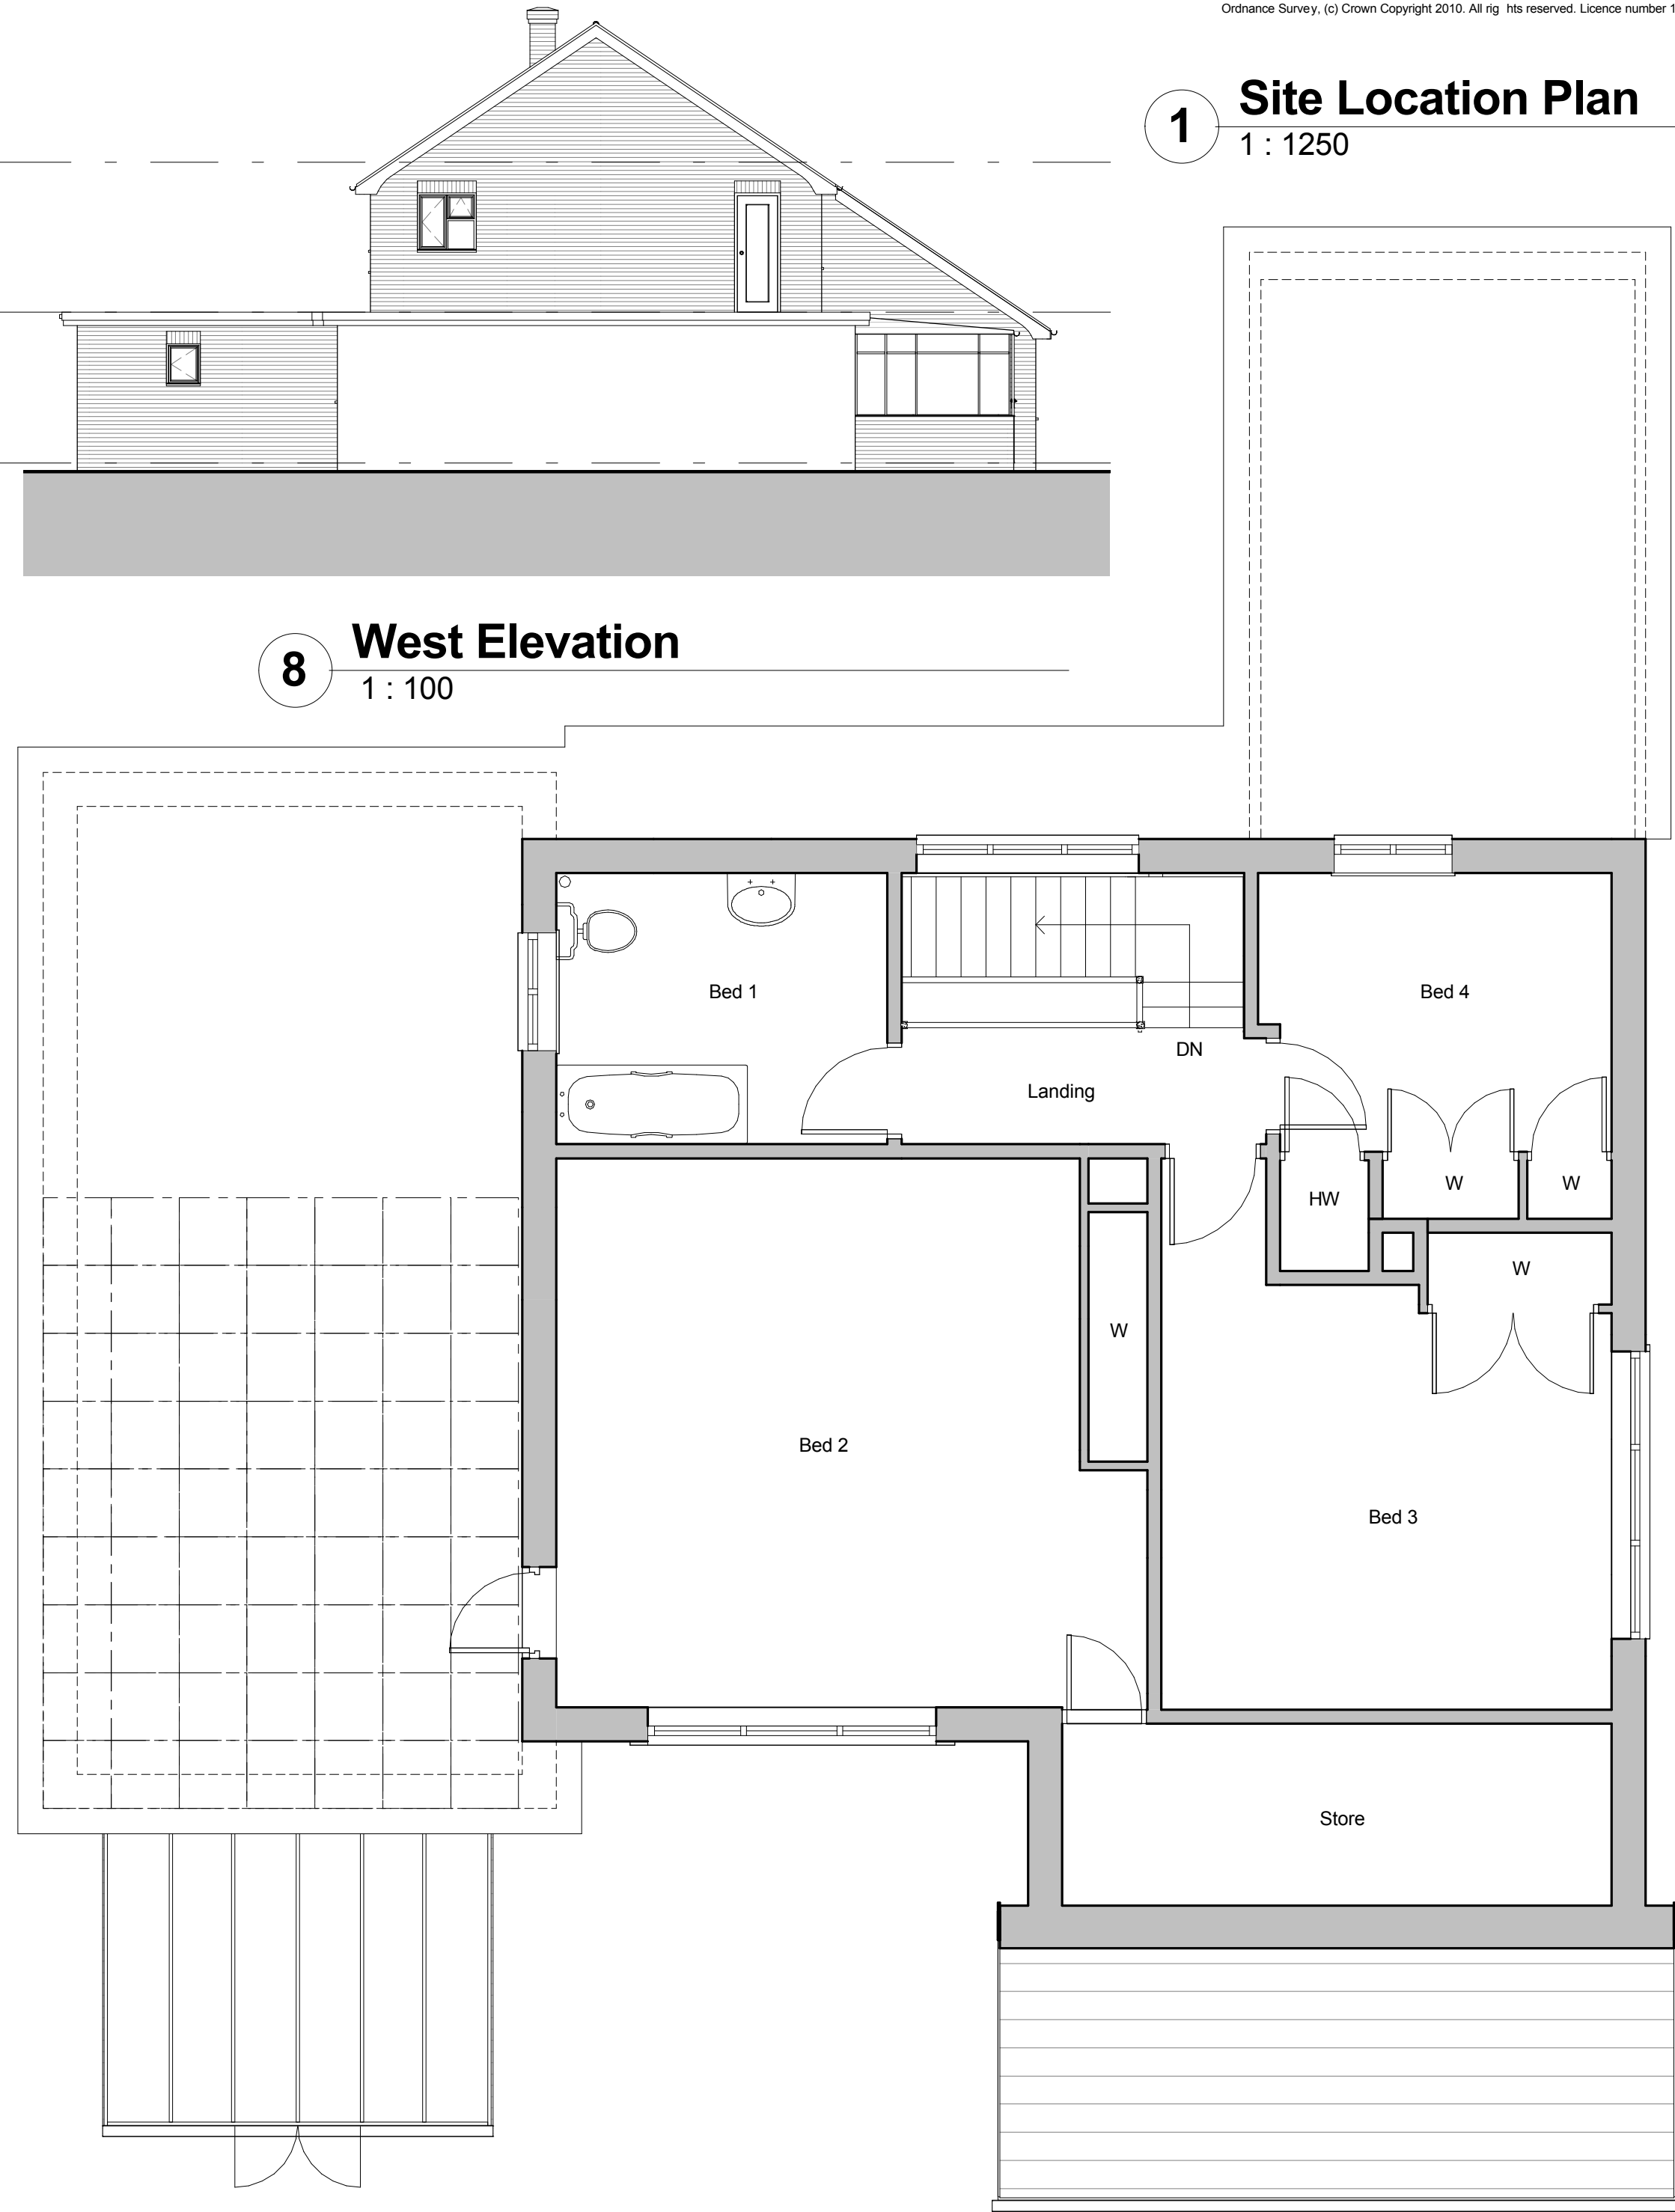

4 L1 - First Floor
1 : 50

Revision	Date	Initial
A	Issued for planning approval	18-01-11 RW

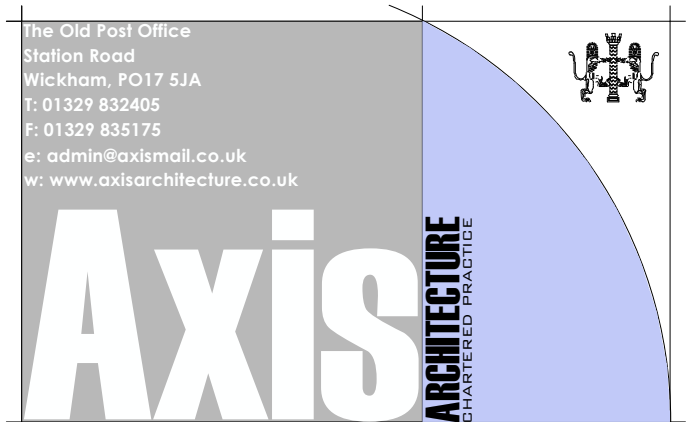

Dimensions, areas and levels where given are only approximate and subject to site survey. All dimensions are to be checked on site. Any discrepancies are to be reported to the architect before work commences. Figured dimensions only are to be taken from this drawing. This drawing is to be read in conjunction with all relevant consultants and/or specialists drawings/documents and any discrepancies or variations are to be notified to the architect before the affected work commences. This drawing is copyright and remains the property of the Architects.

Alterations & Extension
33 The Fairway
Aldwick Bay Estate, Bognor Regis
for Chris West
Plans & Elevations as Existing

Scale at 1:100 in meters
0 5 9

PLANNING			
Scale @ A1	Drawn	Checked	Date
As indicated	Author	Checker	Month Year
Job Number & Drawing Number		Revision	
10-52 -PL01		A	