
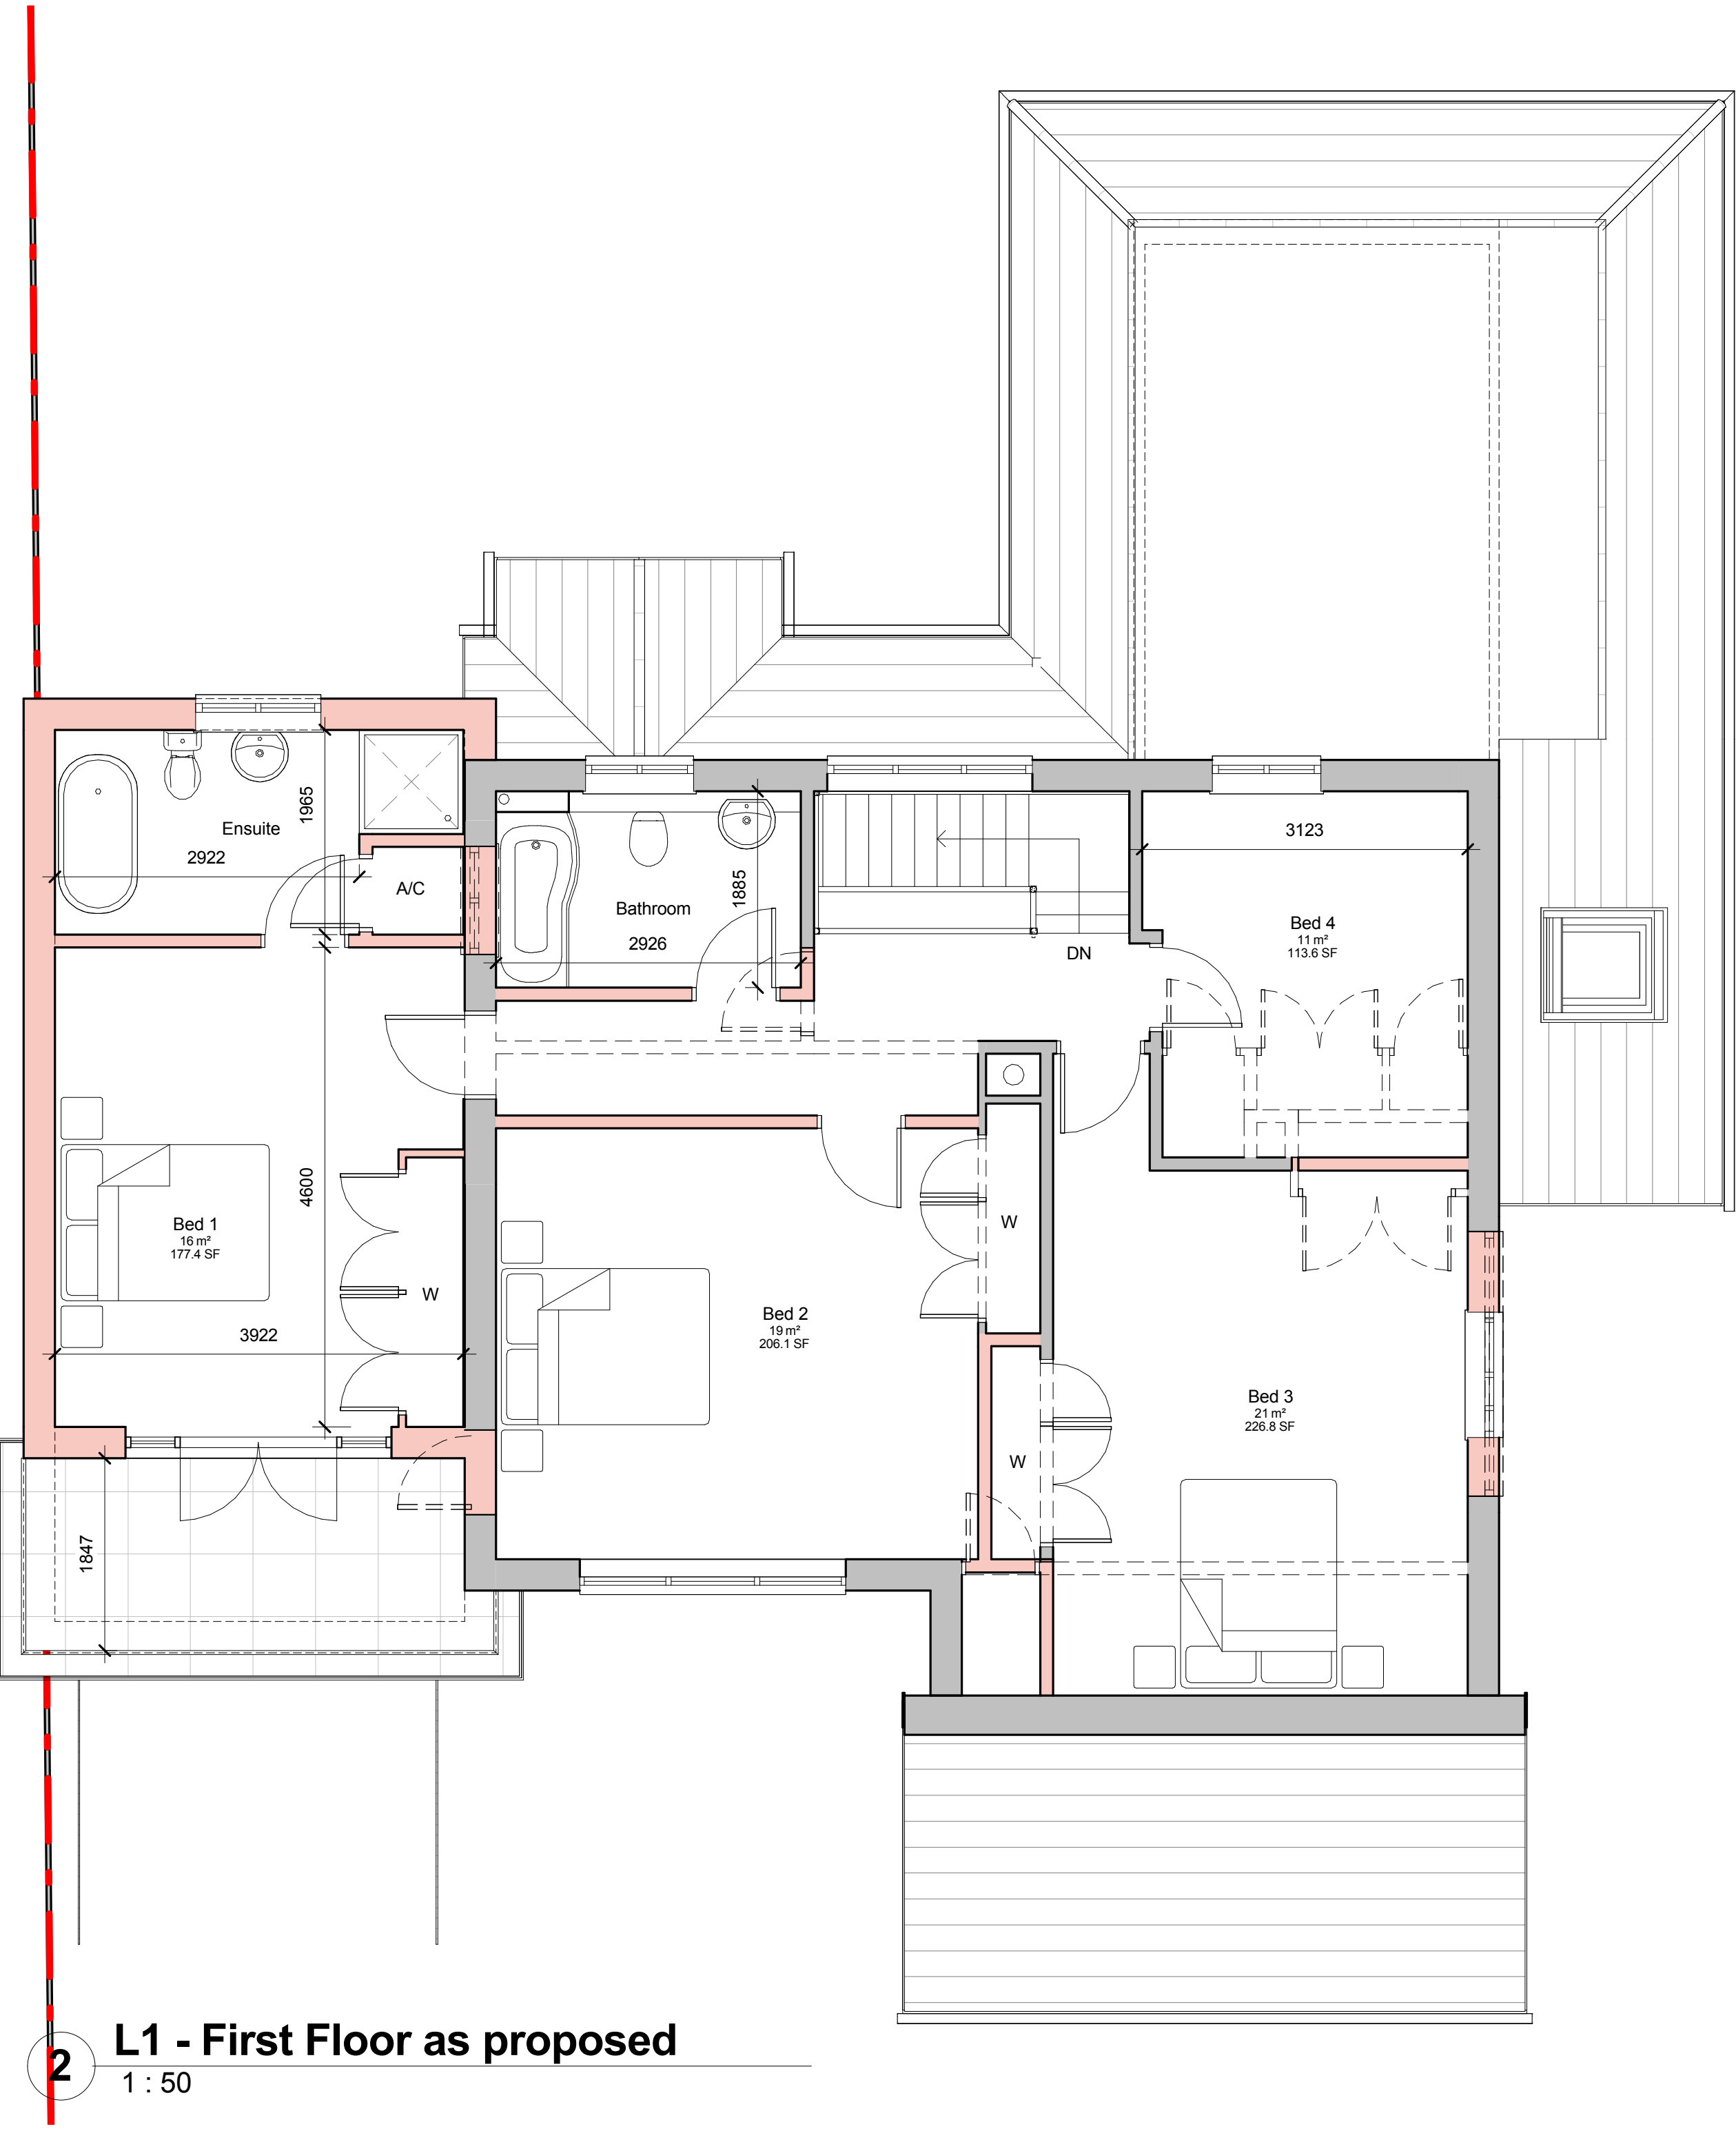


3 South Elevation as proposed
1 : 100

4 East Elevation as proposed
1 : 100

5 North Elevation as proposed
1 : 100


6 West Elevation as proposed
1 : 100

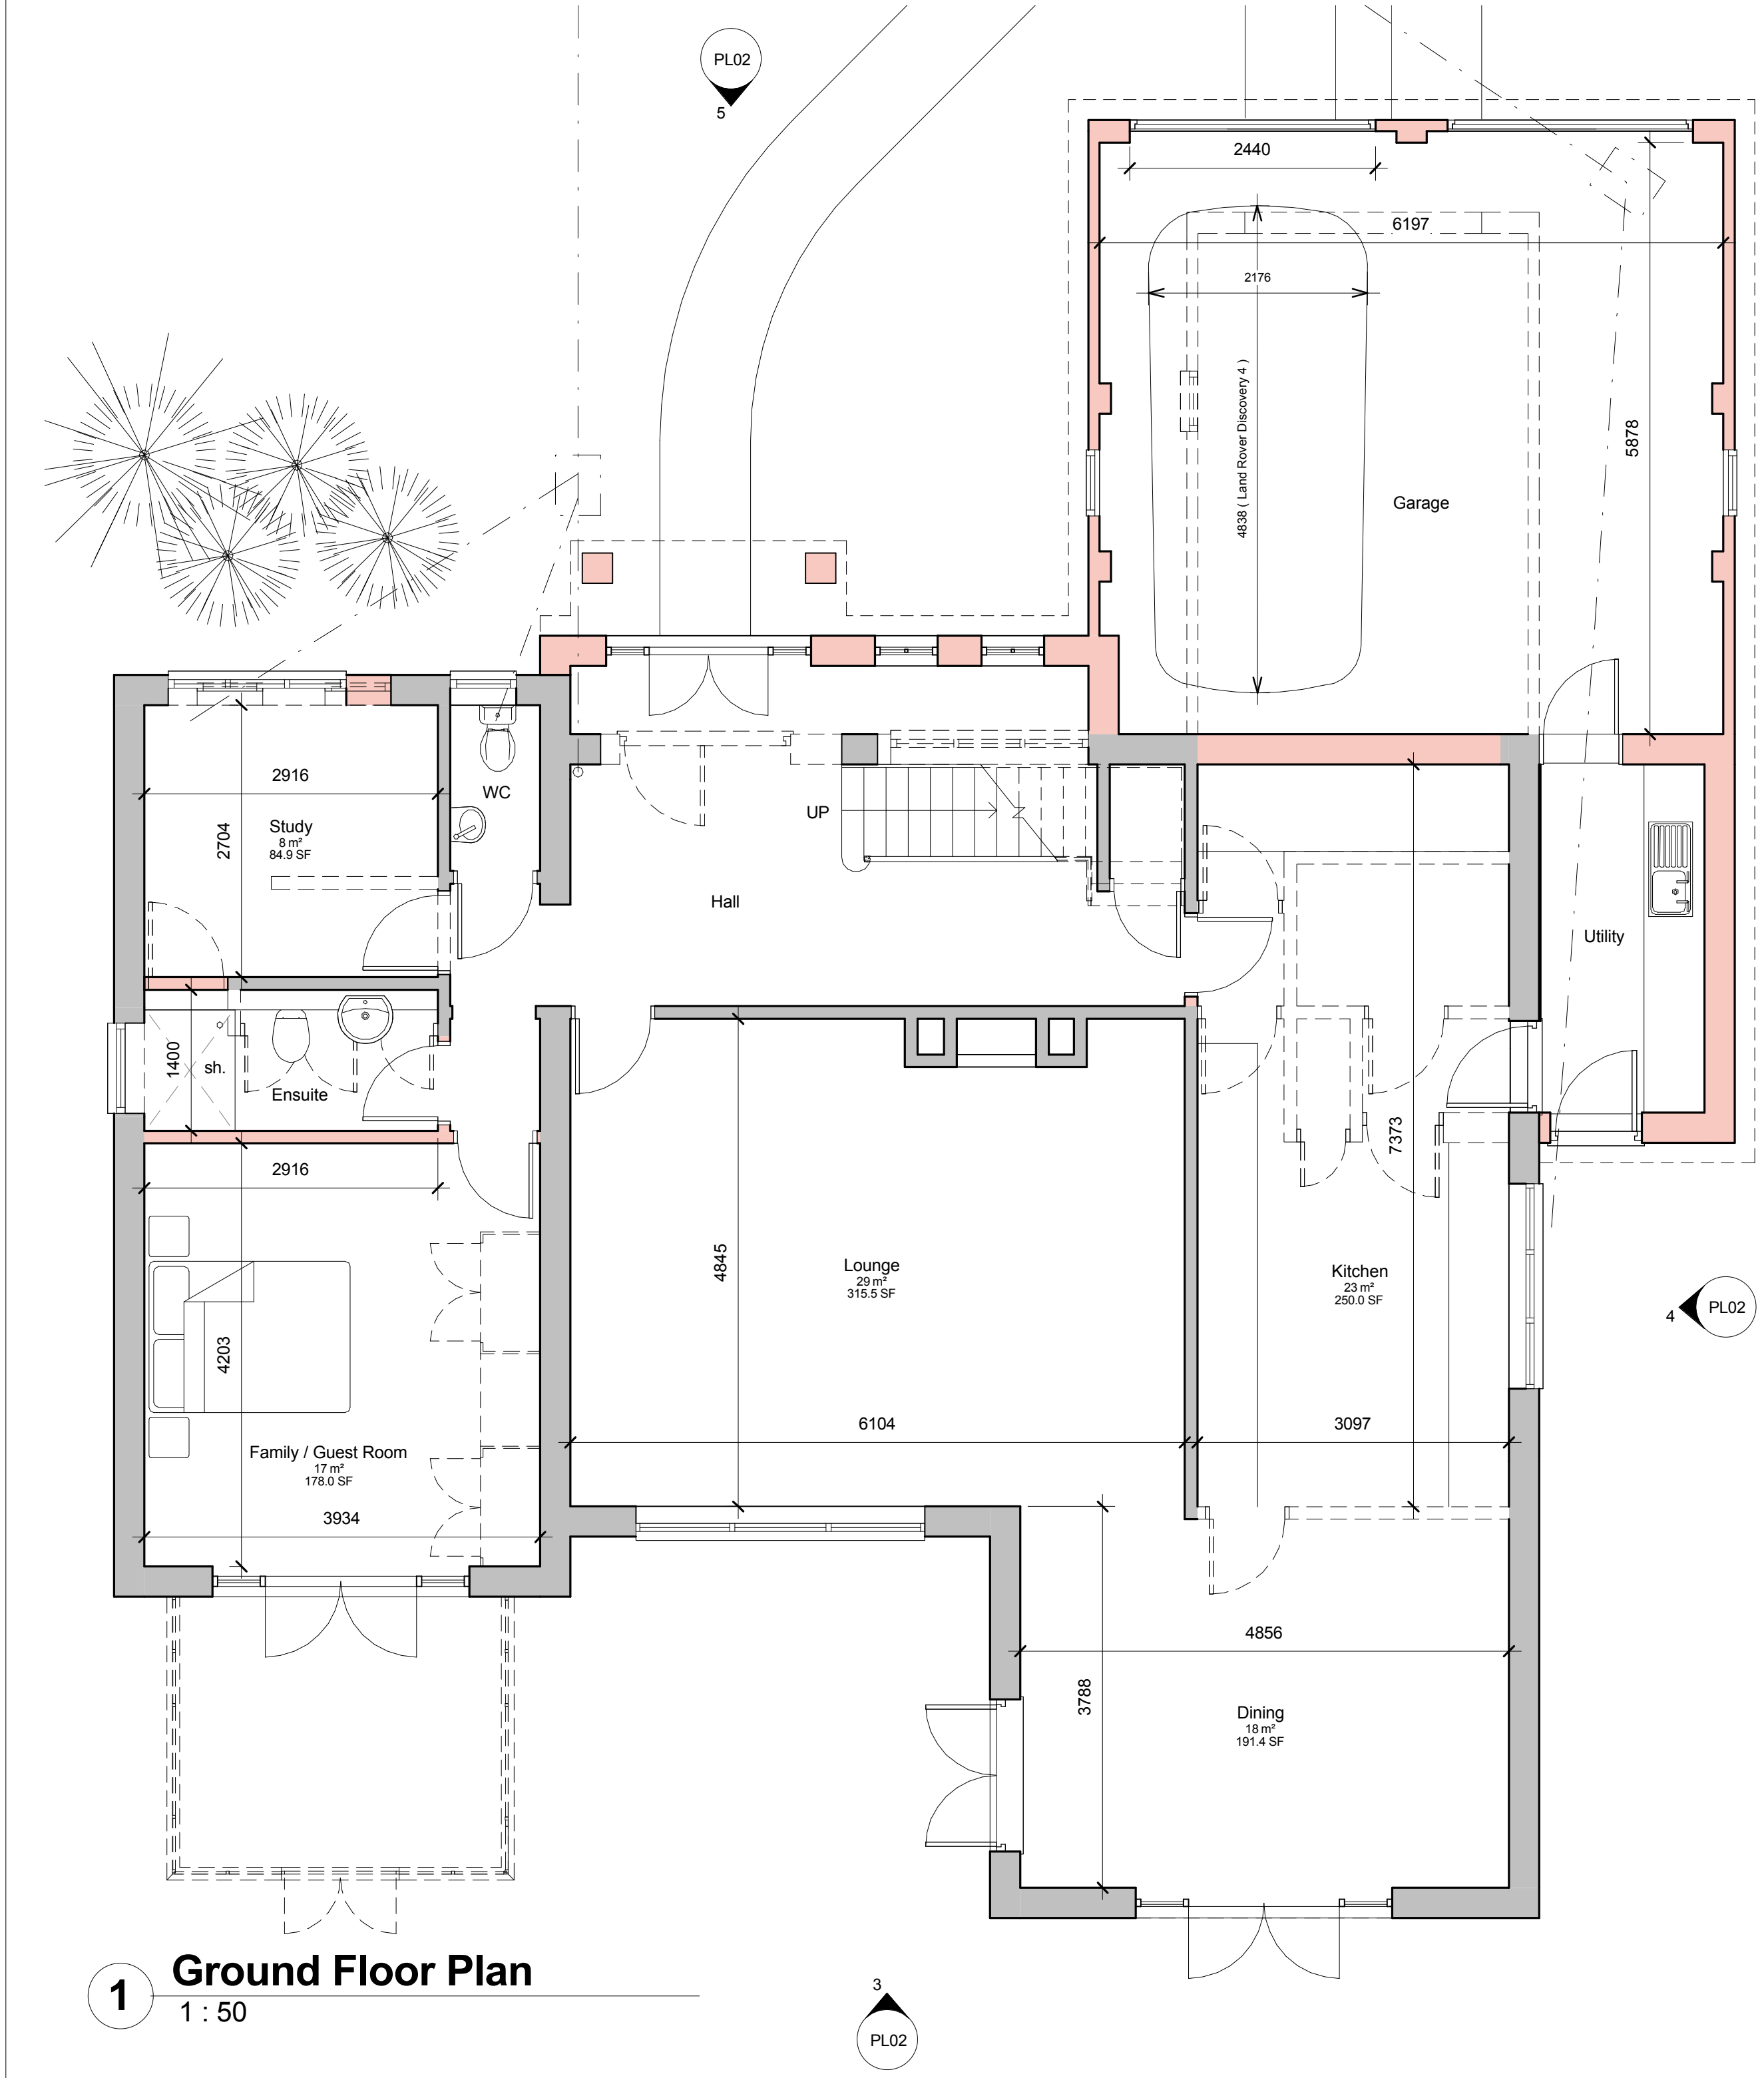

2 L1 - First Floor as proposed
1 : 50

C	Issued for planning approval	18-01-11	RW
B	Further revisions in accordance with clients requirements;	11-01-11	RW
A	Revised in accordance with clients requirements;	07-01-11	RW

Revision	Date	Initial
----------	------	---------

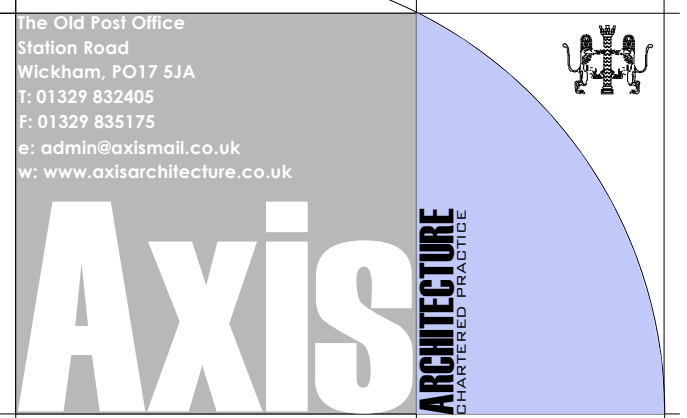

Dimensions, areas and levels where given are only approximate and subject to site survey. All dimensions are to be checked on site. Any discrepancies are to be reported to the architect before work commences. Figured dimensions only are to be taken from this drawing. This drawing is to be read in conjunction with all relevant consultants and/or specialists drawings/documents and any discrepancies or variations are to be notified to the architect before the affected work commences. This drawing is copyright and remains the property of the Architects.

Alterations & Extension
33 The Fairway
Aldwick Bay Estate, Bognor Regis
for Chris West
Plans & Elevations as proposed



Scale @ A1	Drawn	Checked	Date
As indicated	Author	Checker	12/02/10
Job Number & Drawing Number	Revision		
10-52 -PL02	C		