



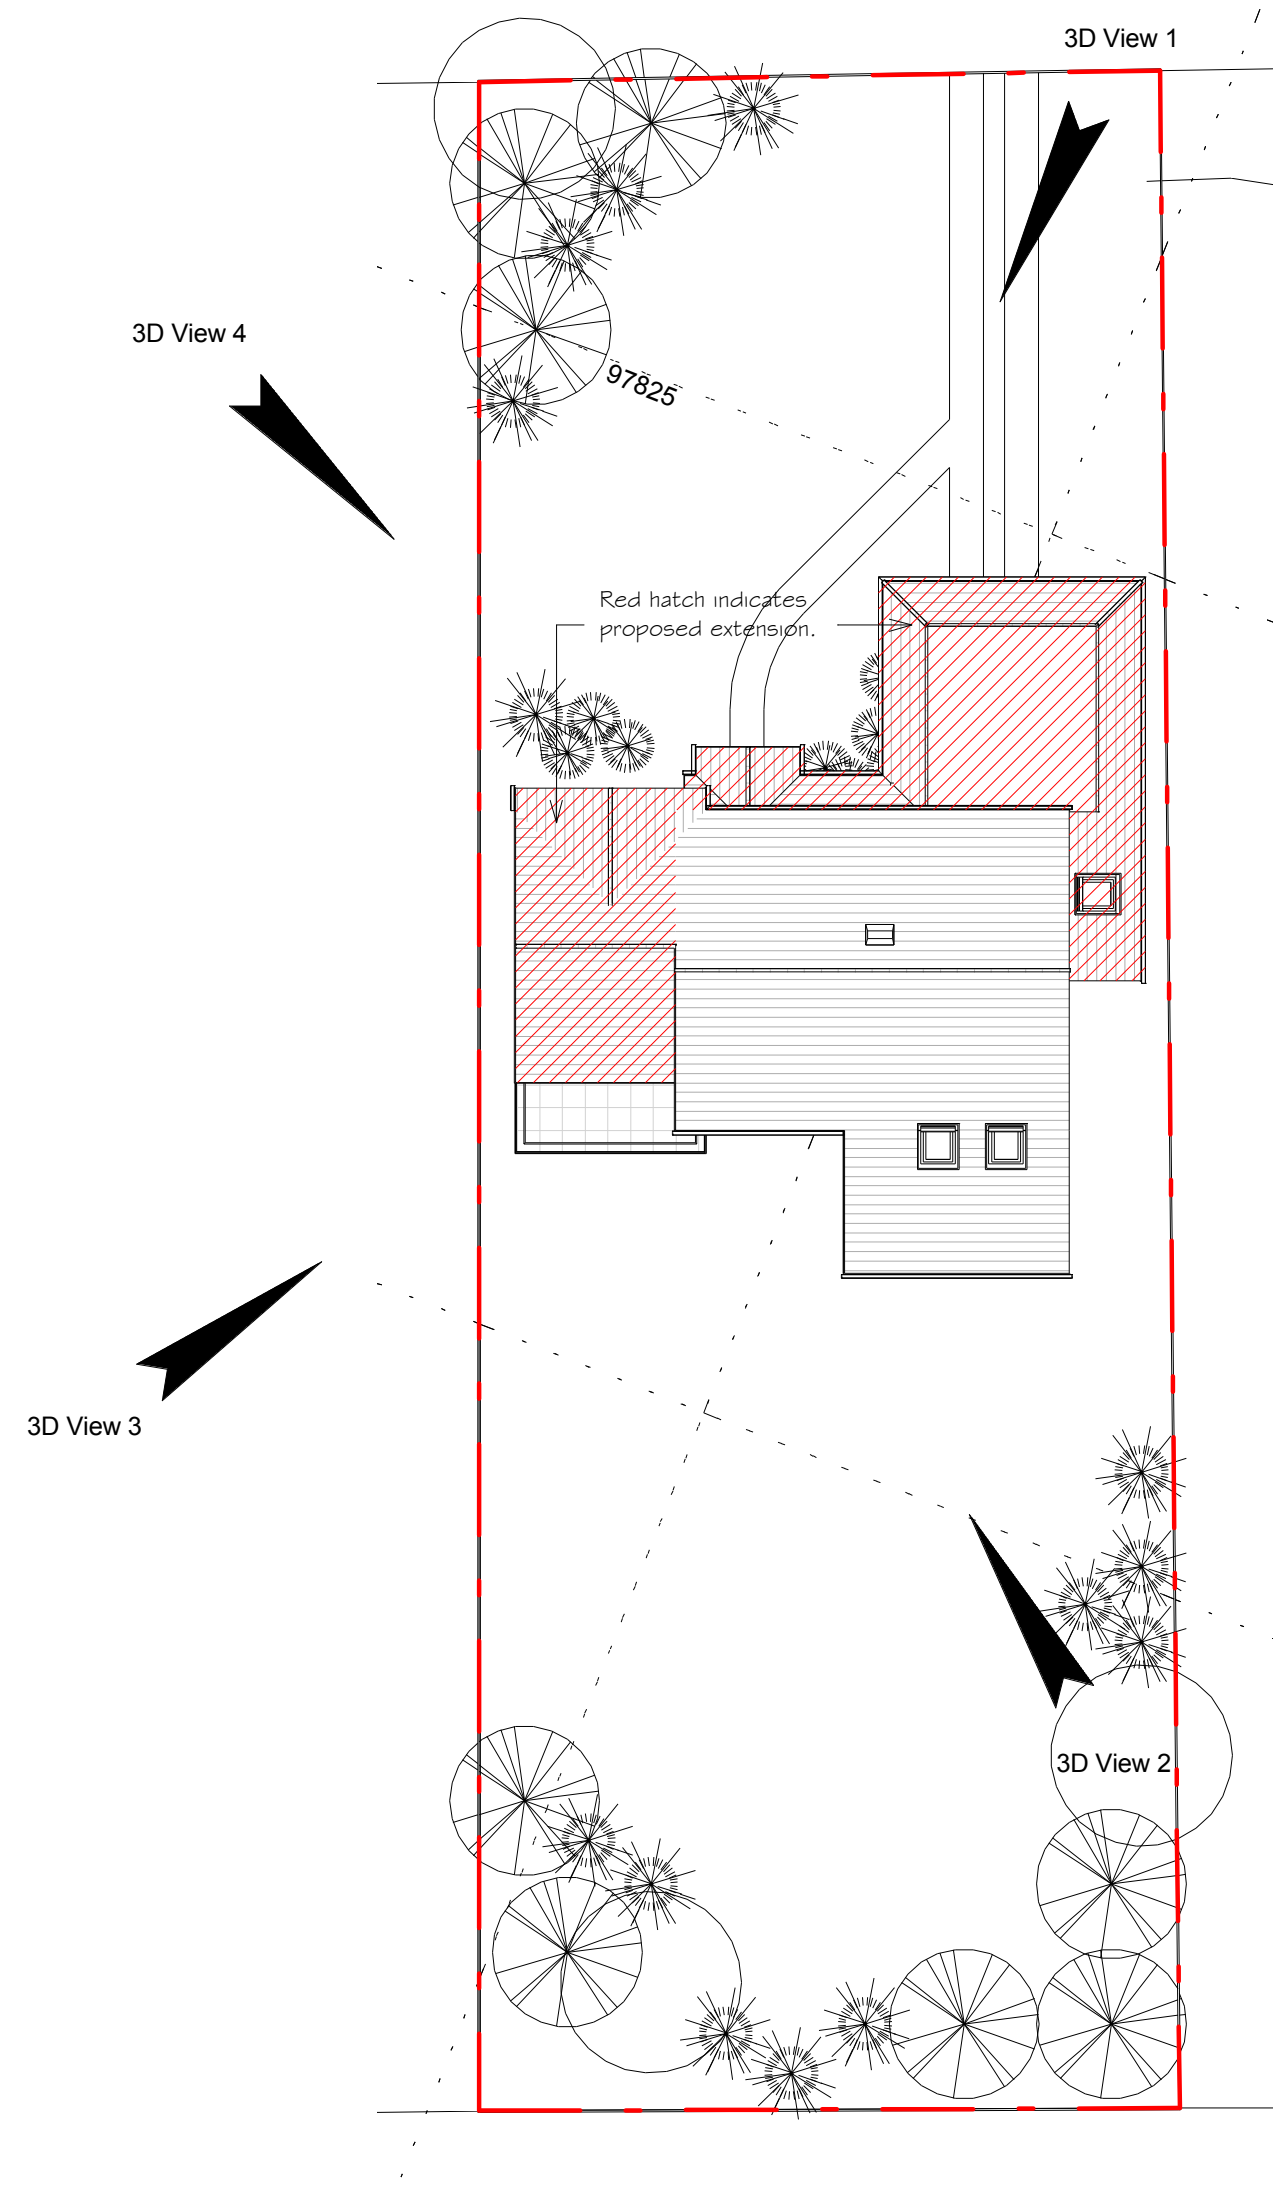


Site Plan as proposed
1 : 200

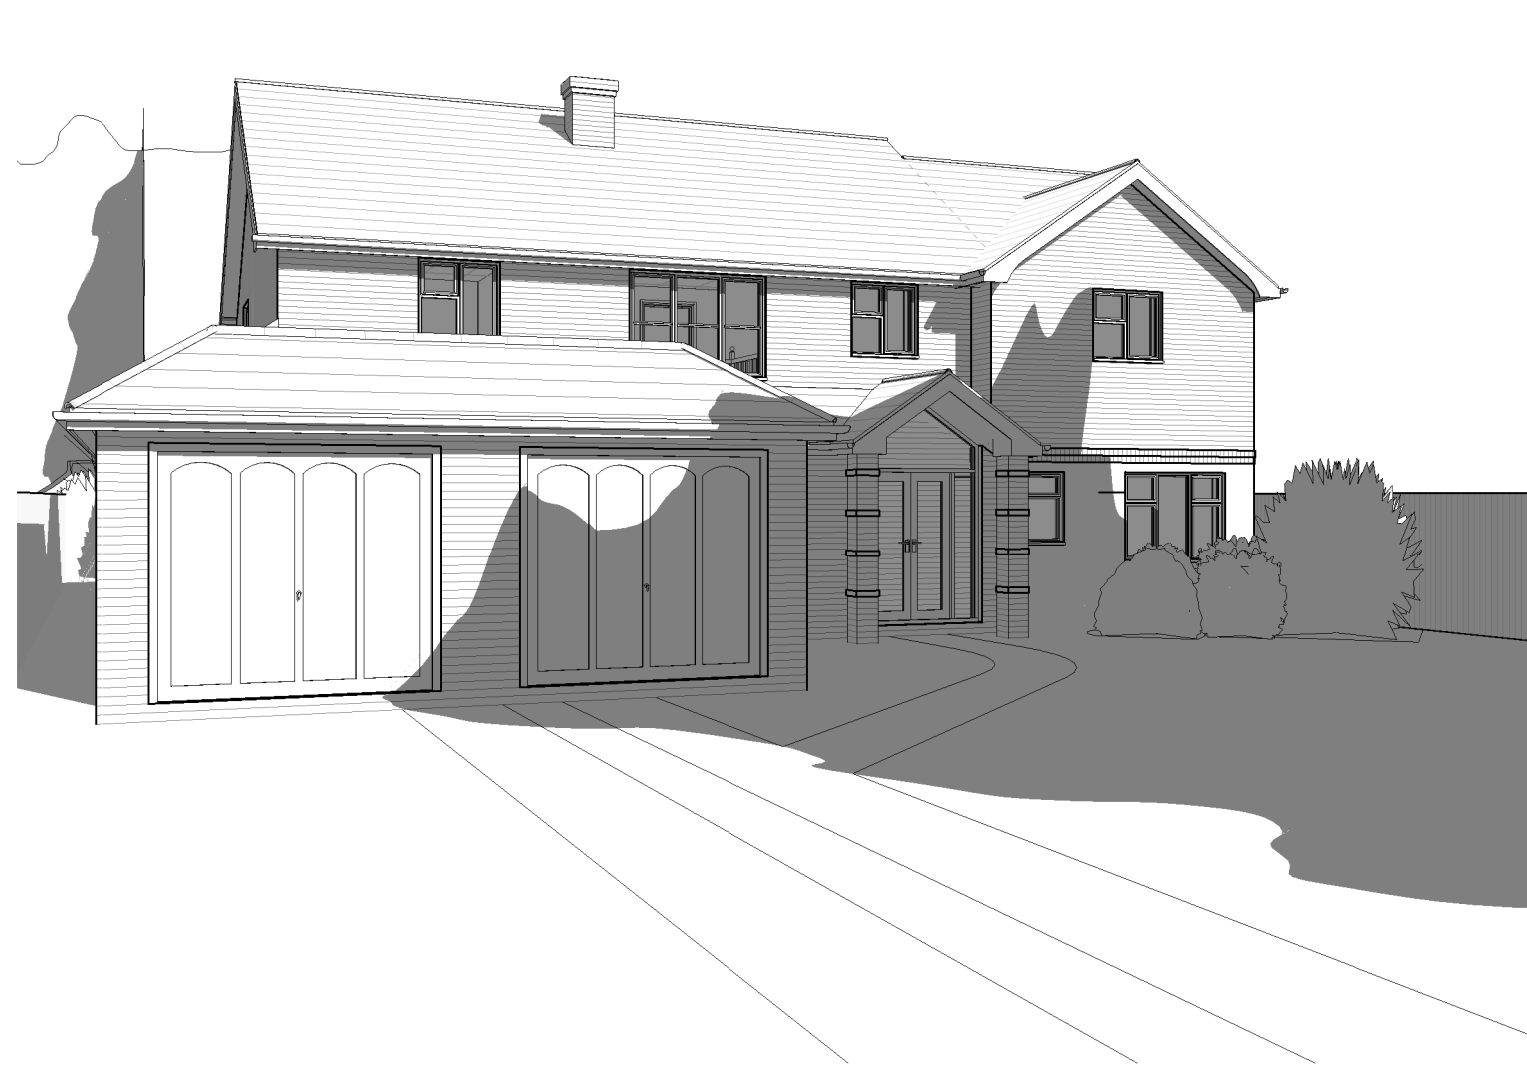

1 3D View 1



2 3D View 2

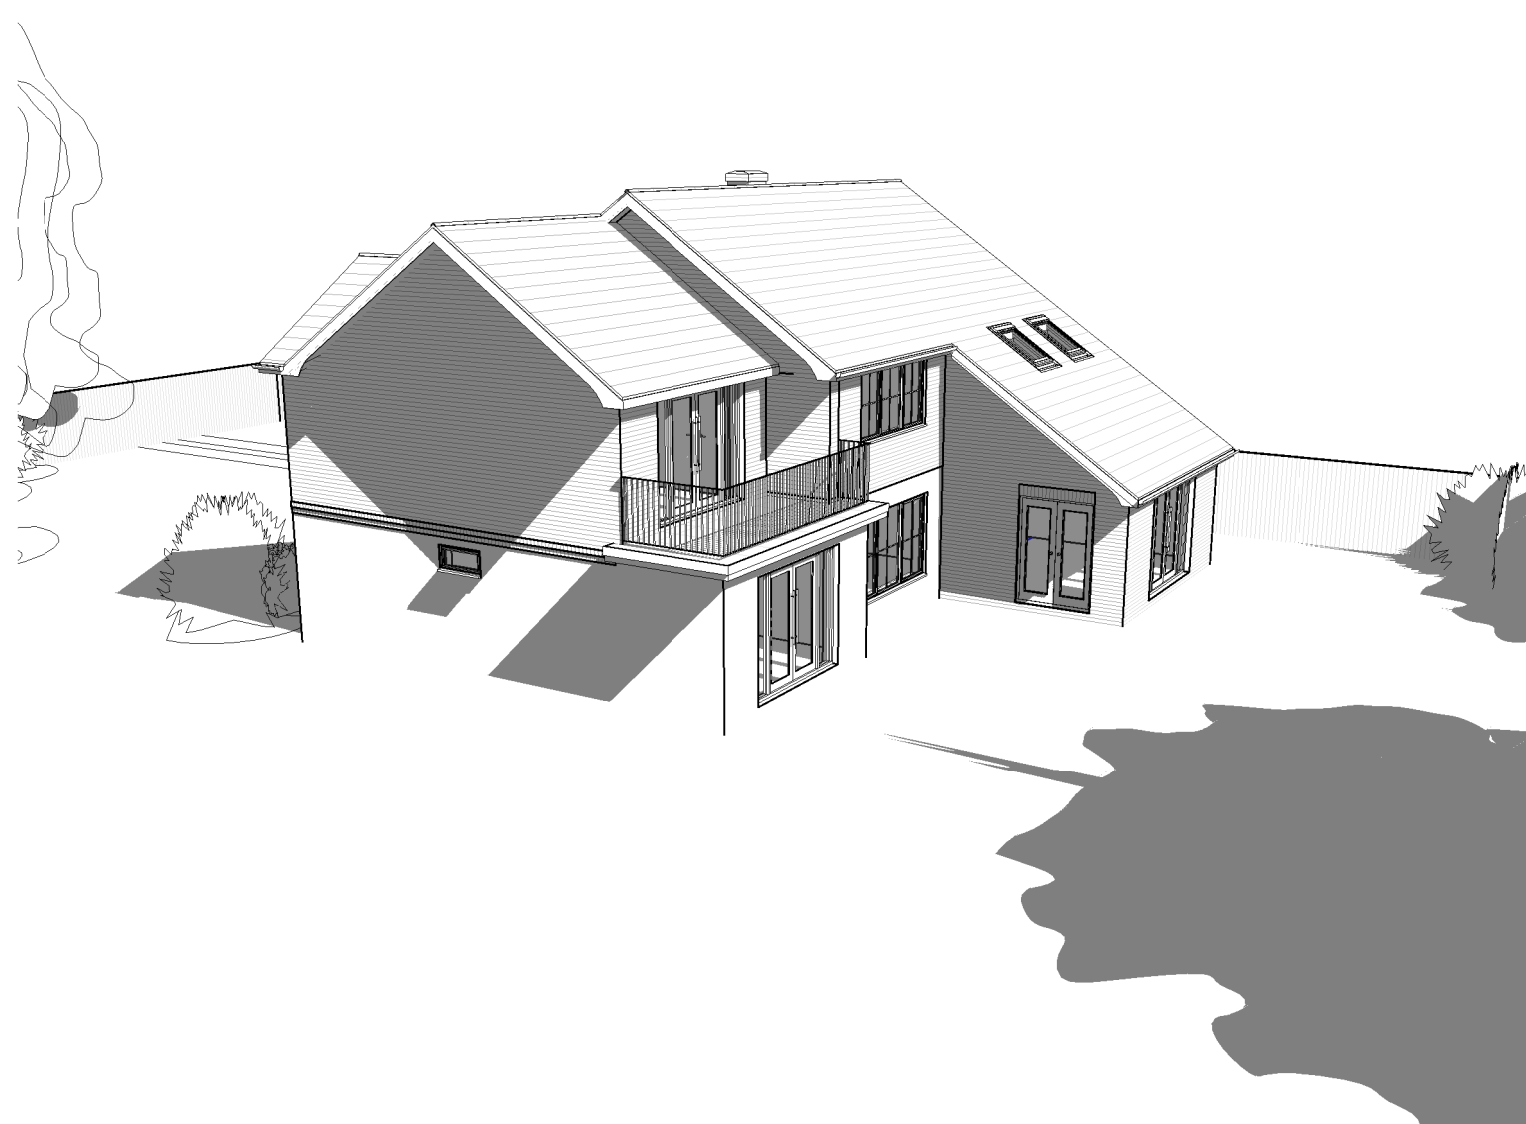

3 3D View 3



4 3D View 4

C	Red hatch added to indicate extent of extension;	27-01-11	RW
B	Issued for planning approval	18-01-11	RW
A	Drawing revised in accordance with clients requirements;	11-01-11	RW


Revision	Date	Initial
----------	------	---------

The Old Post Office
Station Road
Wickham, PO17 5JA
T: 01329 832405
F: 01329 835175
e: admin@axismail.co.uk
w: www.axisarchitecture.co.uk

Axis
ARCHITECTURE
PLANNING & DESIGN

Dimensions, areas and levels where given are only approximate and subject to site survey.
All dimensions are to be checked on site.
Any discrepancies are to be reported to the architect before work commences. Figured dimensions only are to be taken from this drawing.
This drawing is to be read in conjunction with all relevant consultants and/or specialists drawings/documents and any discrepancies or variations are to be notified to the architect before the affected work commences.
This drawing is copyright and remains the property of the Architects.

Alterations & Extension
33 The Fairway
Aldwick Bay Estate, Bognor Regis
for Chris West
Site Plan & 3D Views as proposed

 

PLANNING			
Scale @ A1	Drawn	Checked	Date
1 : 200	Author	Checker	12/02/10
Job Number & Drawing Number		Revision	
10-52 -PL03		C	