




LOCATION PLAN 1:1250

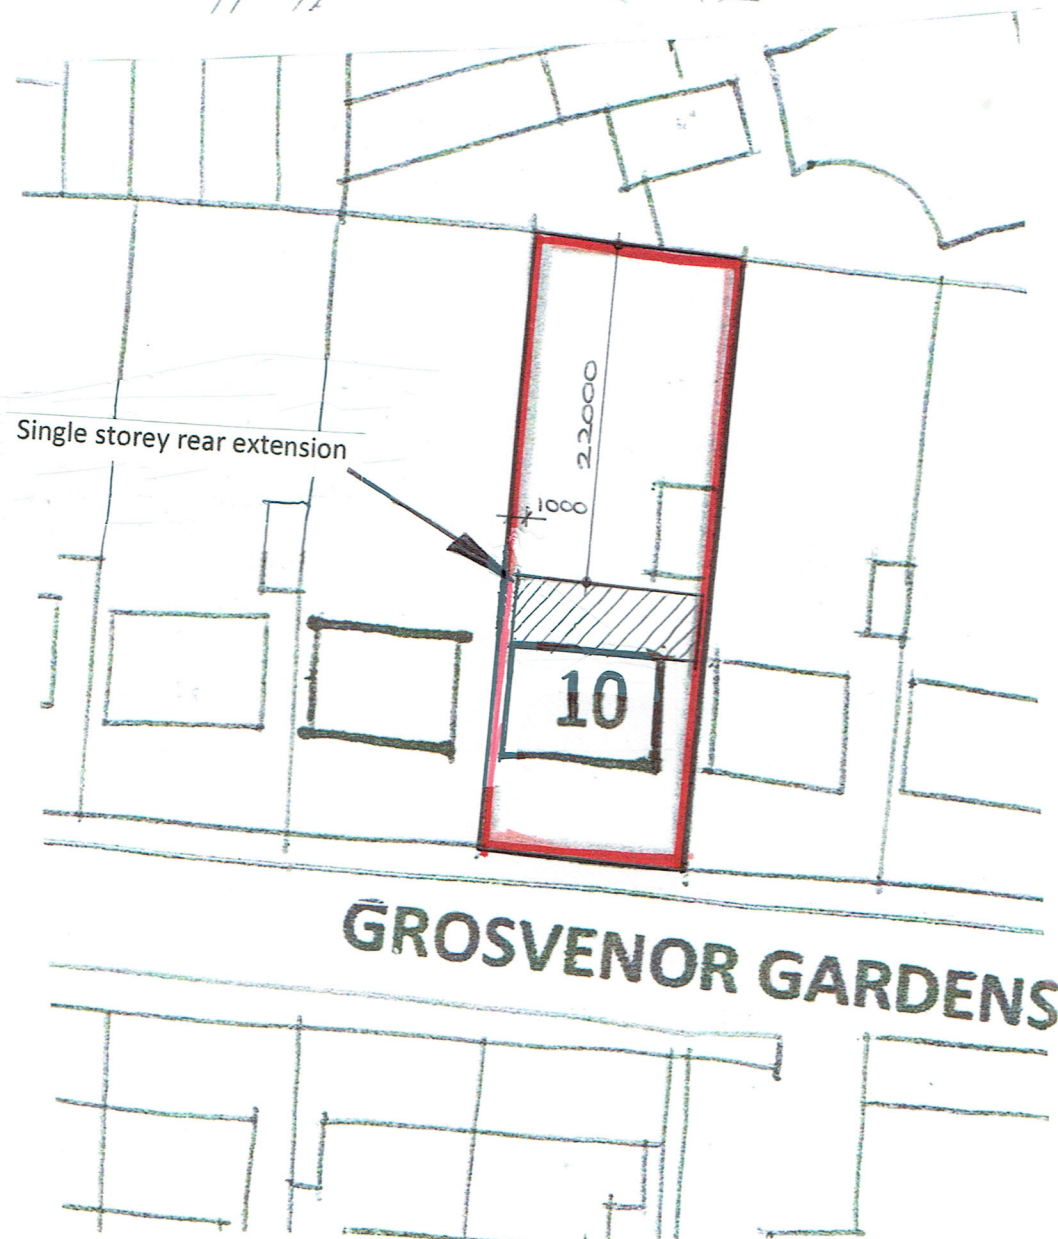

SITE PLAN 1:500

AMdesign

ARCHITECTURE DESIGN DEVELOPMENT
Leeza Aldis-Hobbs ARB RIBA SPAB

Mob: 07756 329400
e-mail: leeza@amdesignltd.co.uk

PROJECT
**10 GROSVENOR GNS
ROSE GREEN
BOGNOR REGIS
PO21 3EY**
PROJECT STAGE
PLANNING

DRAWING
**LOCATION PLAN
SITE PLAN**

DRAWING No
115/01

SCALE 1:1250 & 1:500
DATE DEC 2014 DRAWN LA
CHECKED

REVISION

LETTER	REVISION	DATE

This scheme is subject to town planning and all other necessary consents. All dimensions are to be checked on site. This drawing is to be read in conjunction with other relevant drawings and documents. Report all discrepancies to the Architect before work commences. AM Design is the trading name of AM Design Ltd © AM Design Ltd. All rights reserved.