




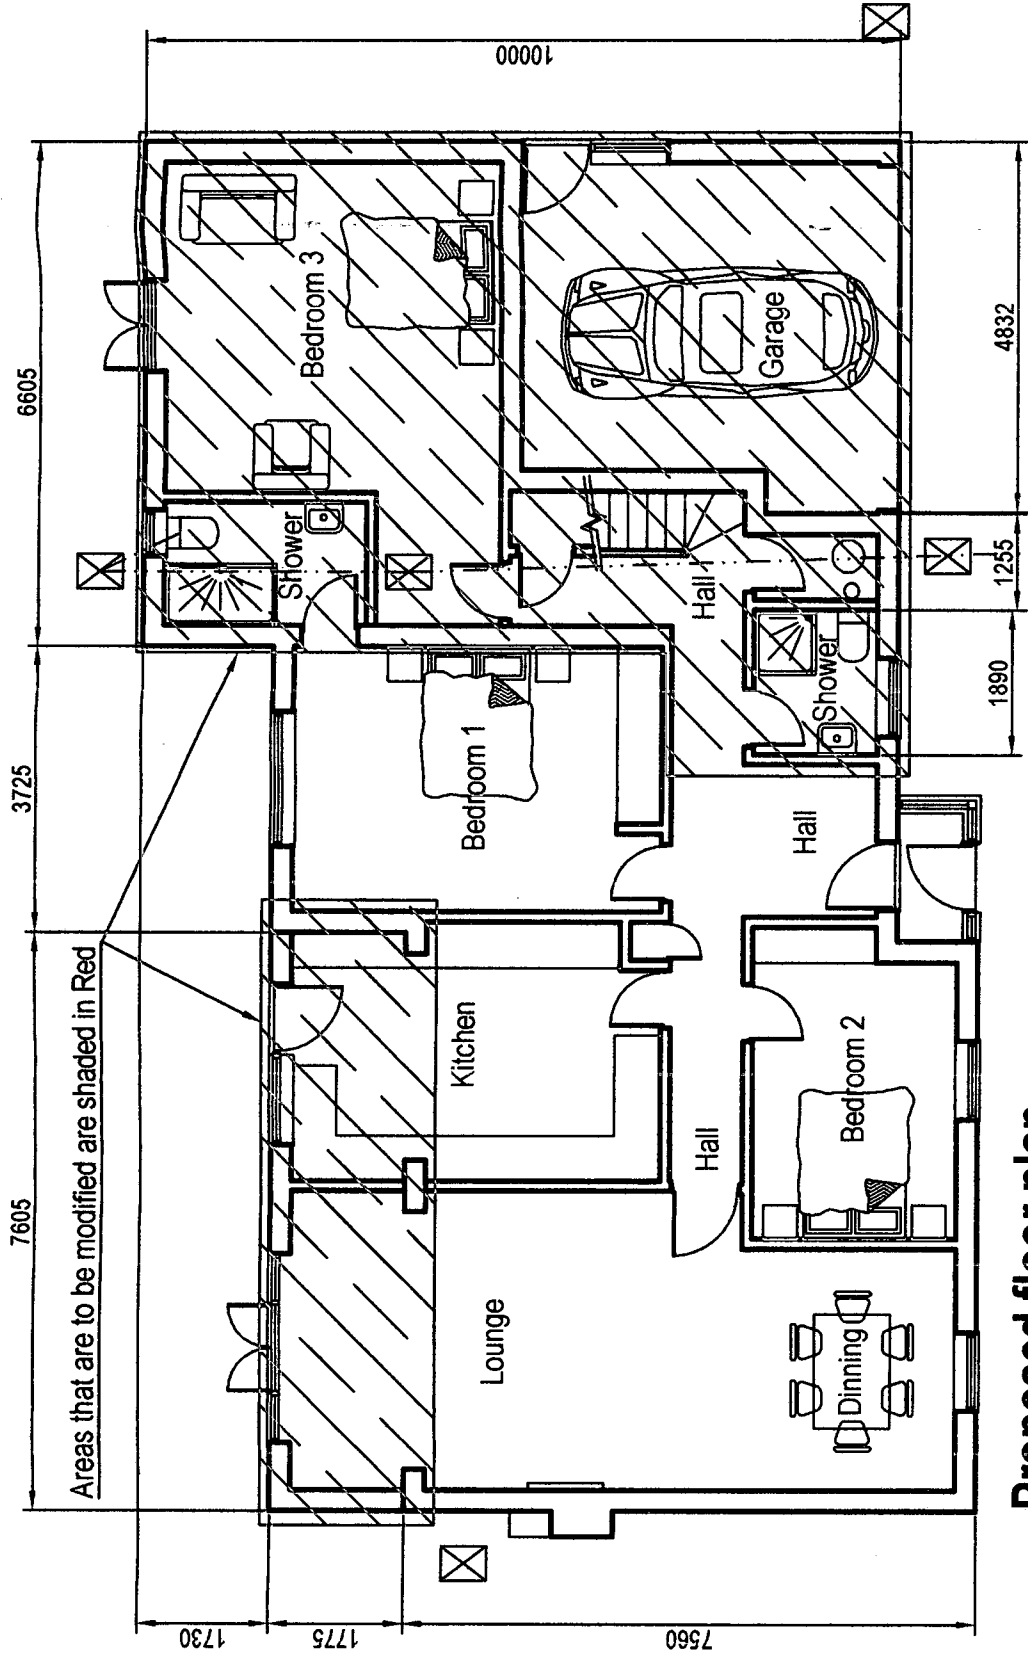

Proposed floor plan

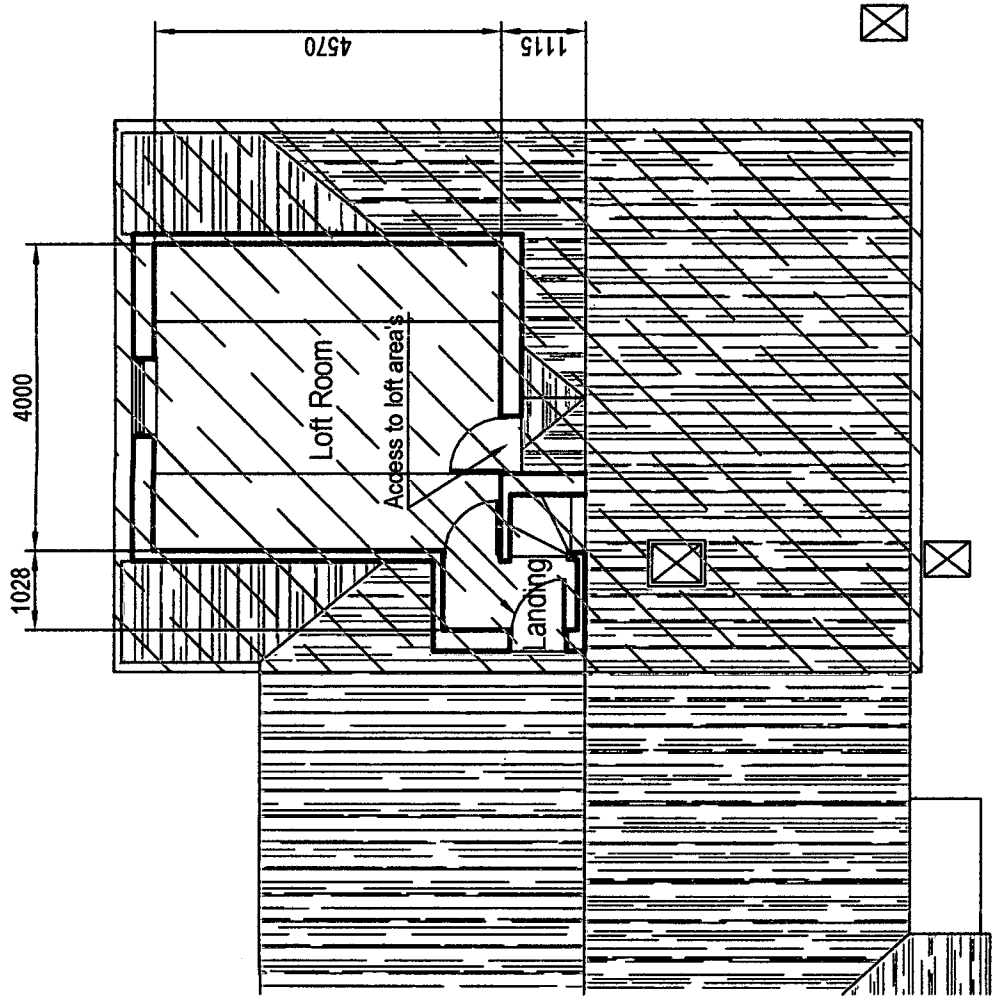

Proposed Loft Room Floor Plan

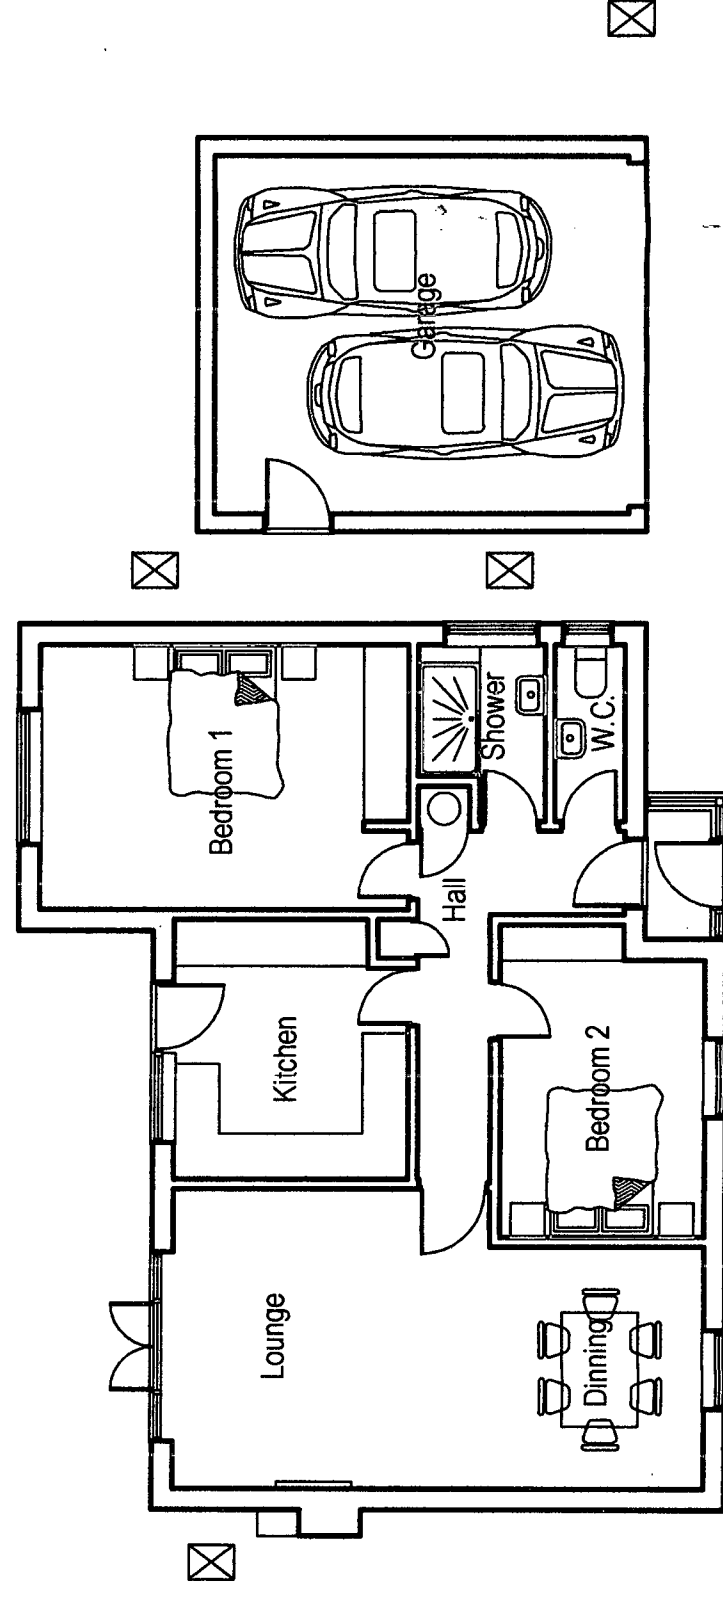

Existing Floor Plan

ARUN DISTRICT COUNCIL			
No.	AW	175	08
RECEIVED			

FLOOR PLANS

Barenton Projects Limited Design services	Client Doug and Sandra Brazier	Project Proposed Extension to 5 Grangefield Way West Sussex	Drawing number PO21 4EG - 02	Scale : 1-100