


Velux type window over new stair well to loft room

New roof tiles to match existing in both type and color.

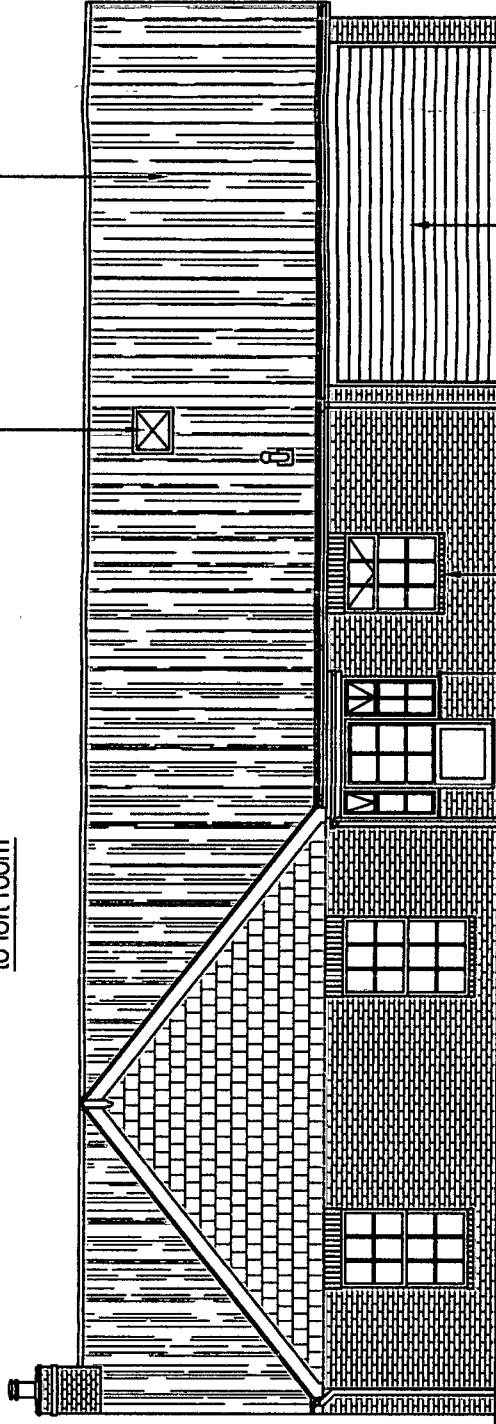


Proposed Front Elevation

New windows, lintels and cills are to match existing.

Existing Garage door re-used.


Roof extended to cover proposed new Lounge and Kitchen tiled to match existing

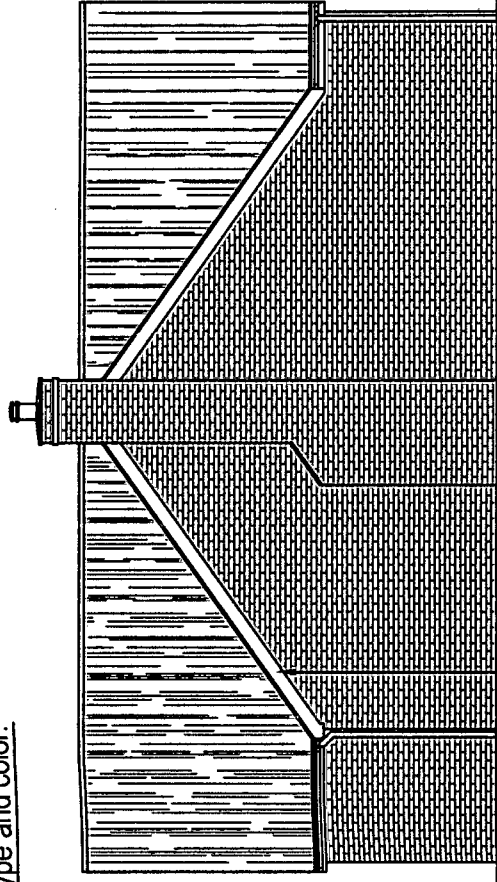


Proposed North Elevation

ARUN DISTRICT COUNCIL			
No.	AW	175	08
RECEIVED			

Existing garage to be demolished and bricks re-used for external walls of extension any additional bricks that are required are to match and be mixed with existing

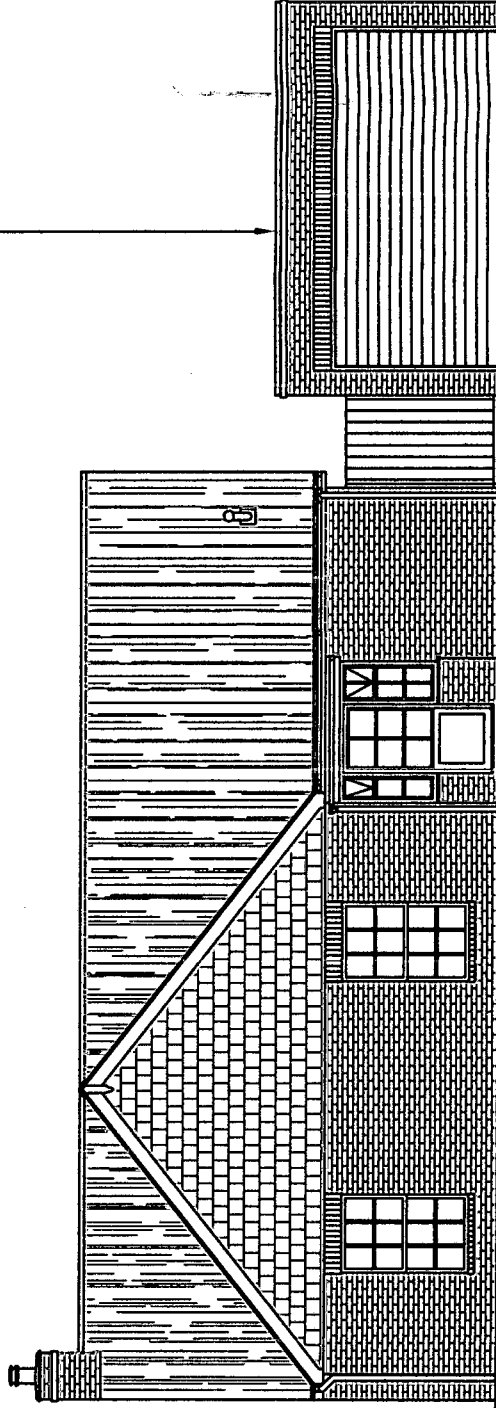

Existing Front Elevation

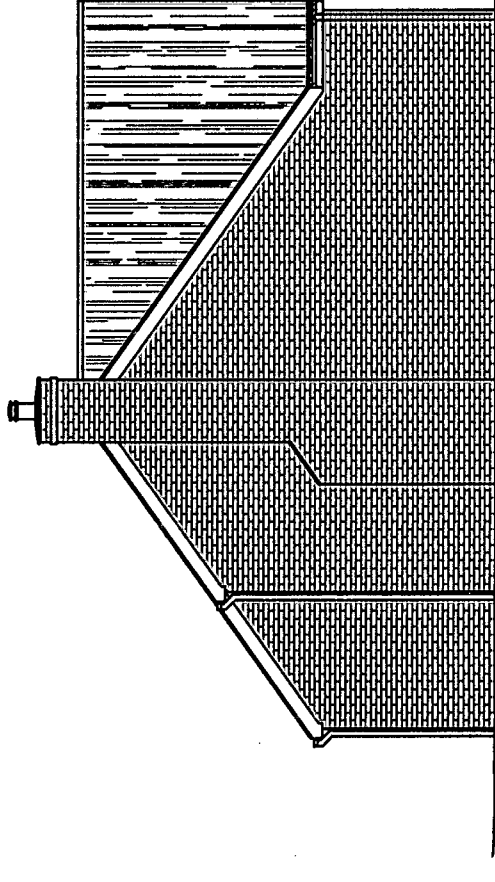

Existing North Elevation

FRONT & NORTH ELEVATIONS

Barenton Projects Limited
Design services

Client
Doug and Sandra Brazier

Project
Proposed Extension to
5 Grangefield Way West Sussex

Drawing number
12 July 2008
Scale : 1-100

PO21 4EG - 03