



New roof tiles to match existing in both type and colour.

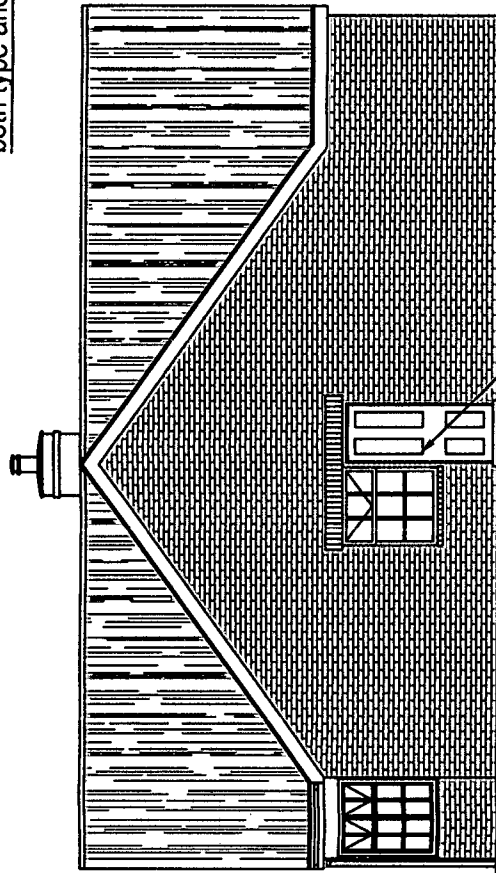

Proposed South Elevation

New Doors, Windows, Lintles and cills are to match existing.

Velux type window over new stair well to loft room

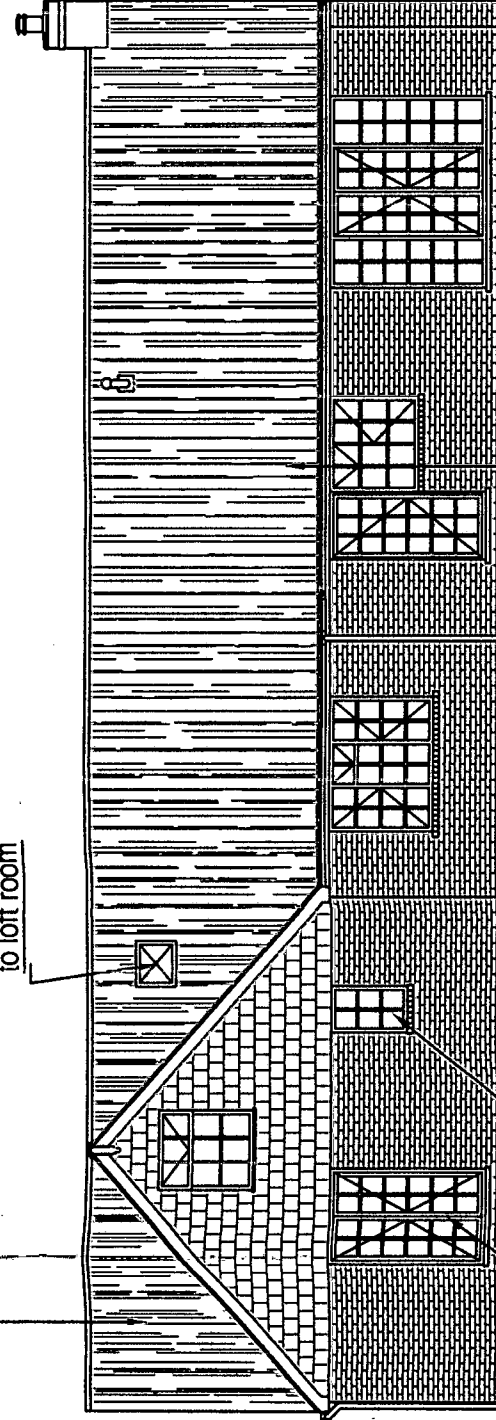


Proposed Rear Elevation


Roof extended to cover proposed new Lounge and Kitchen tiled to match existing

ARUN DISTRICT COUNCIL			
No.	AW	175	08
REF			

Existing garage to be demolished and bricks re-used for external walls of extension any additional bricks that are required are to match and be mixed with existing

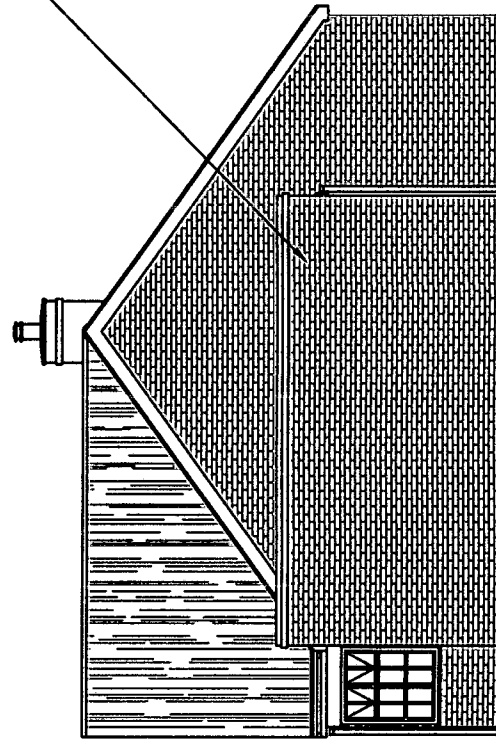

Existing South Elevation

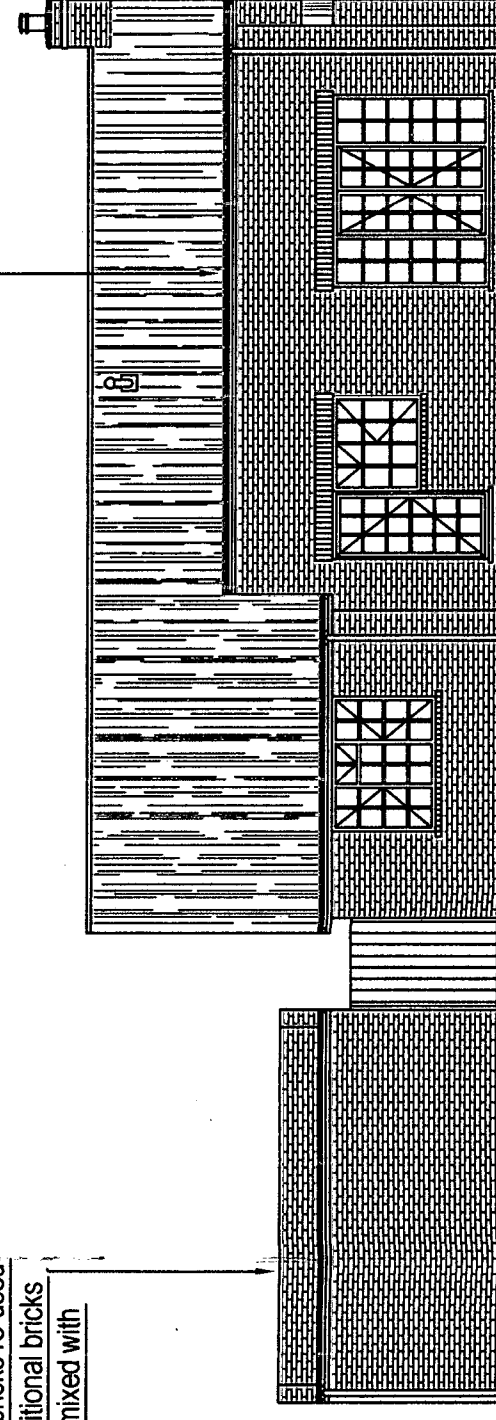

Existing Rear Elevation

REAR & SOUTH ELEVATIONS

Barenton Projects Limited
Design services

Client
Doug and Sandra Brazier

Project
Proposed Extension to
5 Grangefield Way West Sussex

12 July 2008

Drawing number

PO21 4EG - 04

Scale : 1-100