




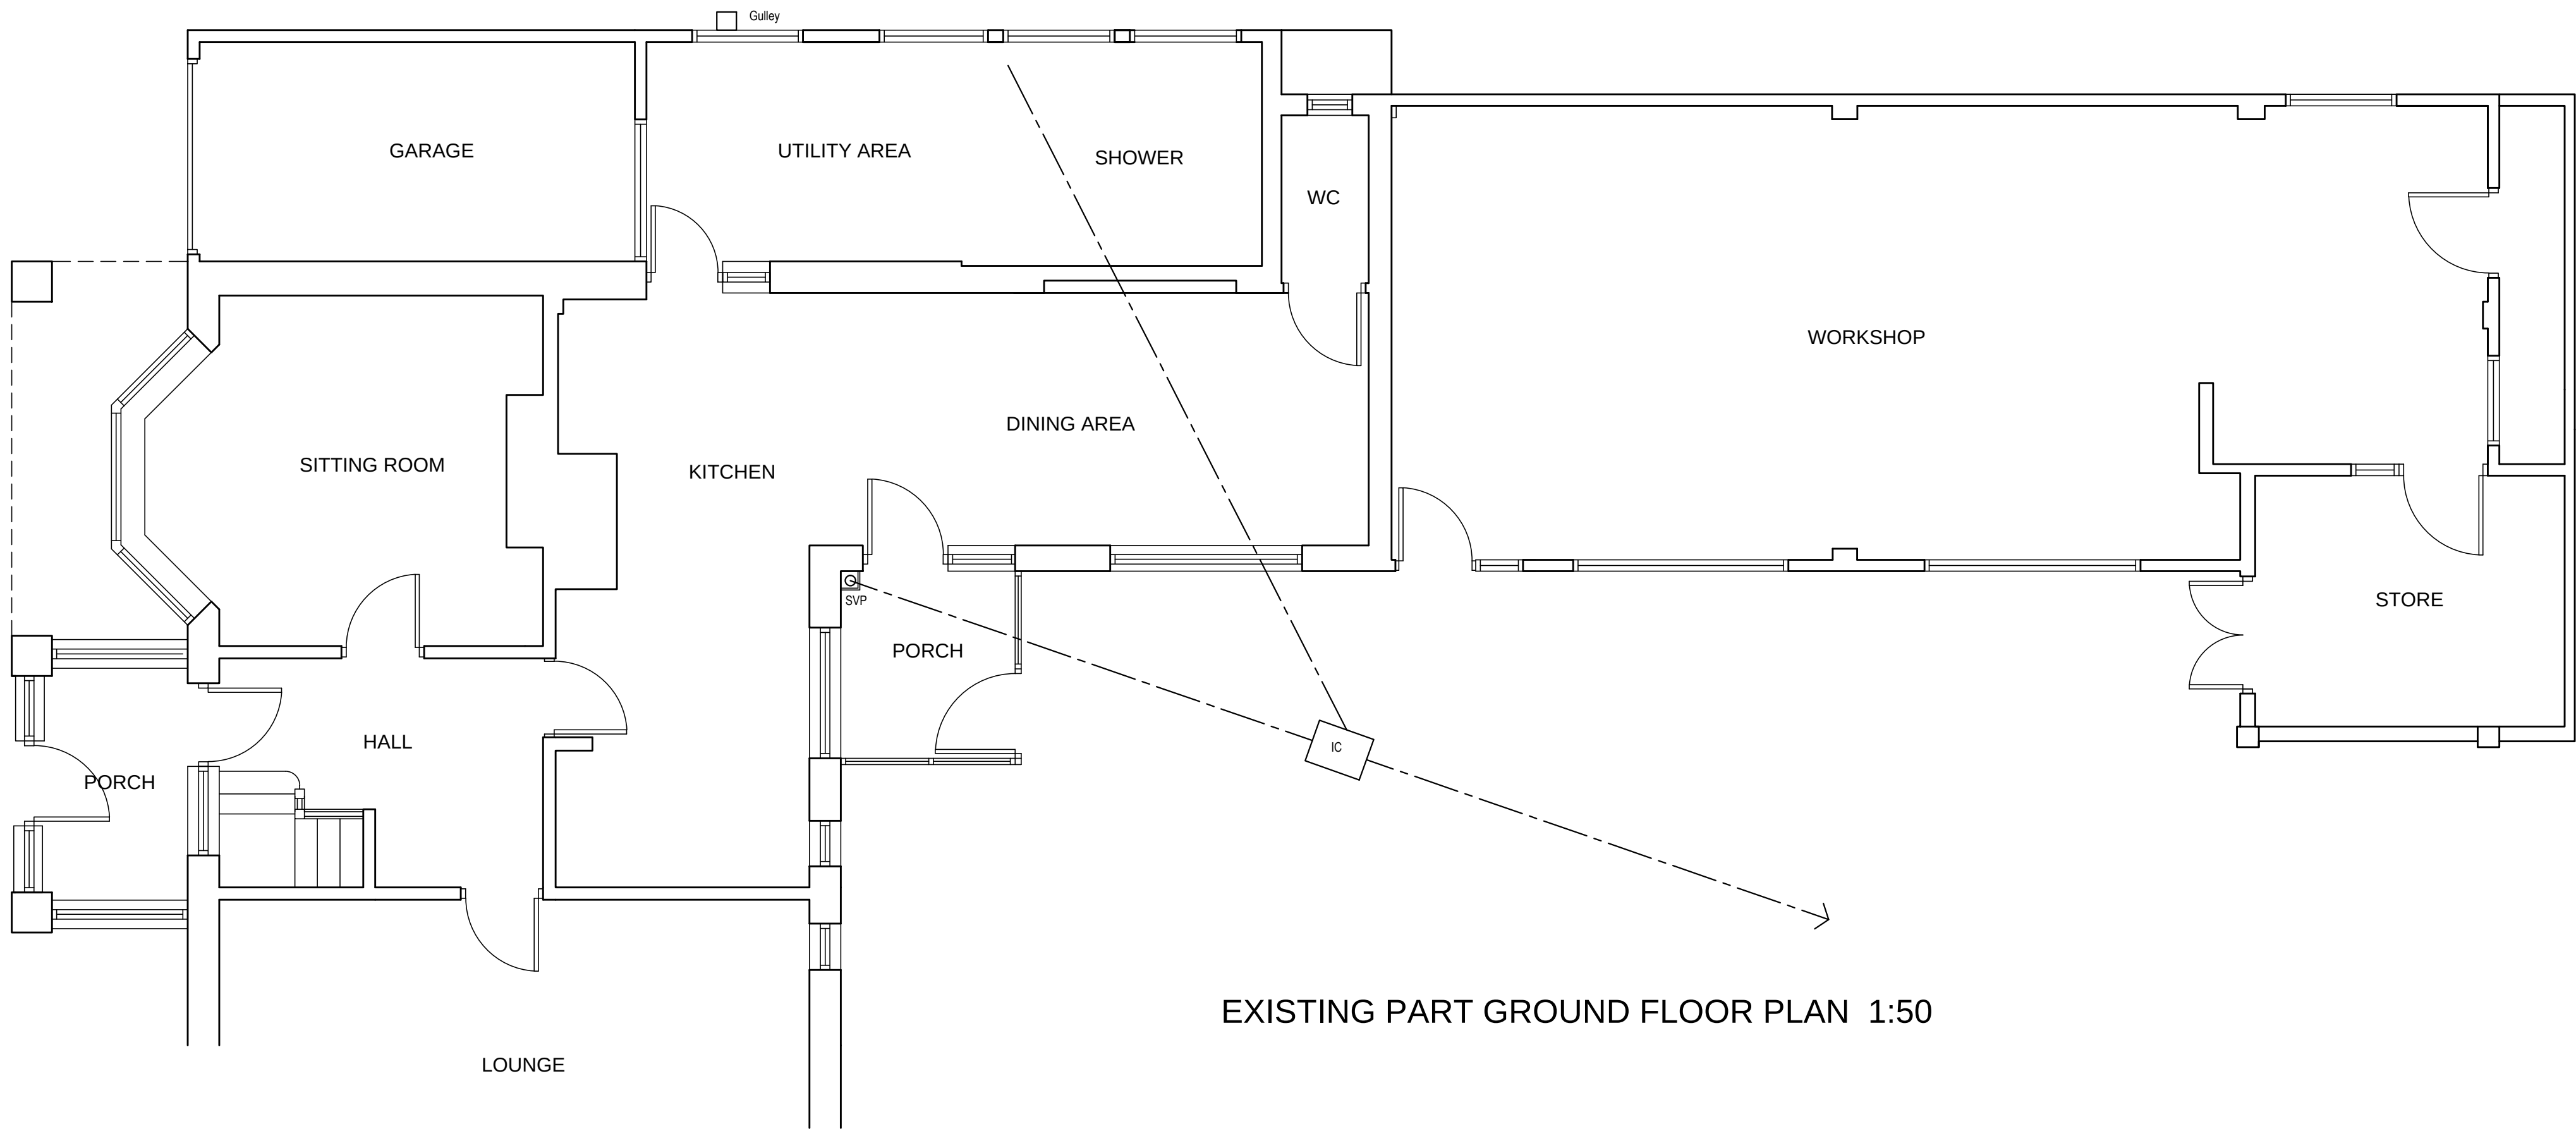


EXISTING PART GROUND FLOOR PLAN 1:50

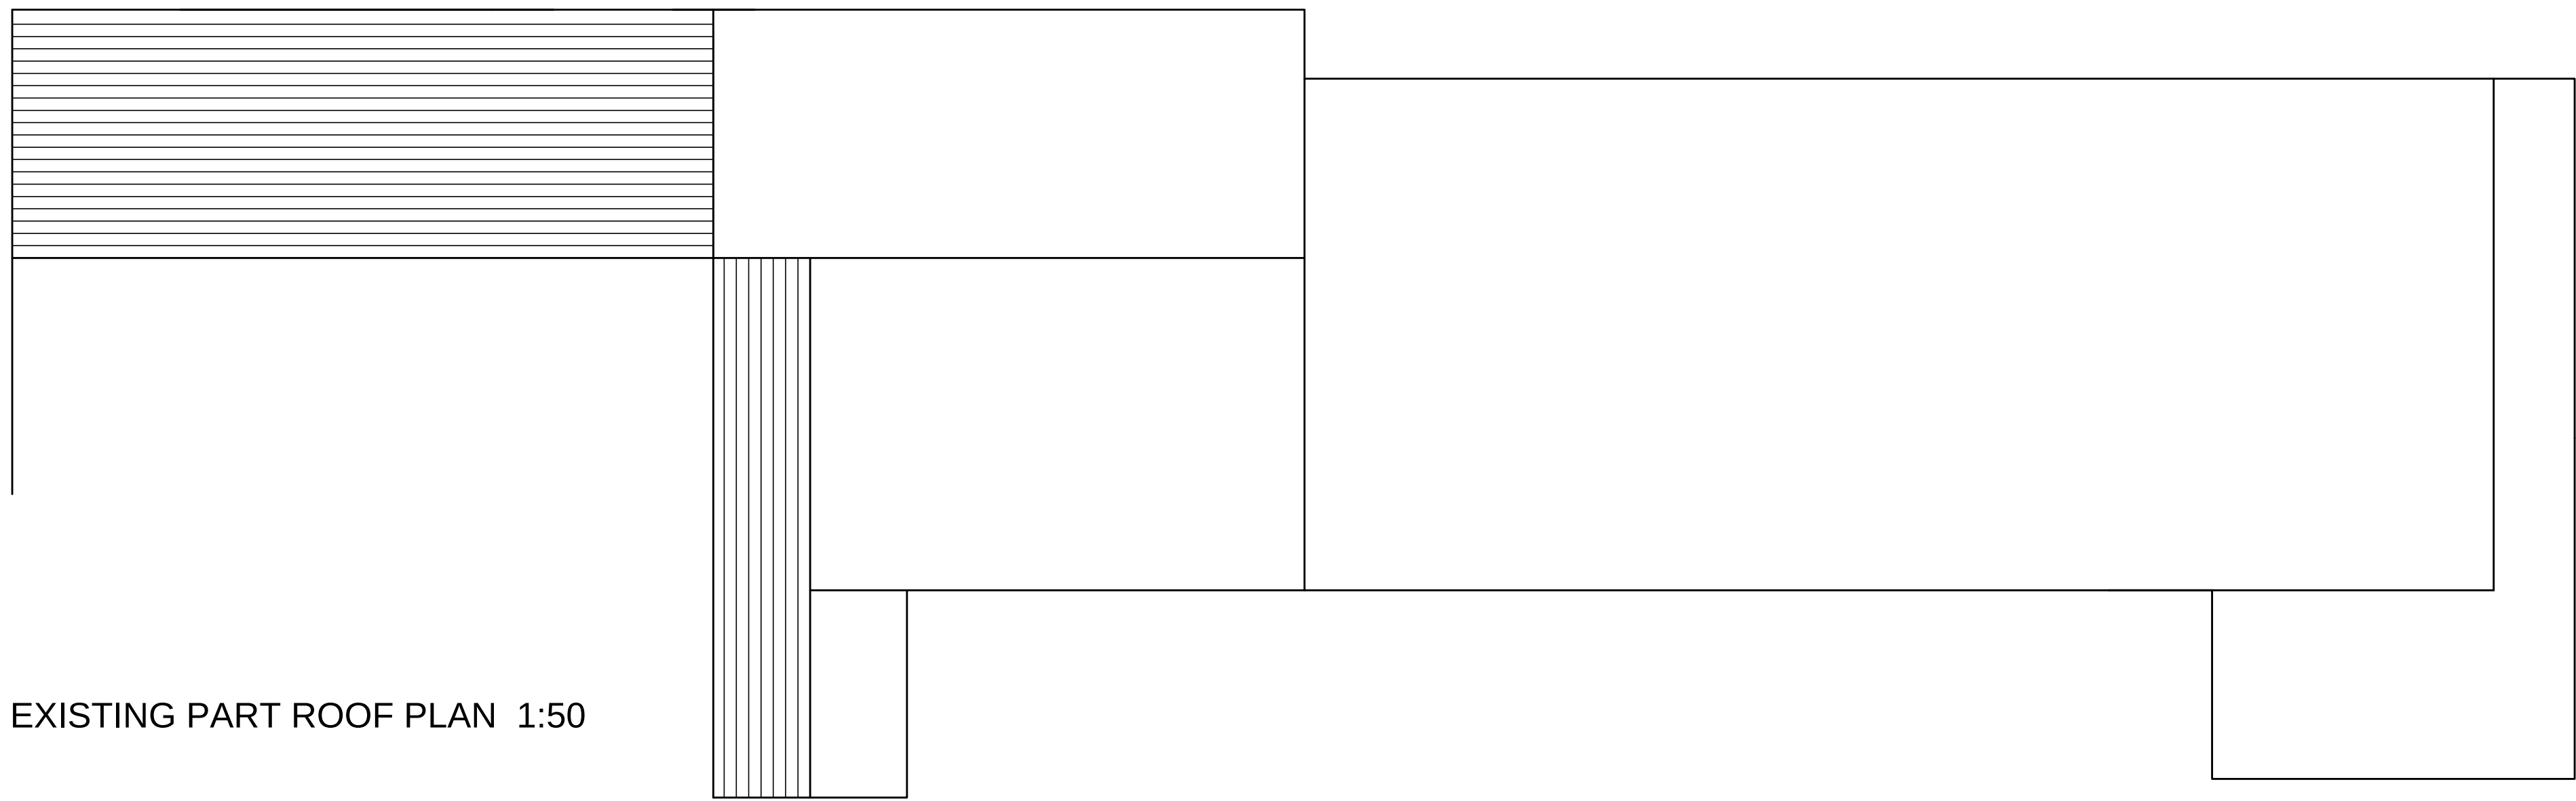

EXISTING PART ROOF PLAN 1:50

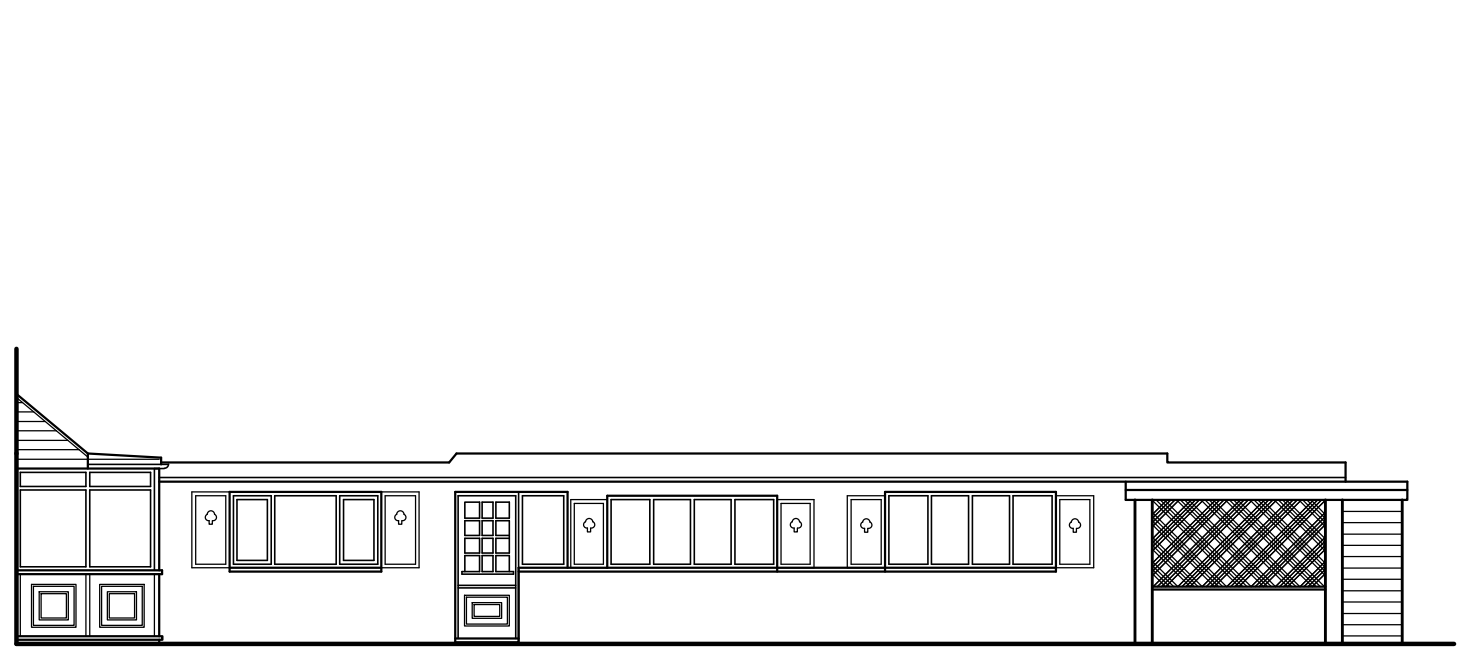



SIDE ELEVATION EXISTING 1:100

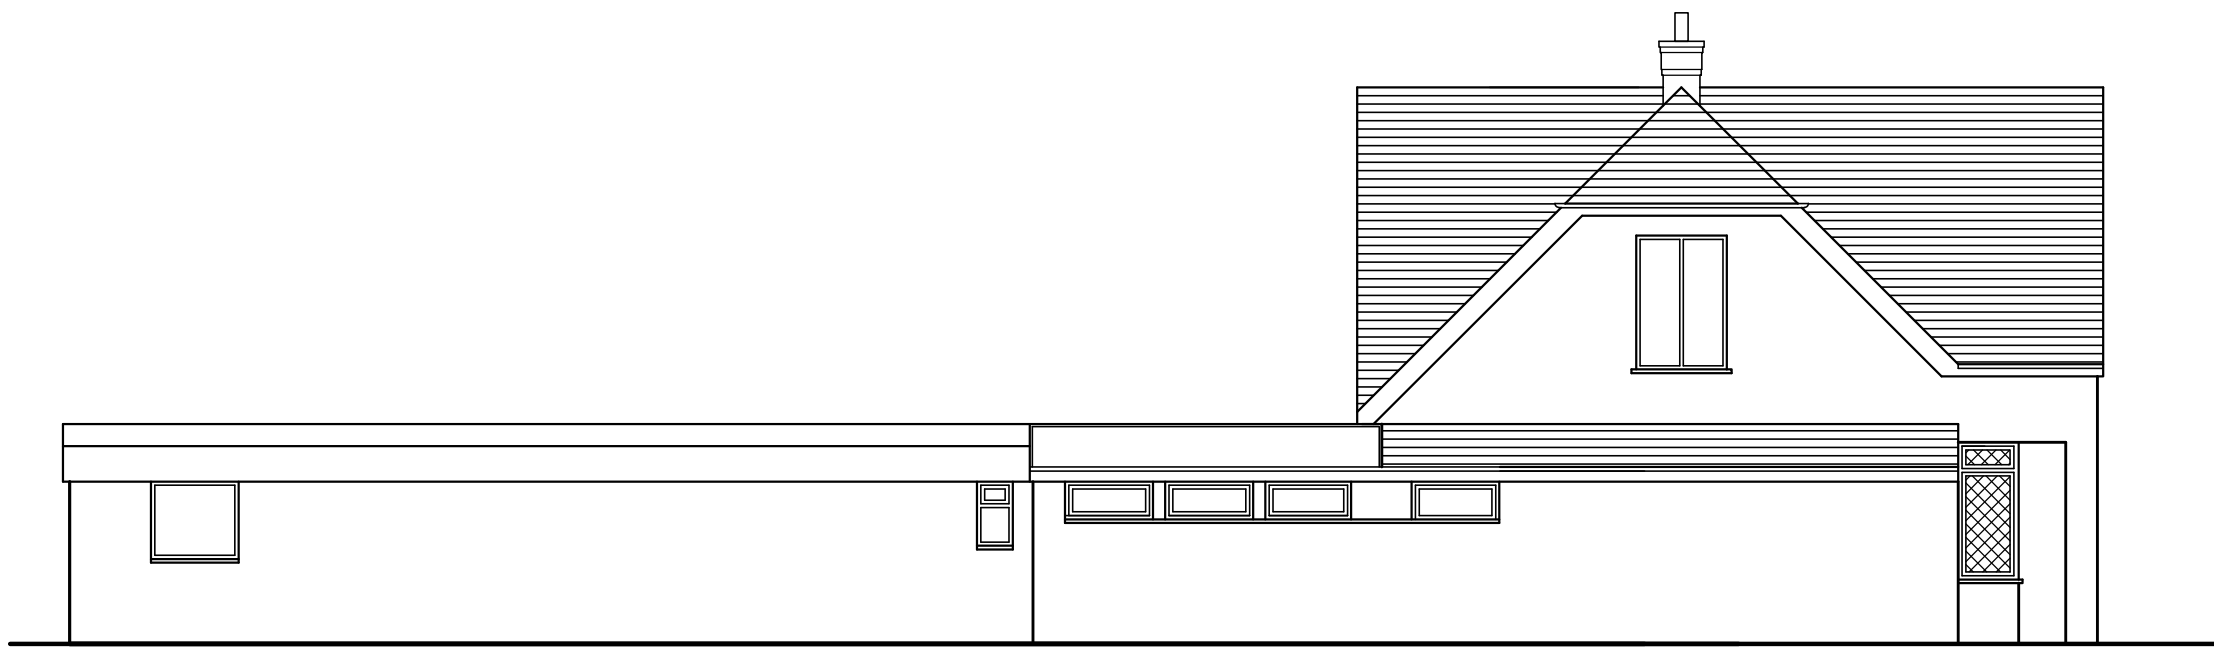

SIDE ELEVATION EXISTING 1:100





FRONT ELEVATION EXISTING 1:100

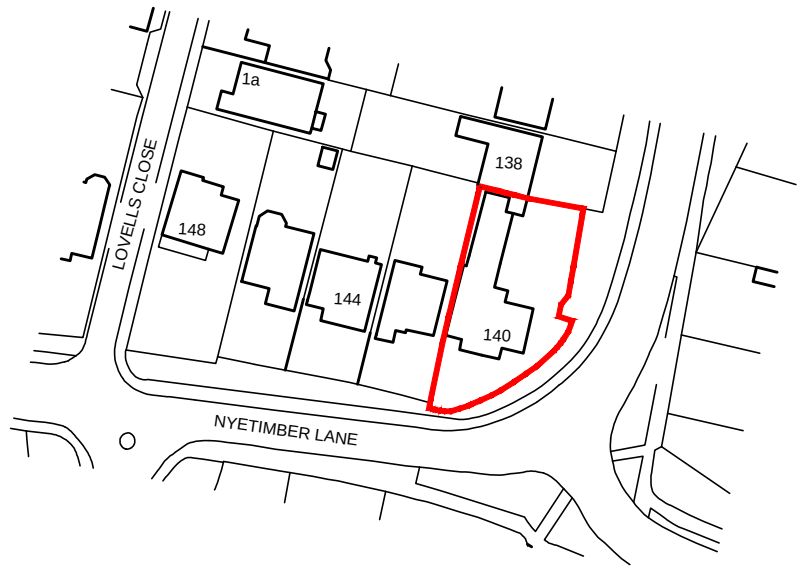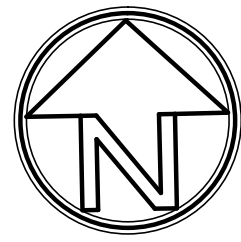

Ordnance Survey (c) Crown Copyright 2017. All rights reserved. Licence number 100022432

LOCATION PLAN 1:1250

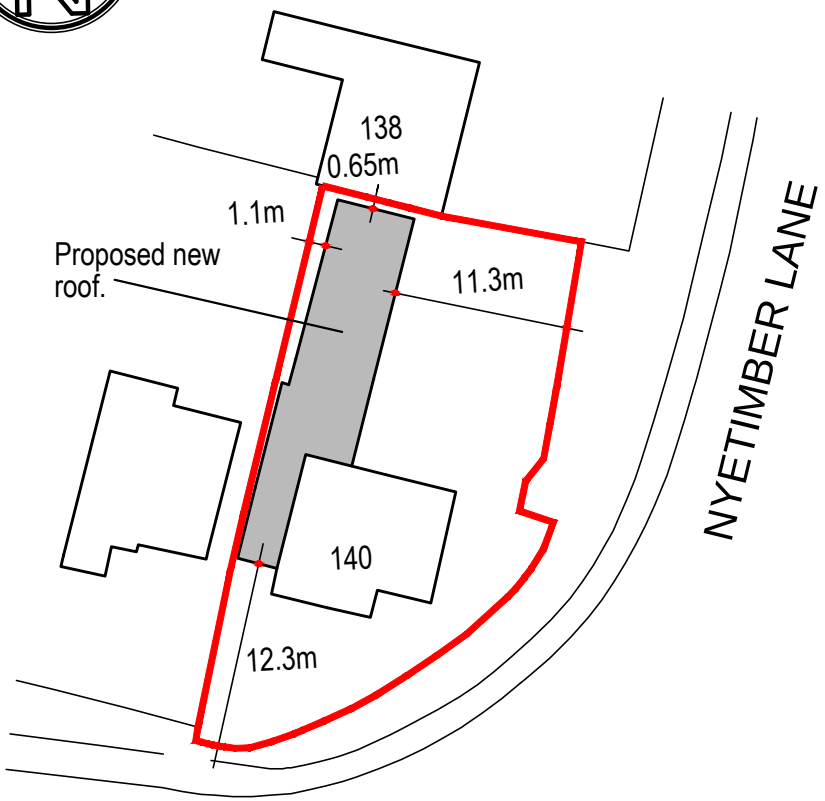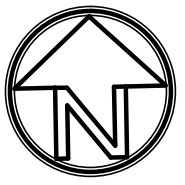

BLOCK PLAN 1:500

GENERAL
DO NOT SCALE FROM THIS DRAWING EXCEPT FOR PLANNING APPLICATION PURPOSES. ALL DIMENSIONS TO BE CHECKED ON SITE PRIOR TO COMMENCEMENT OF WORK. ALL DIMENSIONS RELATING TO SUB-CONTRACTORS OR SUPPLIERS WORK MUST BE CHECKED AND AGREED BETWEEN THE CONTRACTOR AND THE SUB-CONTRACTORS AND SUPPLIERS. ALL DIMENSIONS ARE IN MILLIMETRES. IF IN DOUBT ASK.
ALL WORKS OR MATERIALS INDICATED ON THE DRAWING ARE TO BE TO THE LATEST BRITISH STANDARDS AND ARE TO BE CARRIED OUT IN ACCORDANCE WITH THE RELEVANT CODES OF PRACTICE OR RECOGNISED TRADE ASSOCIATION RECOMMENDATIONS AND PUBLICATIONS.
THIS DRAWING TO BE READ IN CONJUNCTION WITH ALL RELEVANT DRAWINGS AND SPECIFICATIONS OF OTHER CONSULTANTS. ANY DISCREPANCIES TO BE BROUGHT TO THE ATTENTION OF THE PROJECT MANAGER.

REV	DRAWN	DATE	DESCRIPTION
CLIENT			
SITE ADDRESS 140 Nyetimber Lane Aldwick West Sussex PO21 3HX			
DRAWING TITLE Proposed Alterations Existing Plans and Elevations			
SCALE As shown			
DATE May 2017			
REFERENCE			
DRAWING No. 001			REV.