


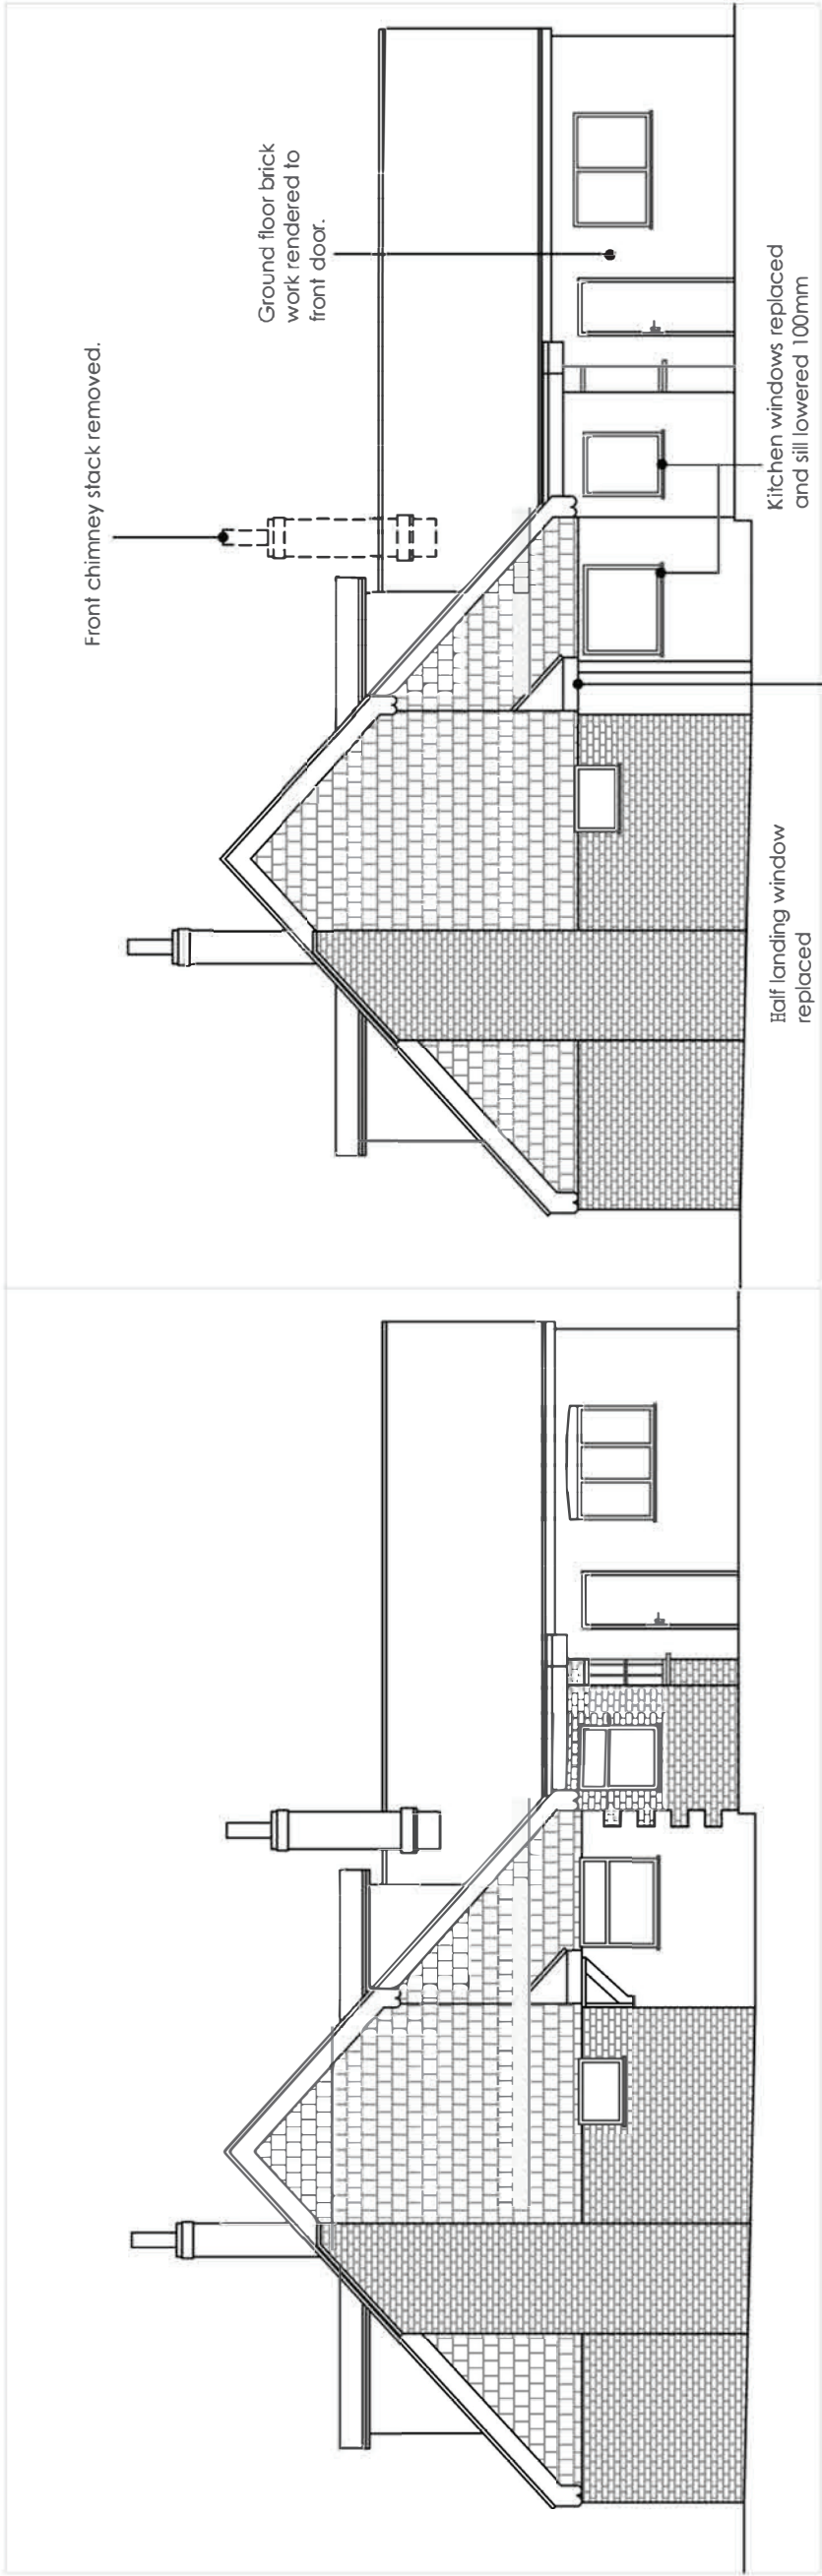

EXISTING

PROPOSED

NOTES:

All proposed window frames and fascias to RAL colour 7044

FOR
PLANNING

DATE/DRAWN BY:	27/04/18 Drawn by JS
CLIENT:	Mike & Alison Terry
PROJECT:	28 The Drive, Aldwick
SCALE:	1:100@A3
DRAWING TITLE:	EAST ELEVATION



ANDY STEDMAN
LANDSCAPE & GARDEN DESIGN

Email: hello@andystedmandesign.com
Tel: (+44) 07515275585
www.andystedmandesign.com