


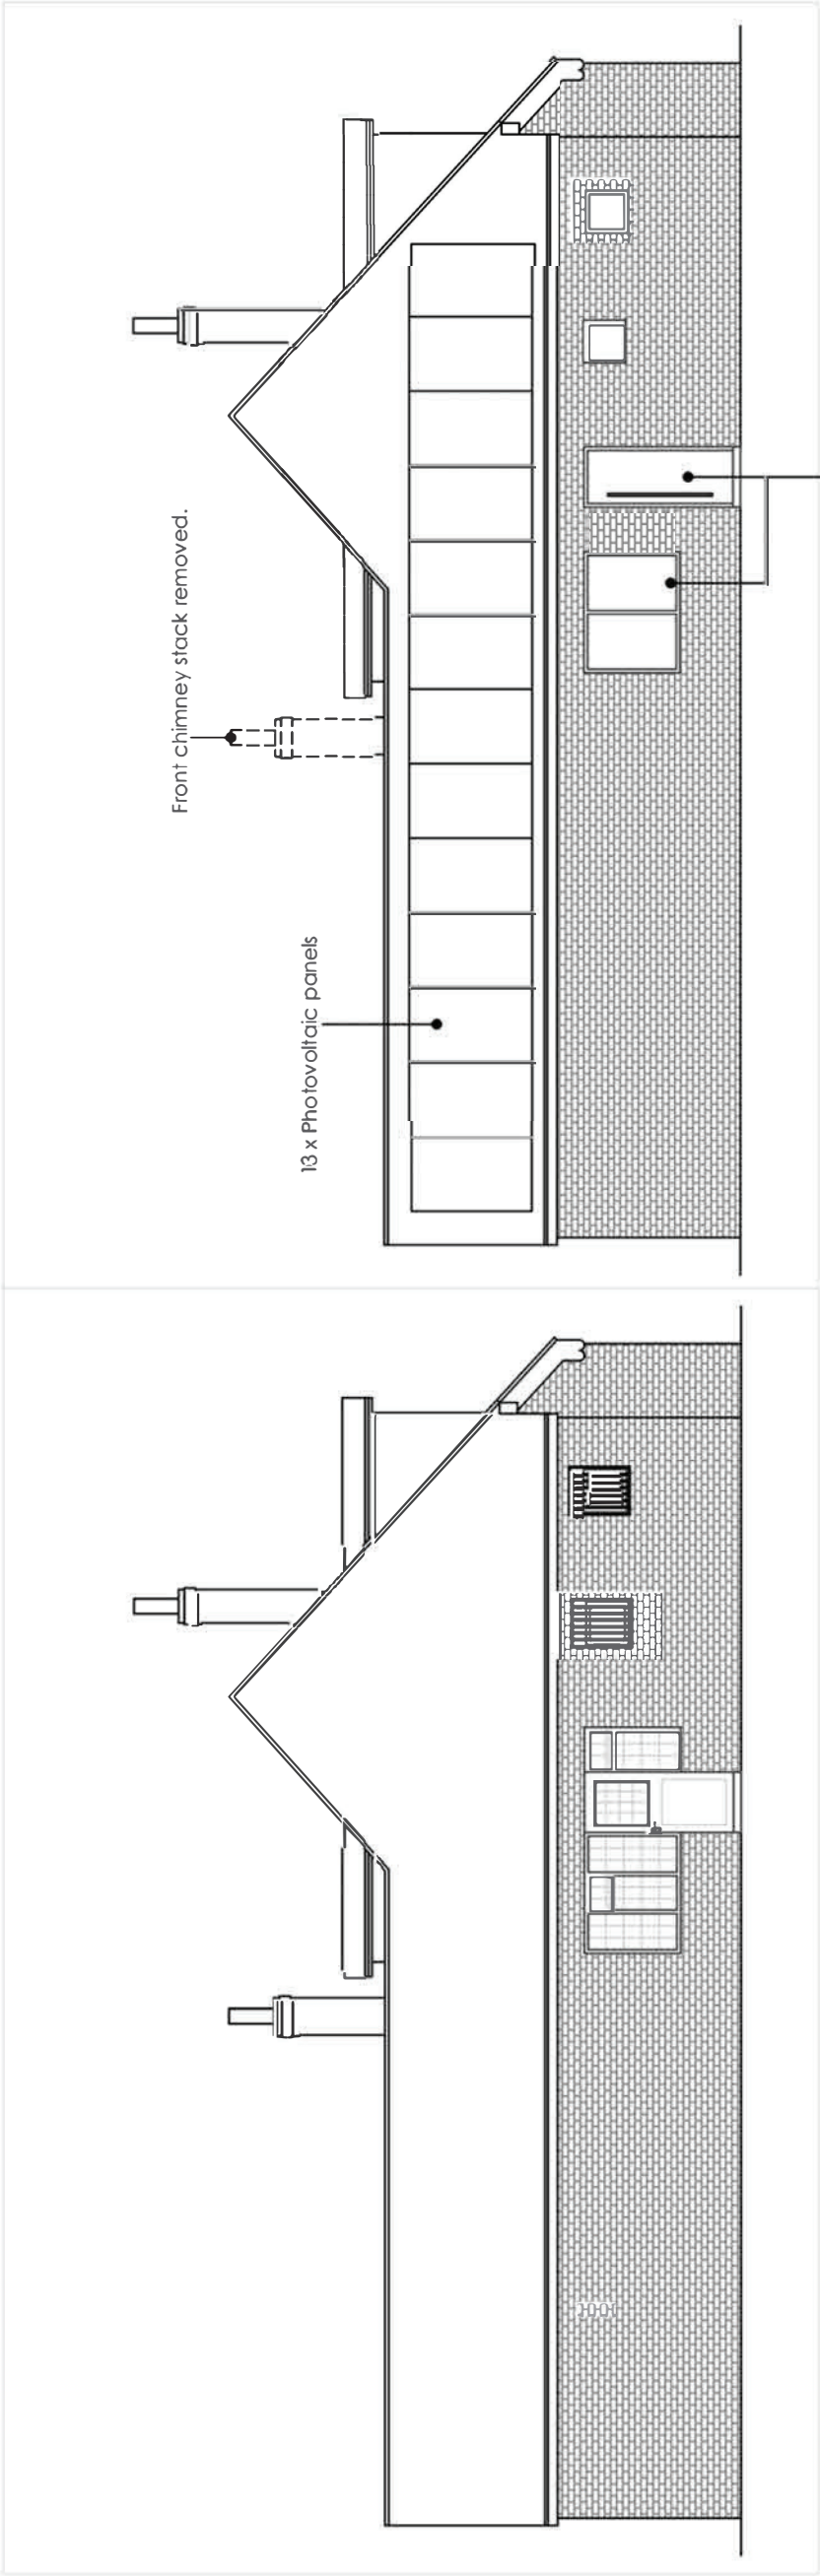

NOTES:

All proposed window frames
and fascias to RAL colour 7044

PROPOSED

Door moved 600 to the right.
Window replaced.

EXISTING

FOR
PLANNING

DATE/DRAWN BY: 27/04/18 Drawn by JS	CLIENT: Mike & Alison Terry	PROJECT: 28 The Drive, Aldwick	SCALE: 1:100@A3	DRAWING TITLE: REAR ELEVATION
AS ANDY STEDMAN LANDSCAPE & GARDEN DESIGN Enclit: hello@andystedmandesign.com Tel: (+44) 07515275585 www.andystedmandesign.com				