


FOR PLANNING,
28 THE DRIVE
DRG NO P006

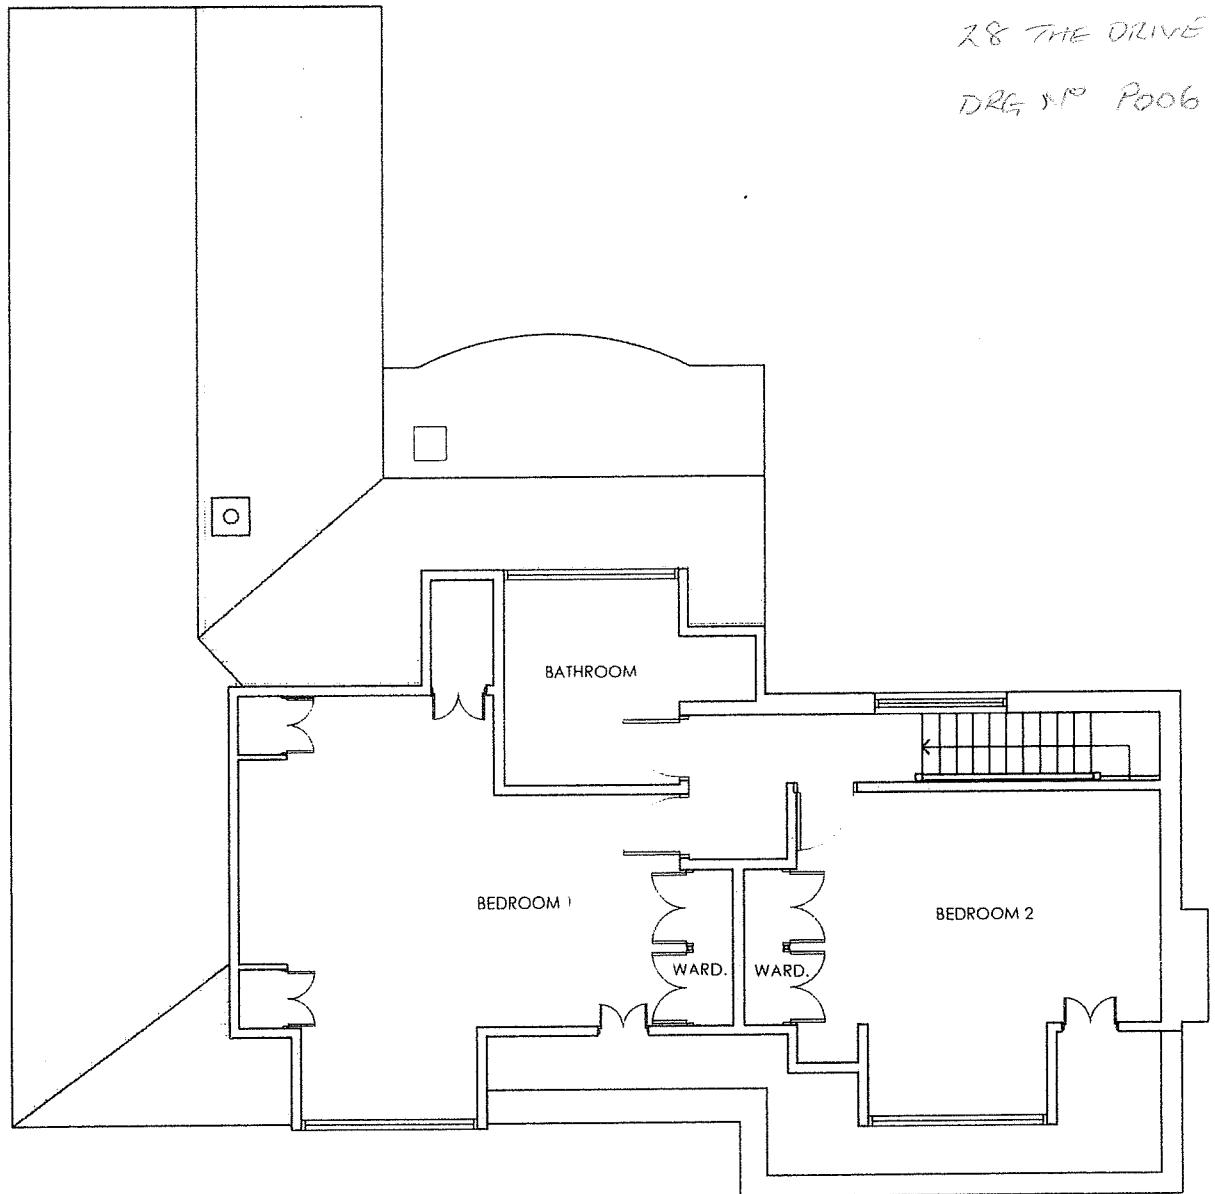

EXISTING FIRST FLOOR PLAN

SCALE 1:100