


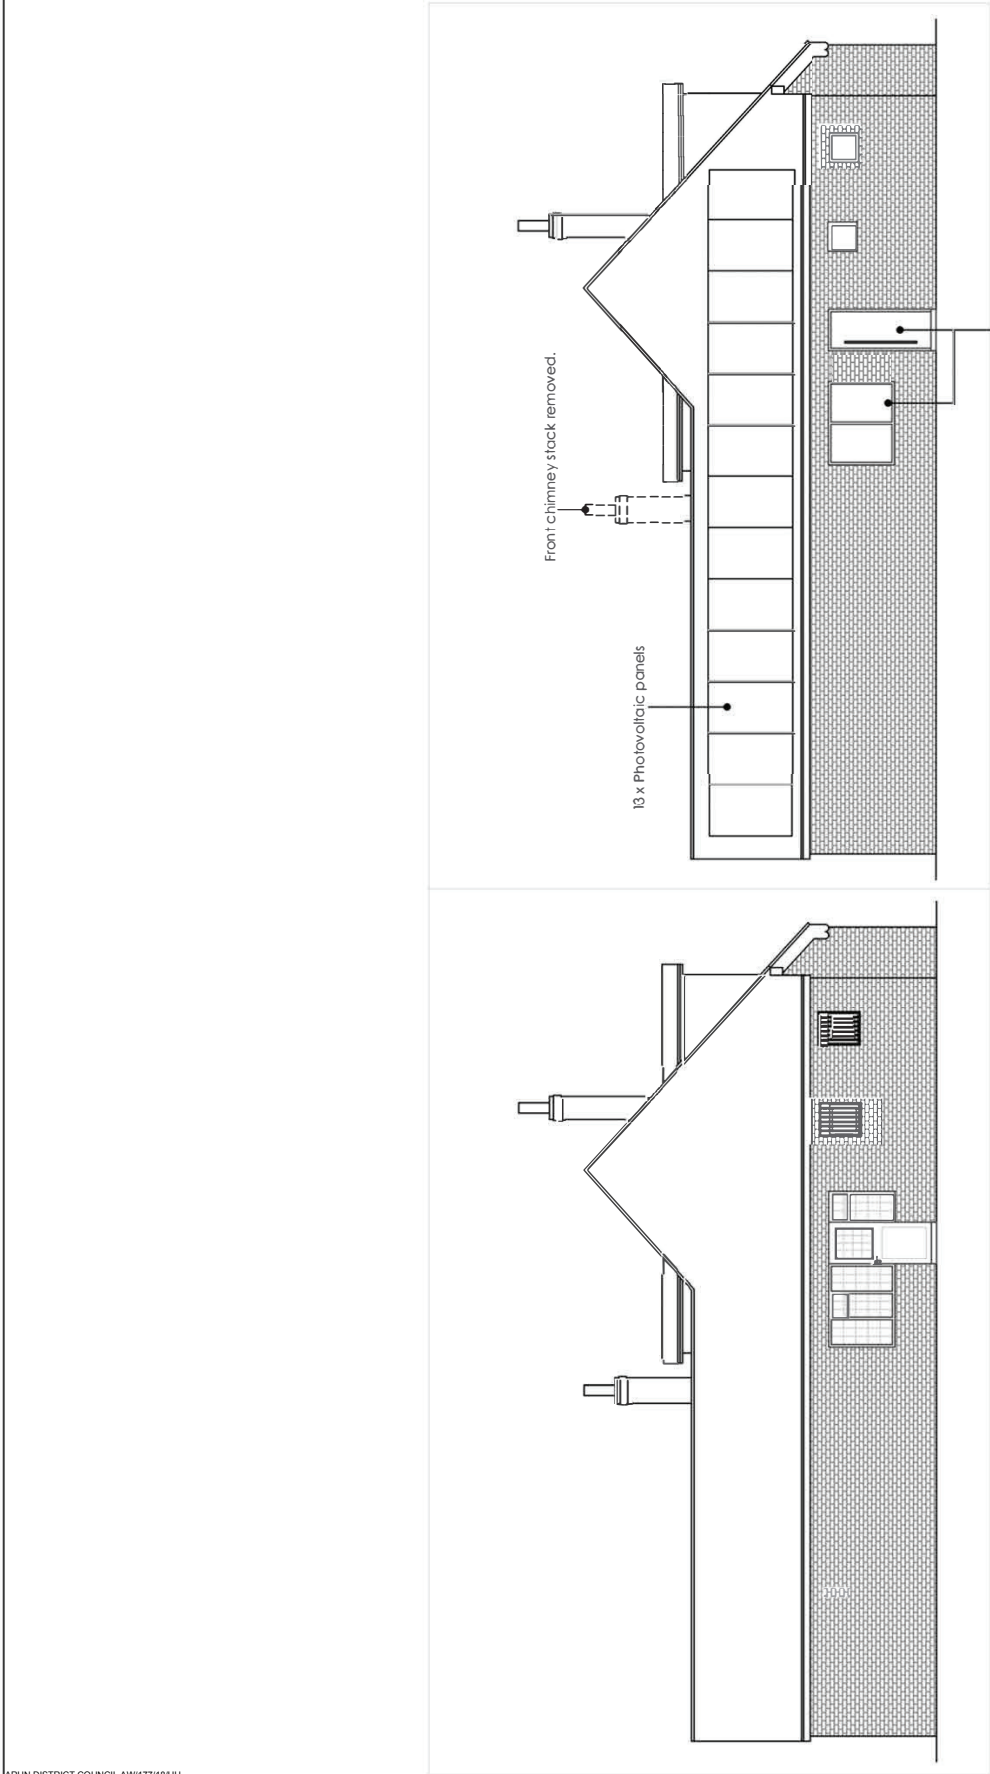

NOTES:

All proposed window frames
and fascias to RAL colour 7044

FOR
PLANNING

DATE/DRAWN BY:	27/04/18 Drawn by JS
CLIENT:	Mike & Alison Terry
PROJECT:	28 The Drive, Aldwick
SCALE:	1:100@A3
DRAWING TITLE:	WEST ELEVATION



Email: helen@andystedmandesign.com
Tel: (+44) 075 3275555
www.andystedmandesign.com