


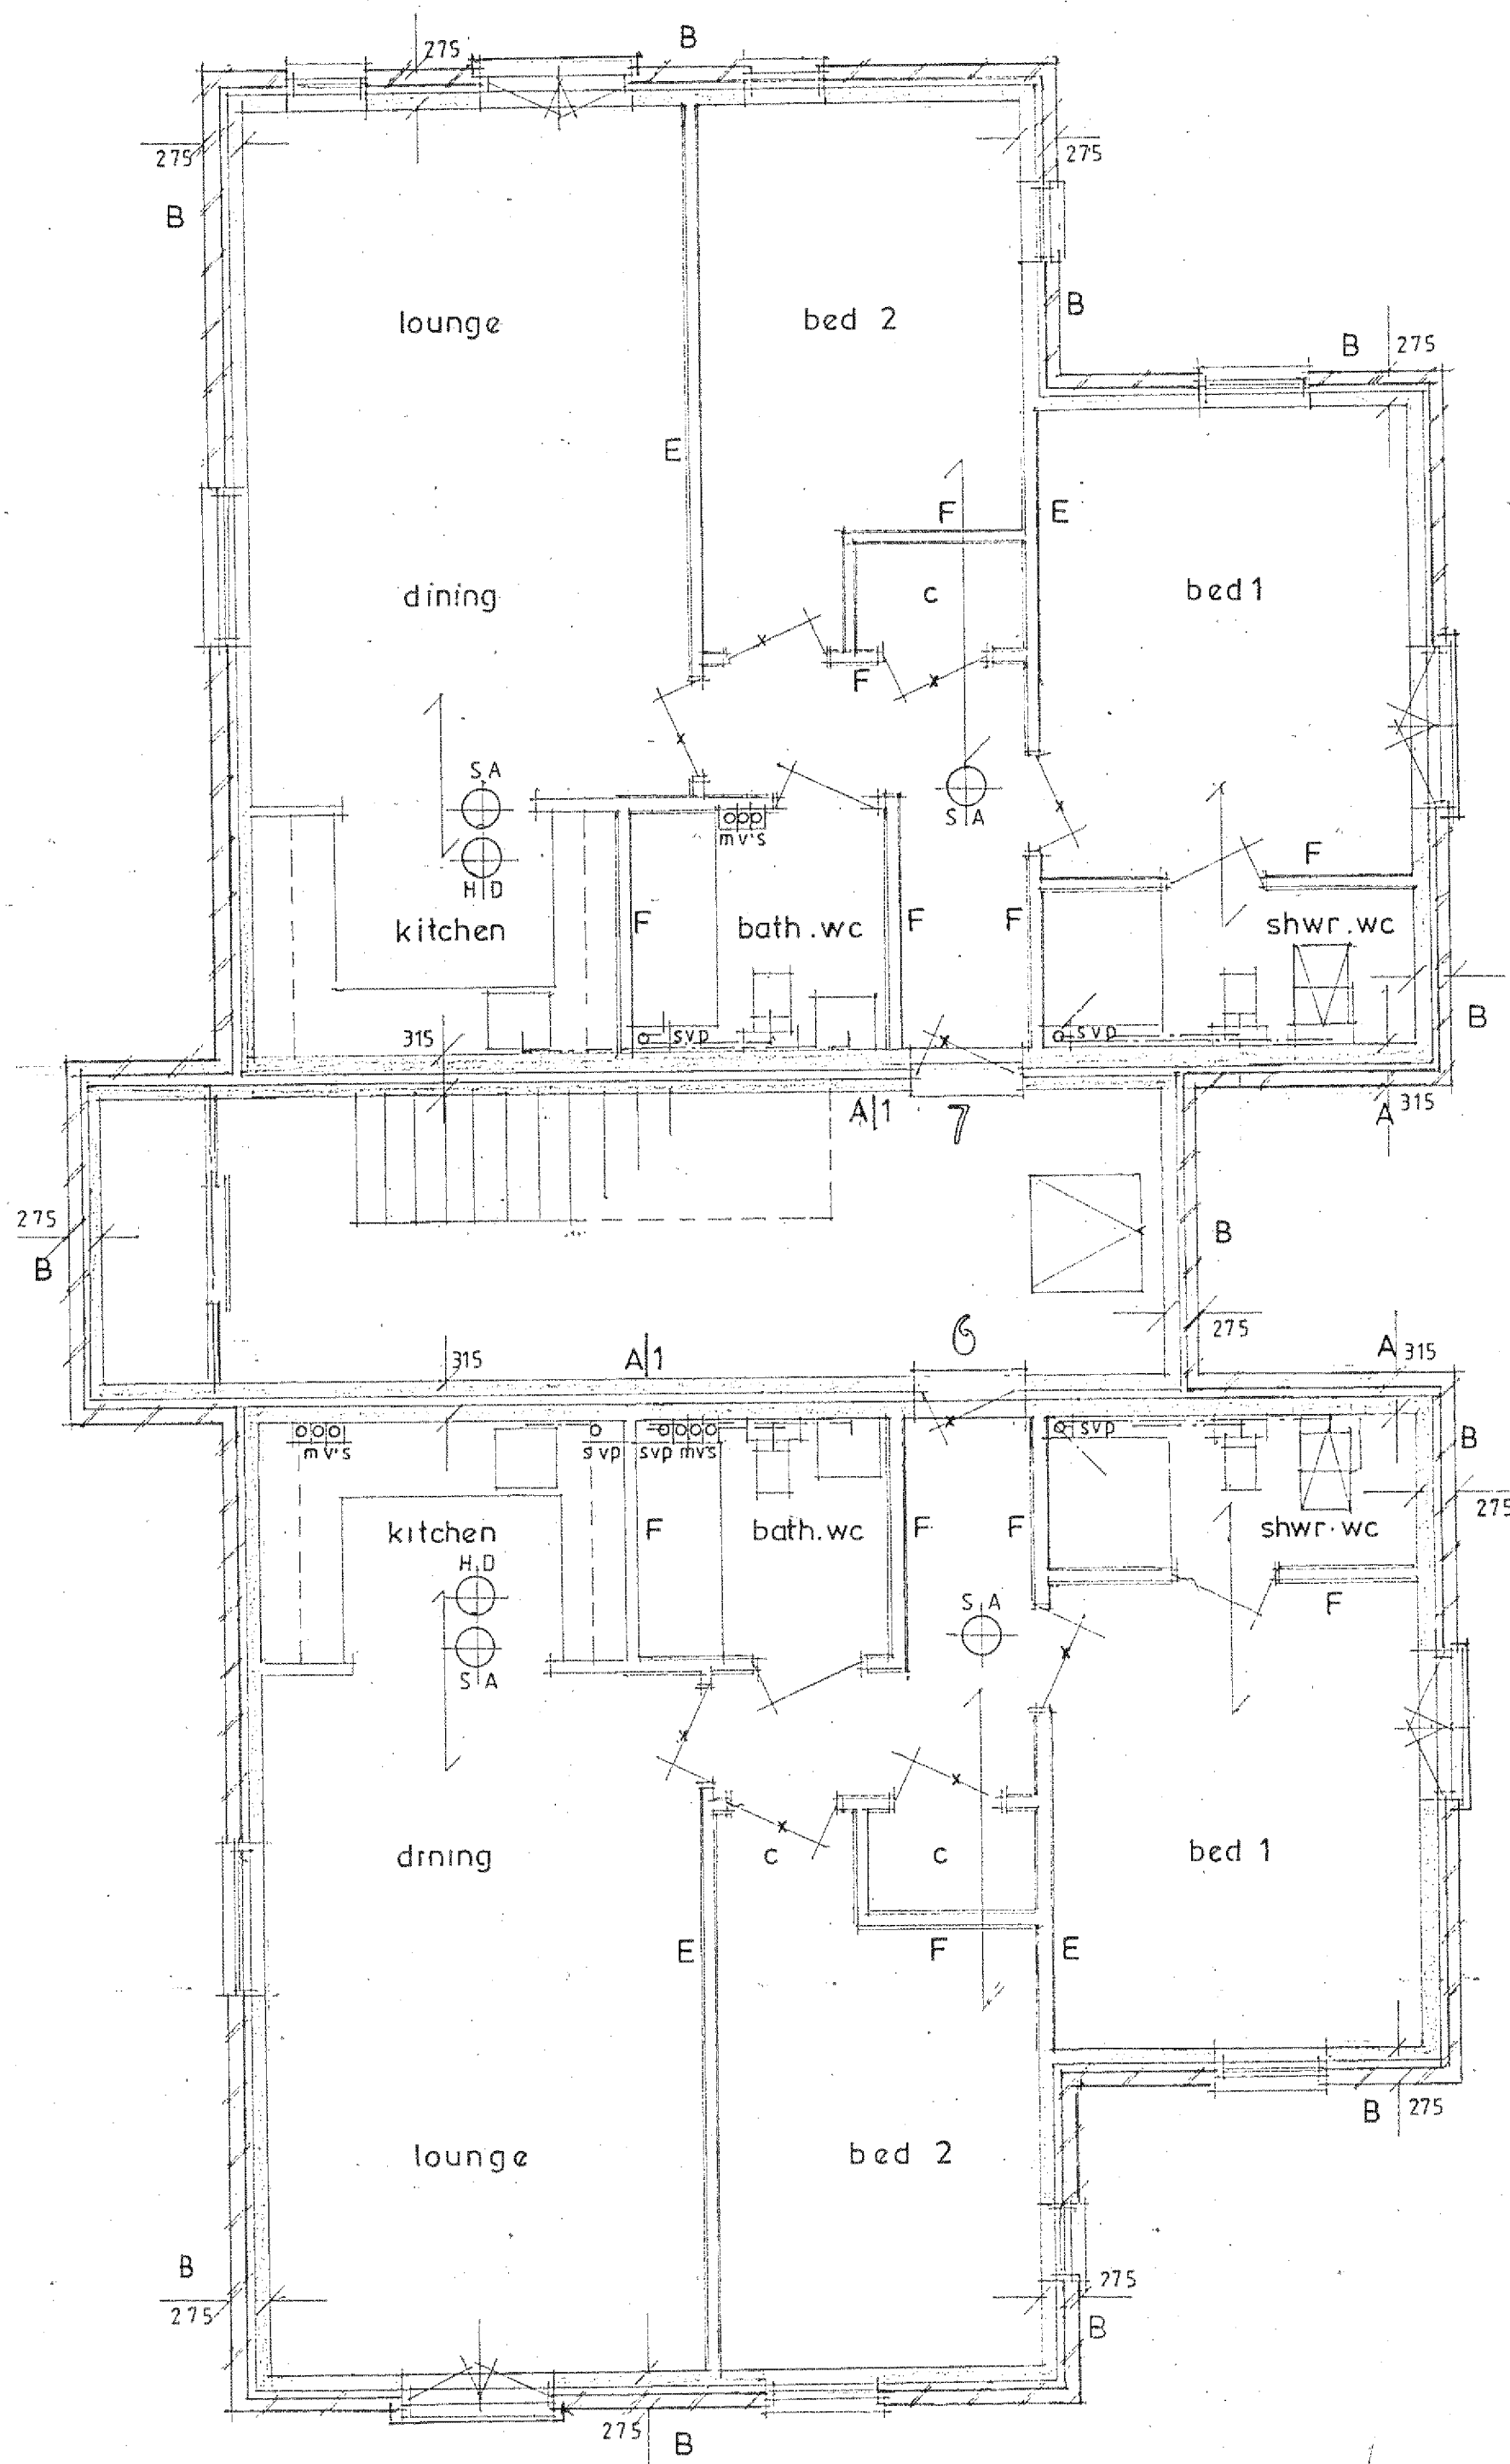

proposed flats
115 Aldwick Road
BOGNOR REGIS
for
Minor Limited

second floor plan

PLAN NO 639/4
SCALE 1:50
DATE 08/10

DAVID J BROOKWELL
99 WESTMINSTER DRIVE
BOGNOR REGIS
tel no [REDACTED]