




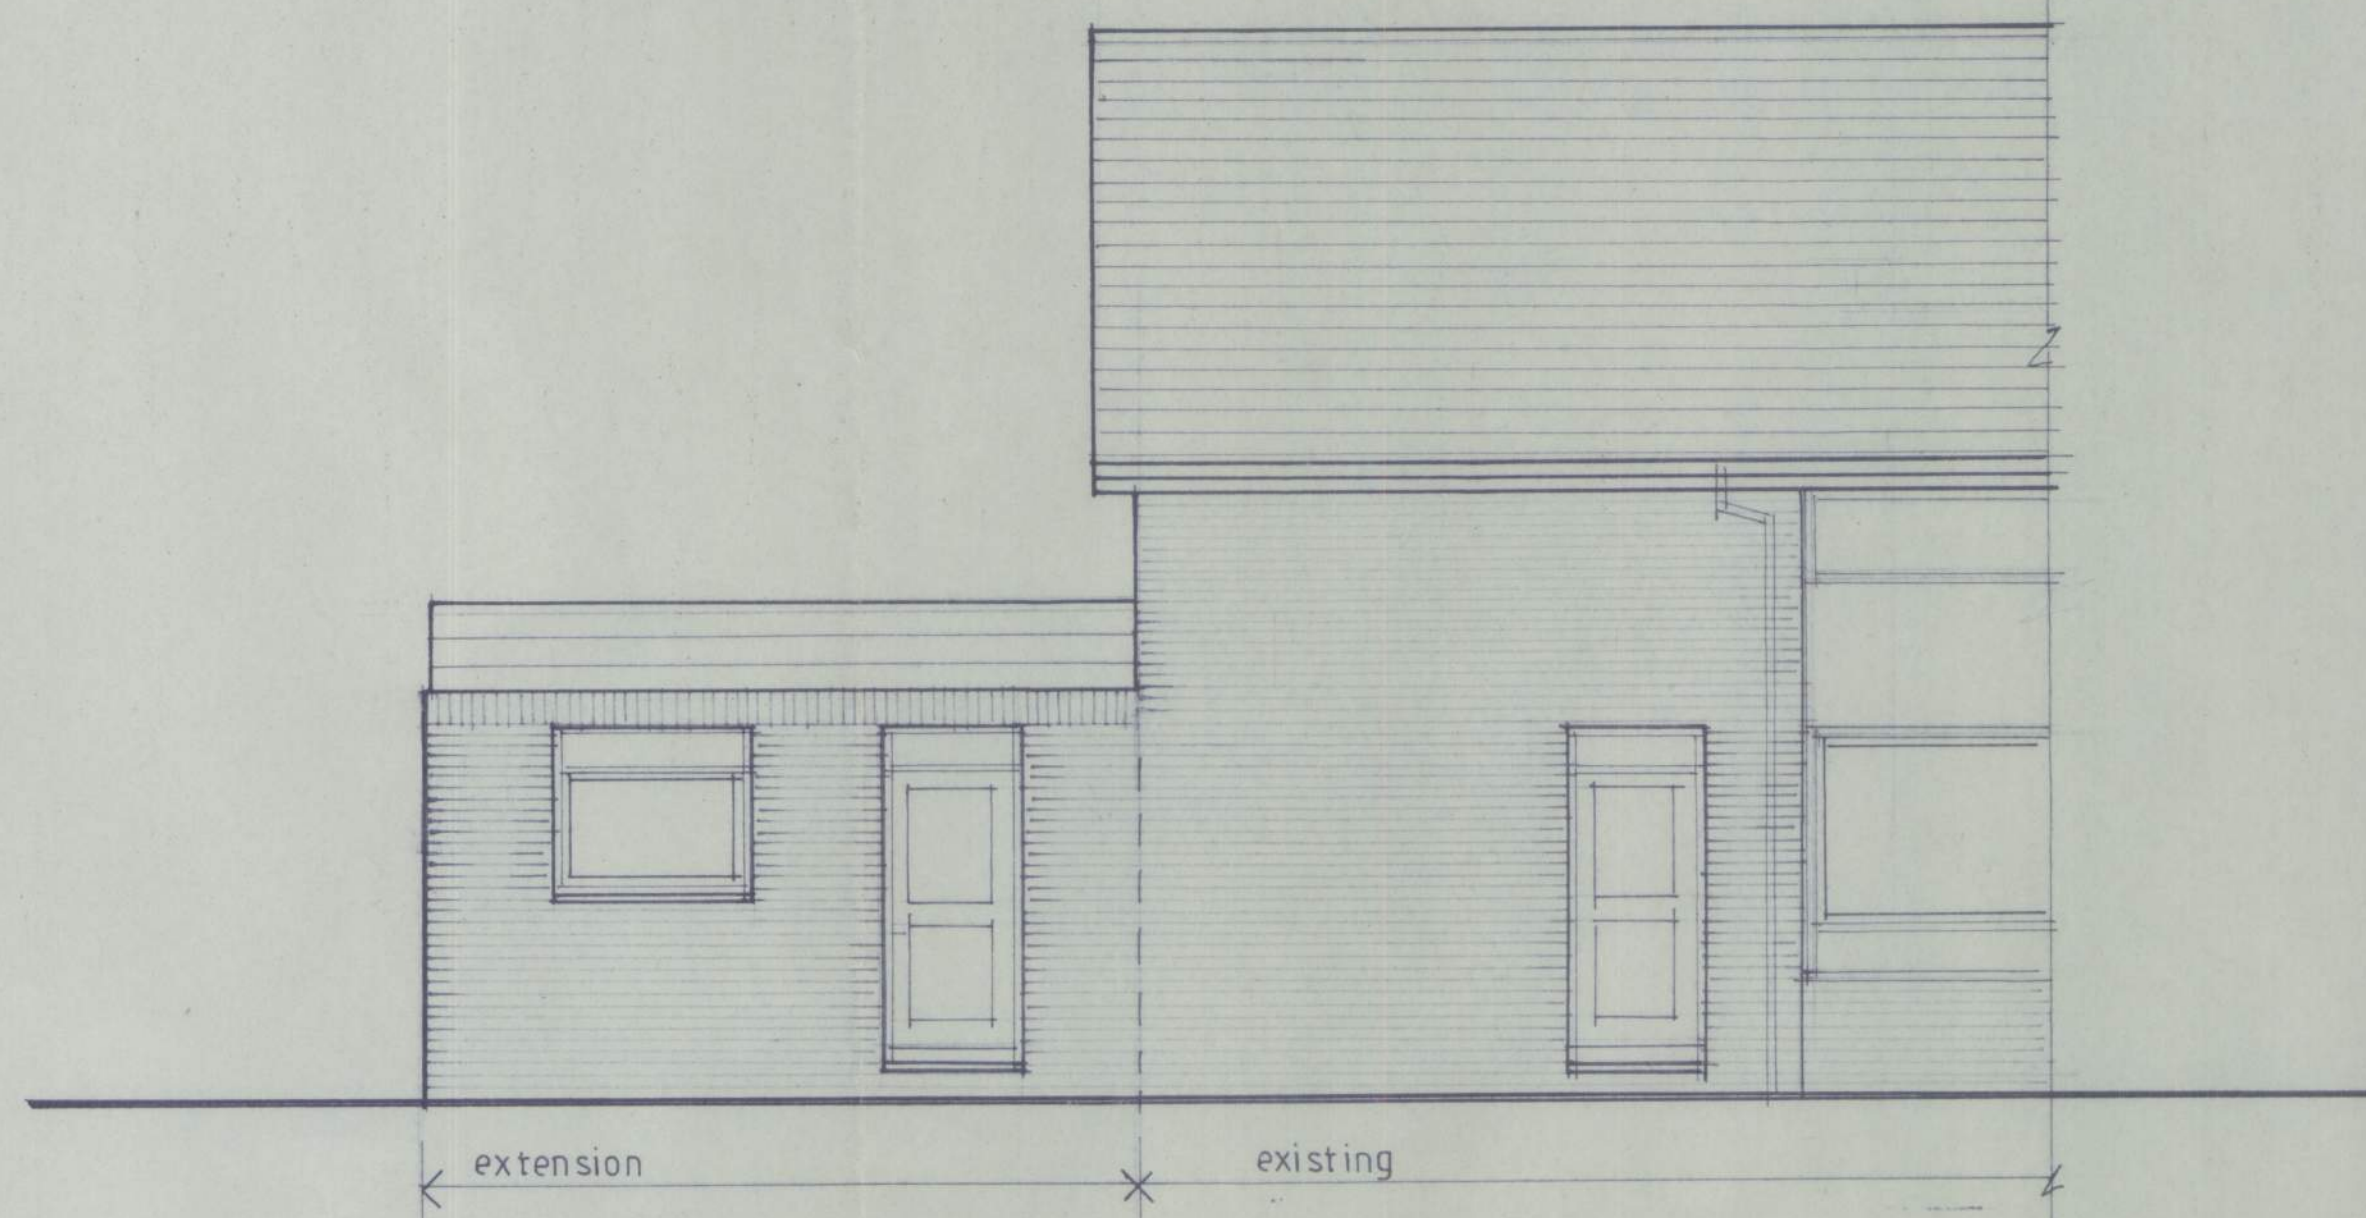


REAR ELEVATION

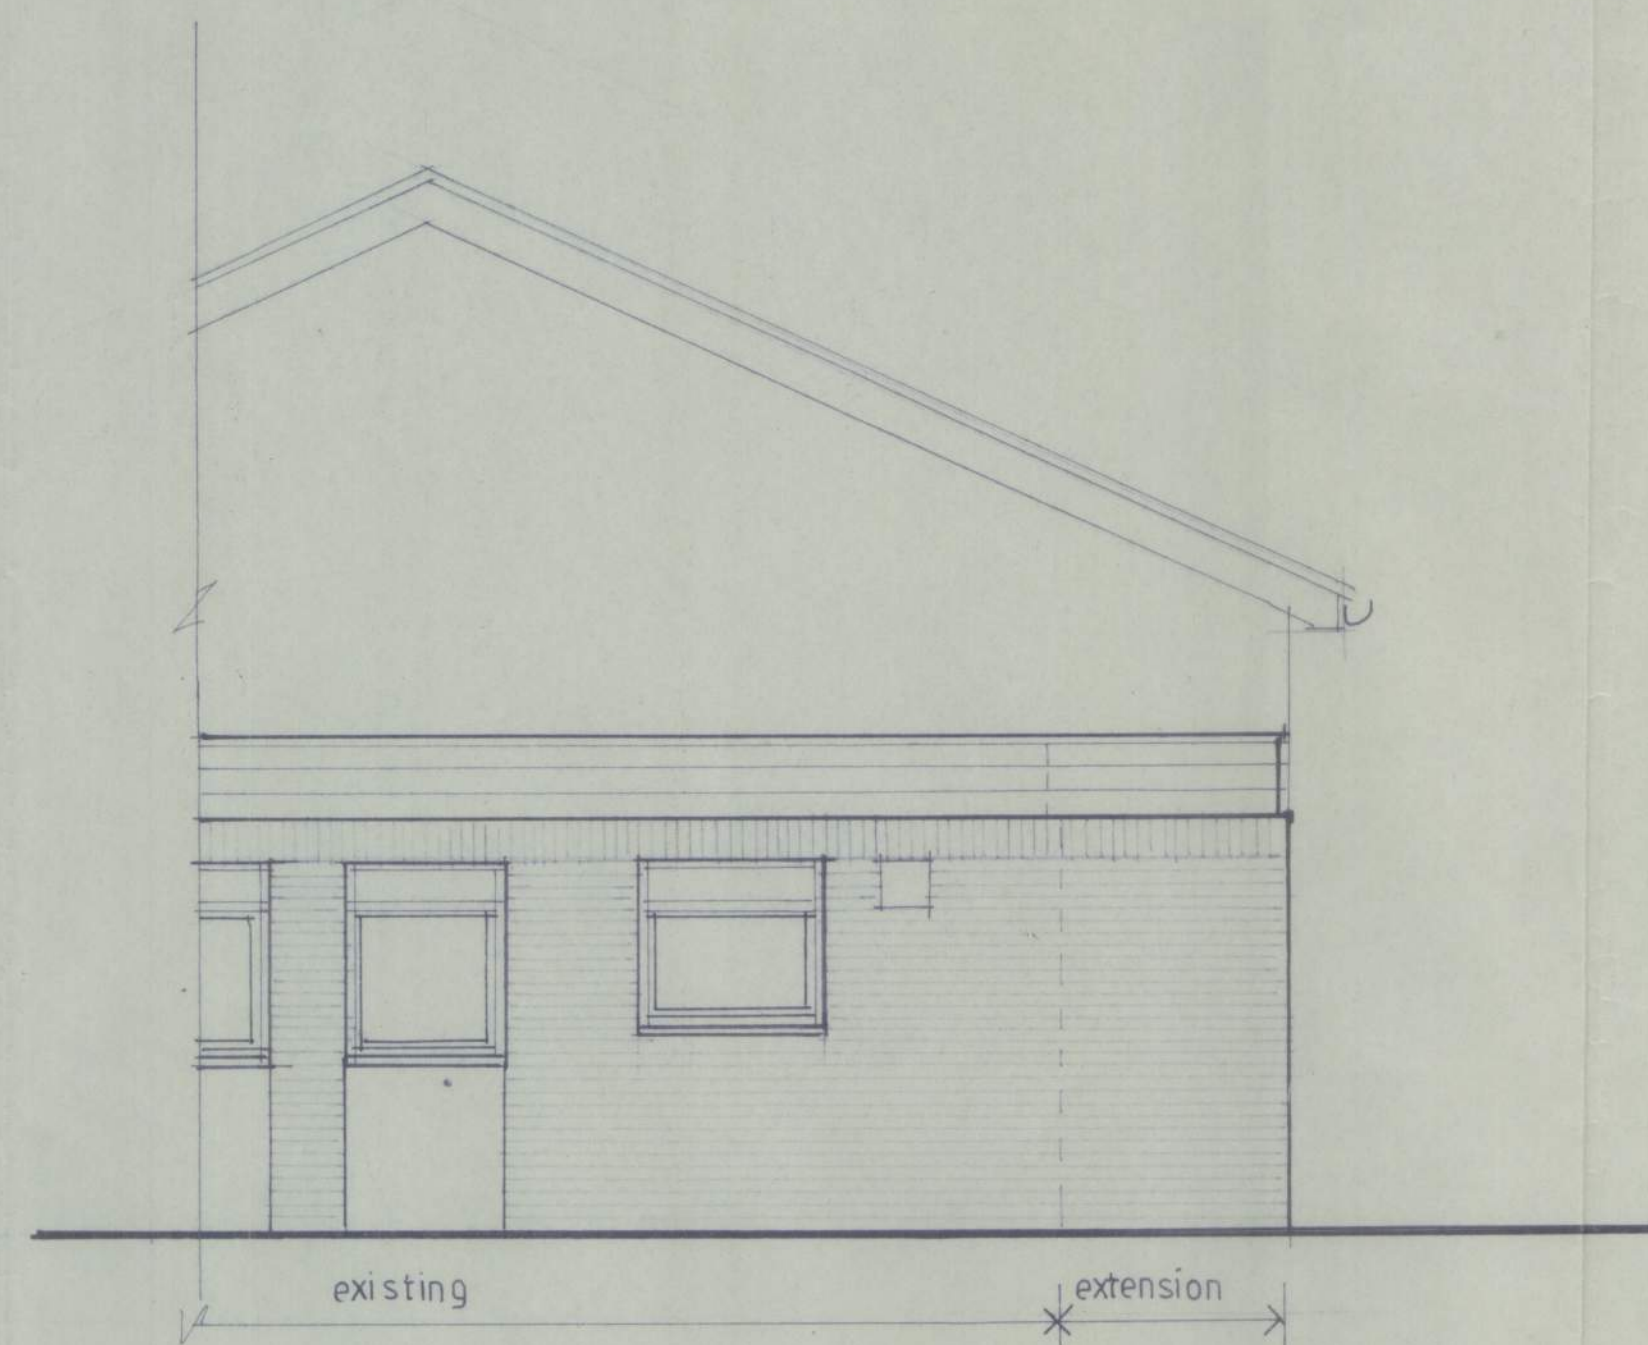

SIDE EXTENSION

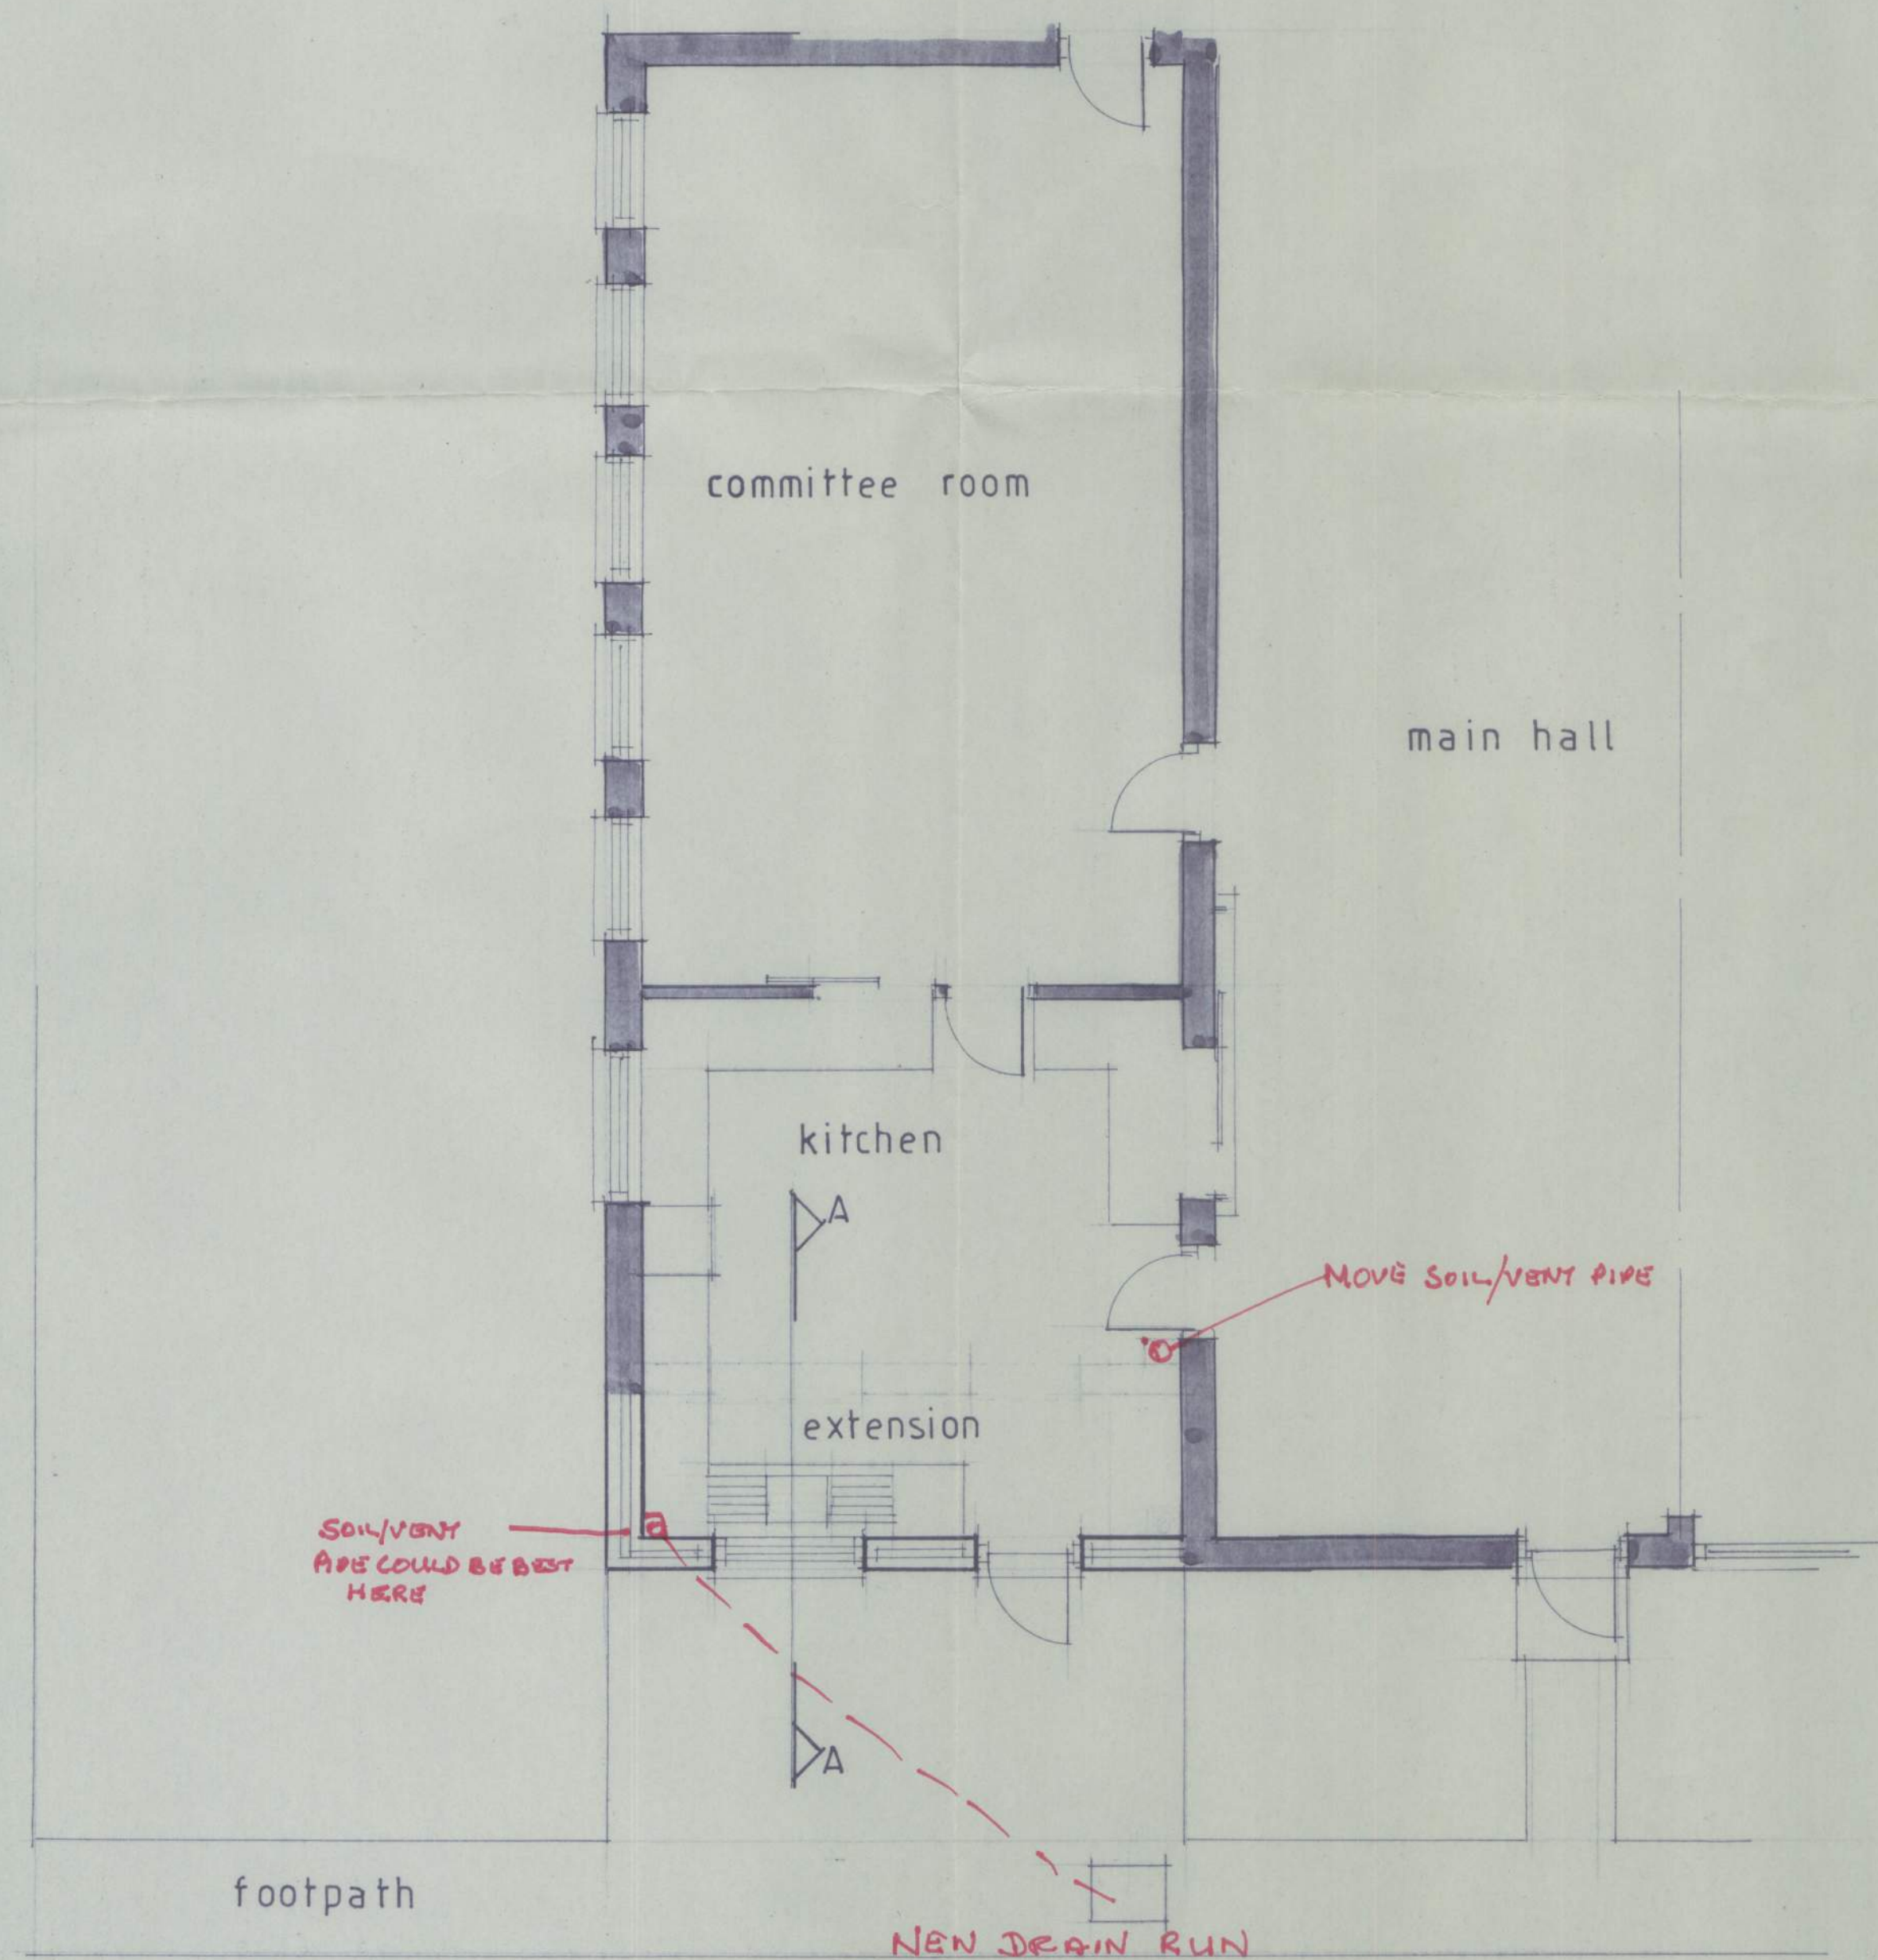

FLOOR PLAN 1:50

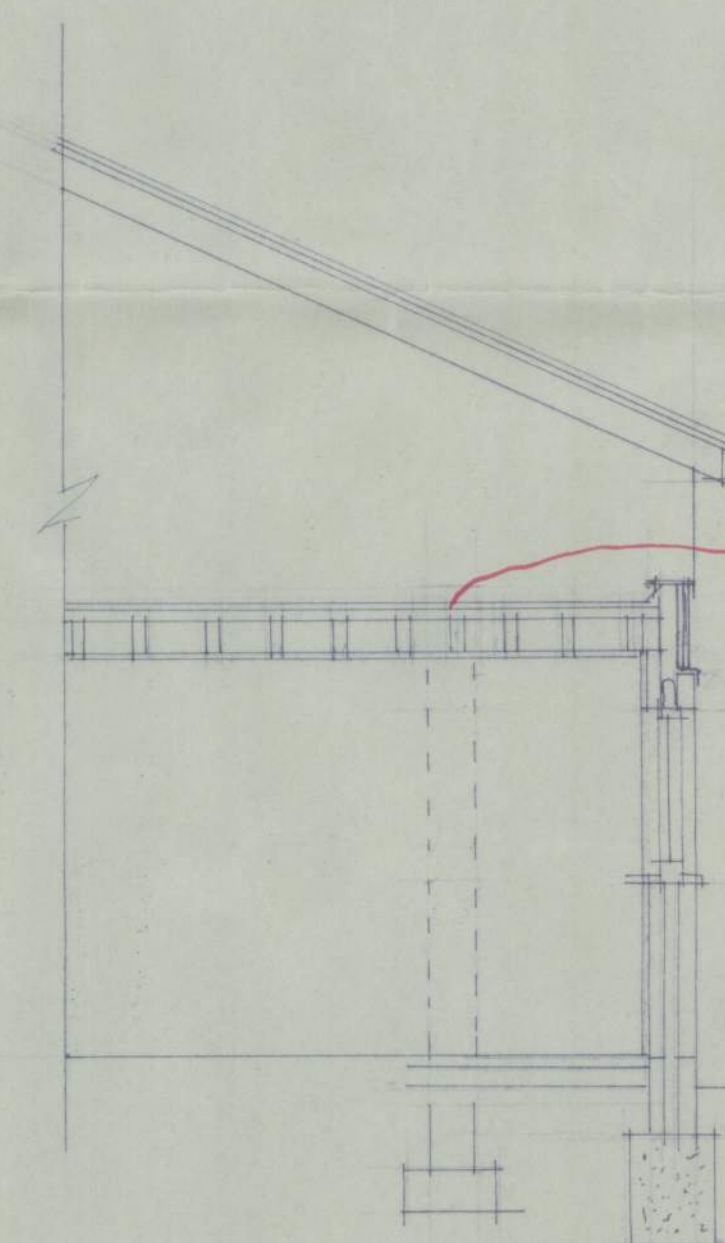

SECTION A - A

No. Revisions: Date:

O'NEILL
ARCHITECTURAL SERVICES

16 Grosvenor Road, Donnington,
Chichester, West Sussex. PO19 8RX.
Telephone: [01243] 531333

Client:

Project:
PROPOSED EXTENSION,
WESTMEADS COMMUNITY HALL,
BOGNOR REGIS

Drawing:
WORKING DRAWING

Drawn by: P. O'NEILL Date: JUNE, 2013

Scale/s:
1:50

Dwg. no.
1325/02

Rev.