


BEACH FRONT

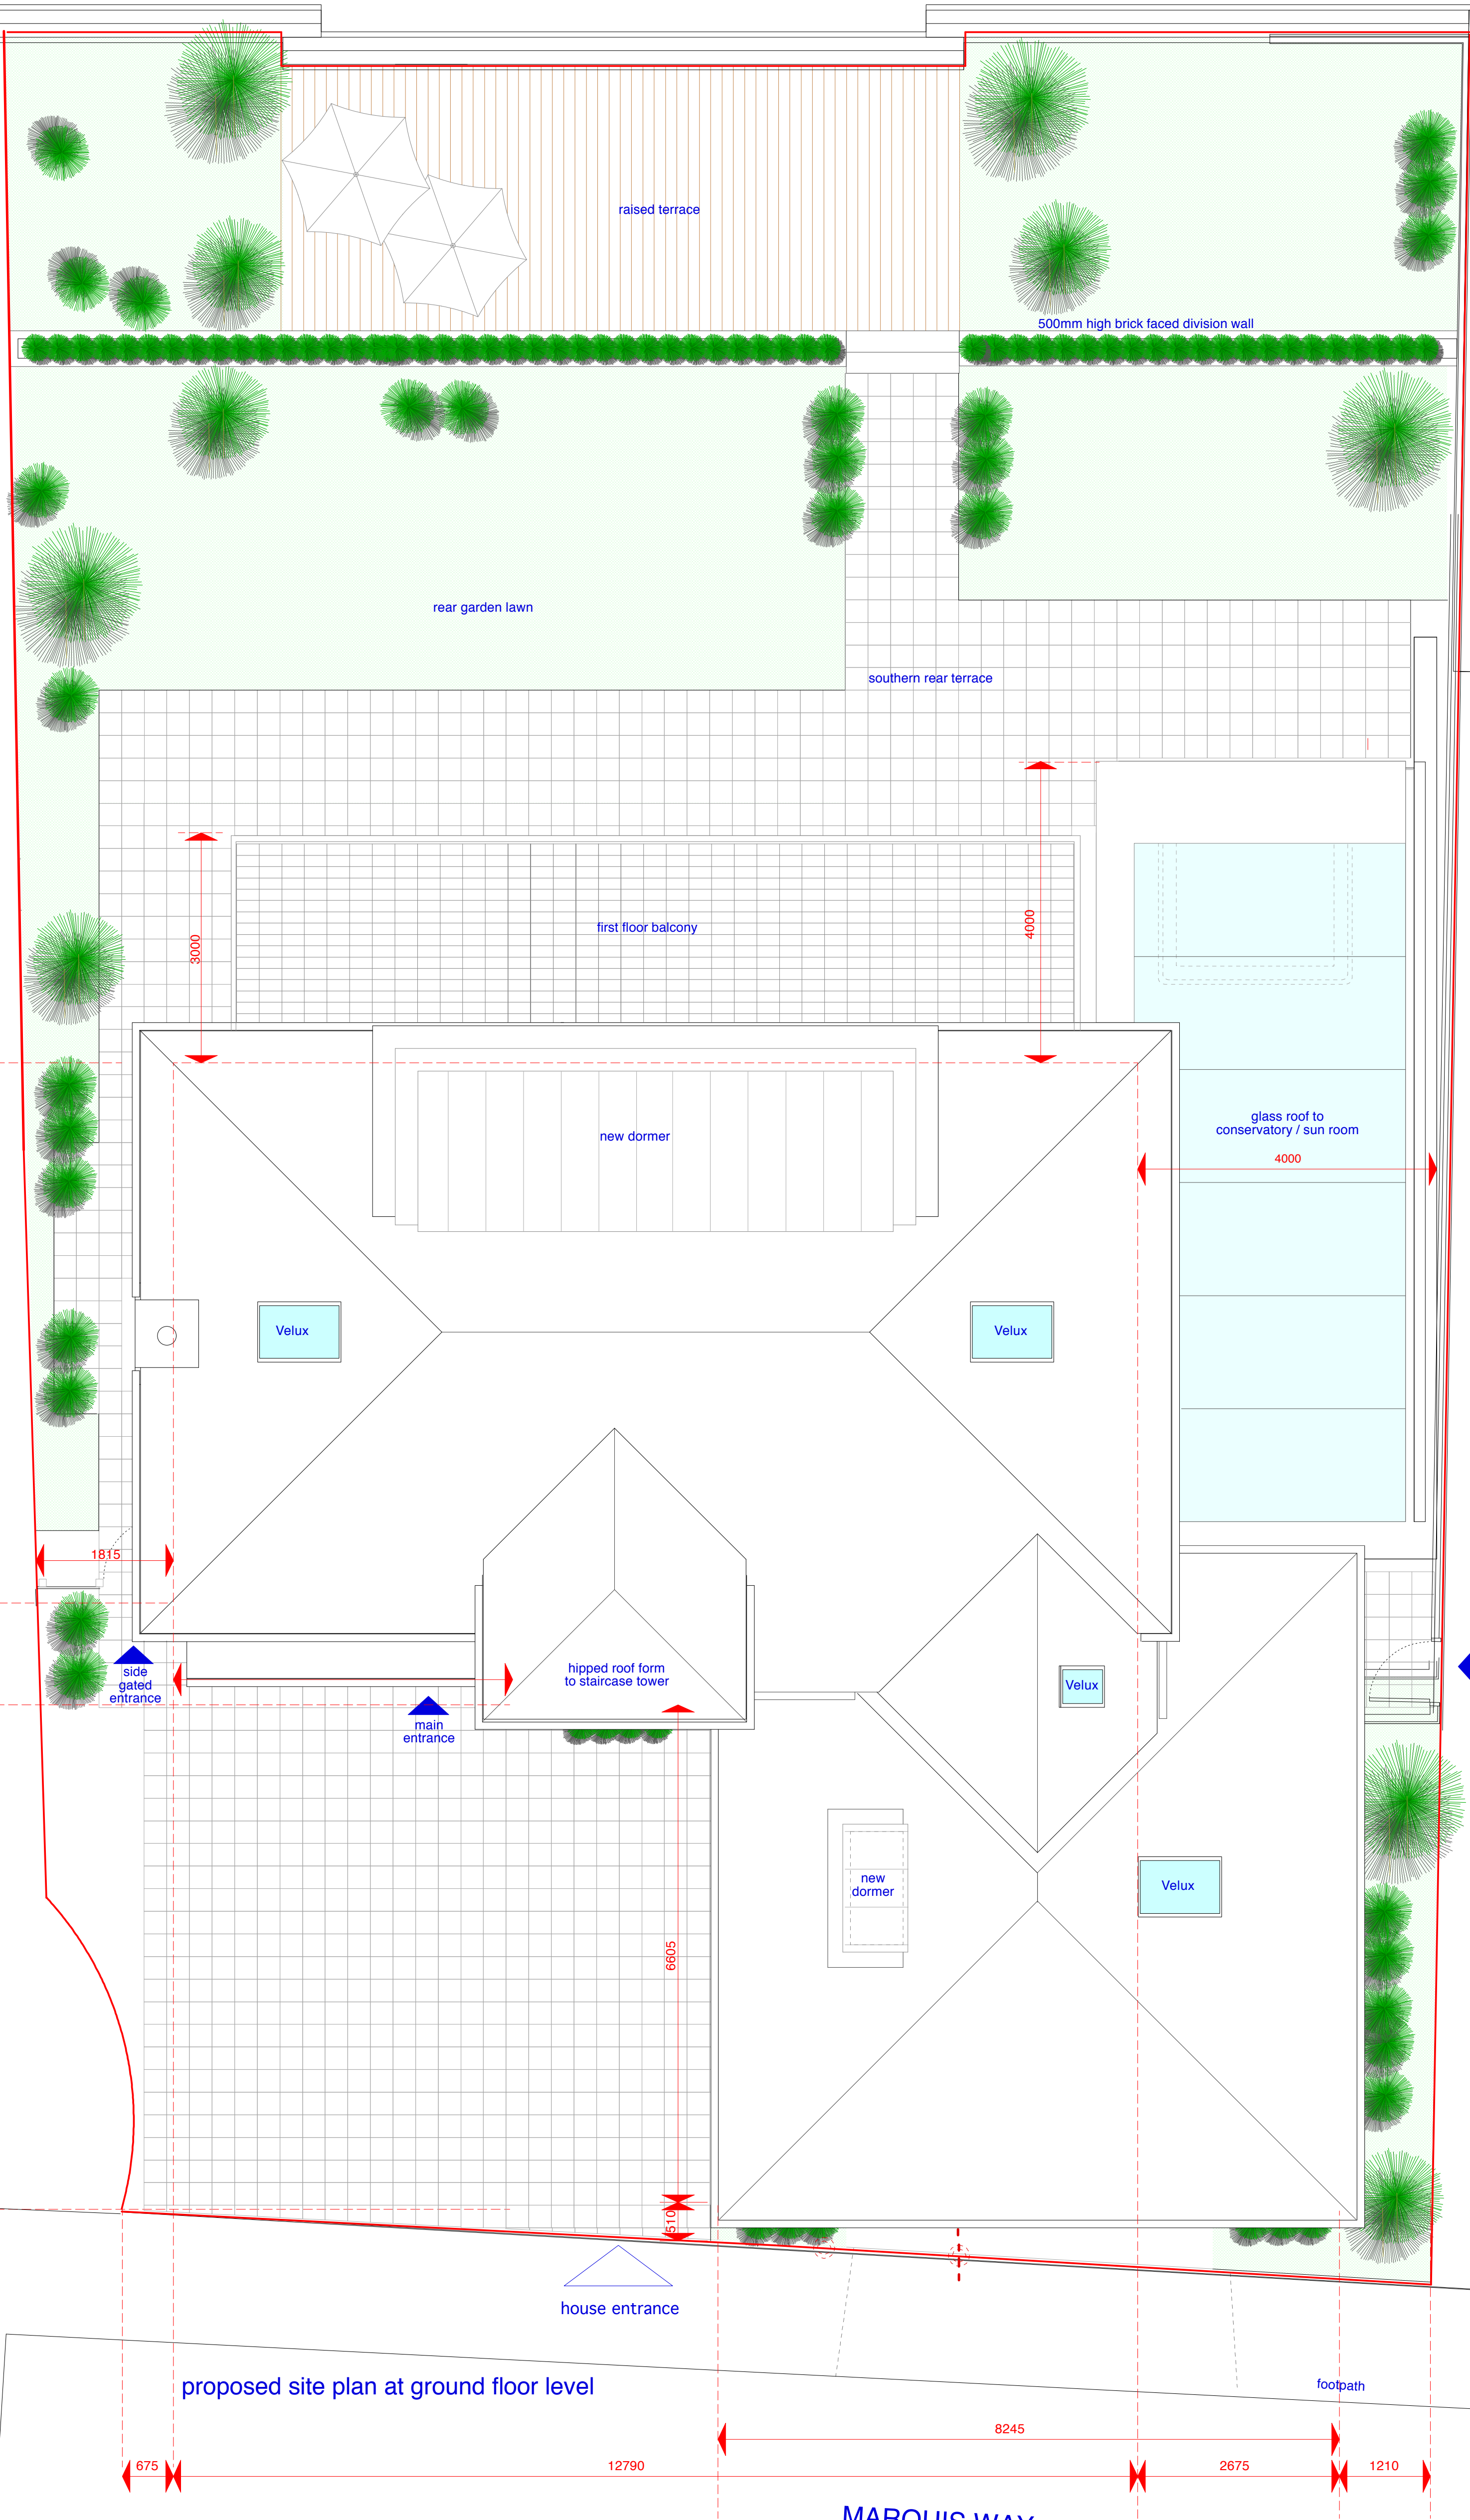

30 Maltravers Street - Arundel - West Sussex - BN18 9BU
E contact@jw-architecture.com W www.johnwheatleyarchitecture.com
T +44 (0)1903 882 552 M +44 (0) 7809 387 569

john wheatley architecture - © copyright 2015

john wheatley
architecture

project:	11 Marquis Way - Aldwick		
drawing title:	Proposed Site Plan		
drawing status:	Planning Application		
date:	20 - 06 - 2015	scale at relevant drawing size 1 : 50 (A1) or 1 : 100 (A3)	no: JW131105 - PL10
rev:	B		